



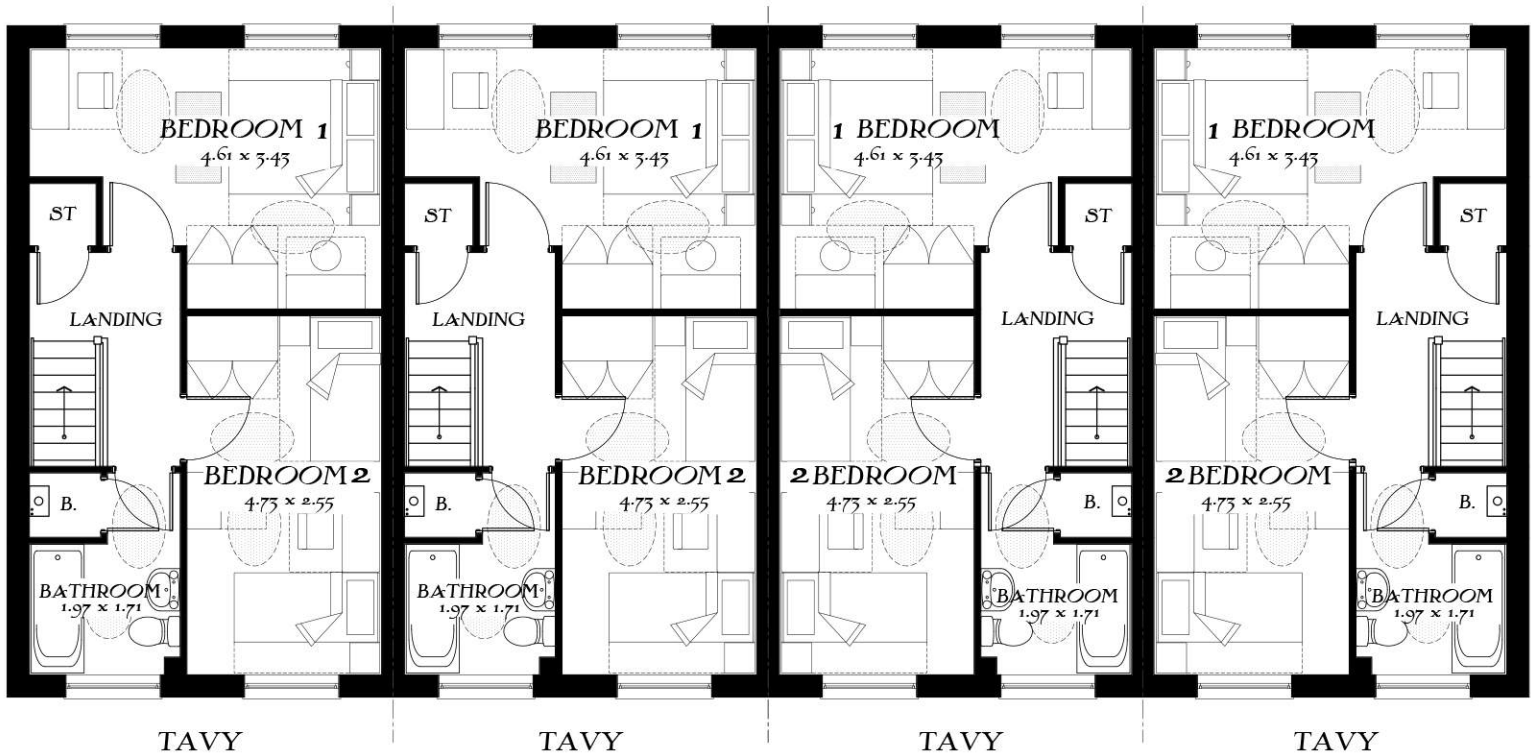

First Floor

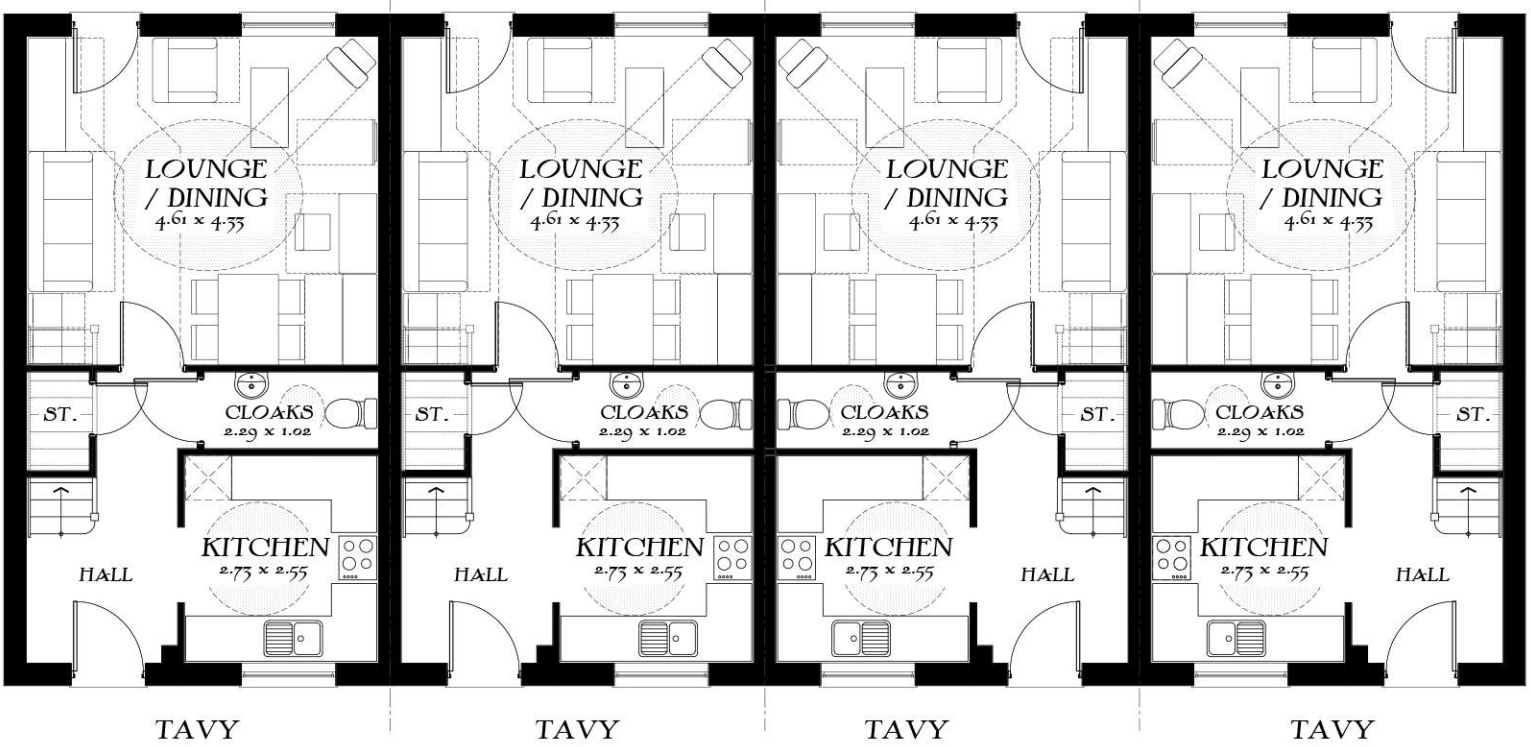

Ground Floor


The Tavy

4 Block
Heritage Collection
"2017 Edition"

EF Series

TAVY
Structural finish: 832sqft 77.33m²
Internal finish: 818sqft 76.02m²

DATE: Sept 2019
REV:

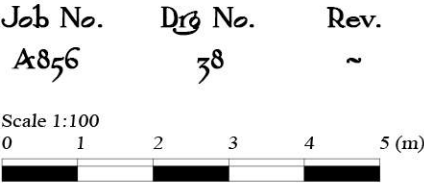

Drawing Scale 1:100 @ A3

