


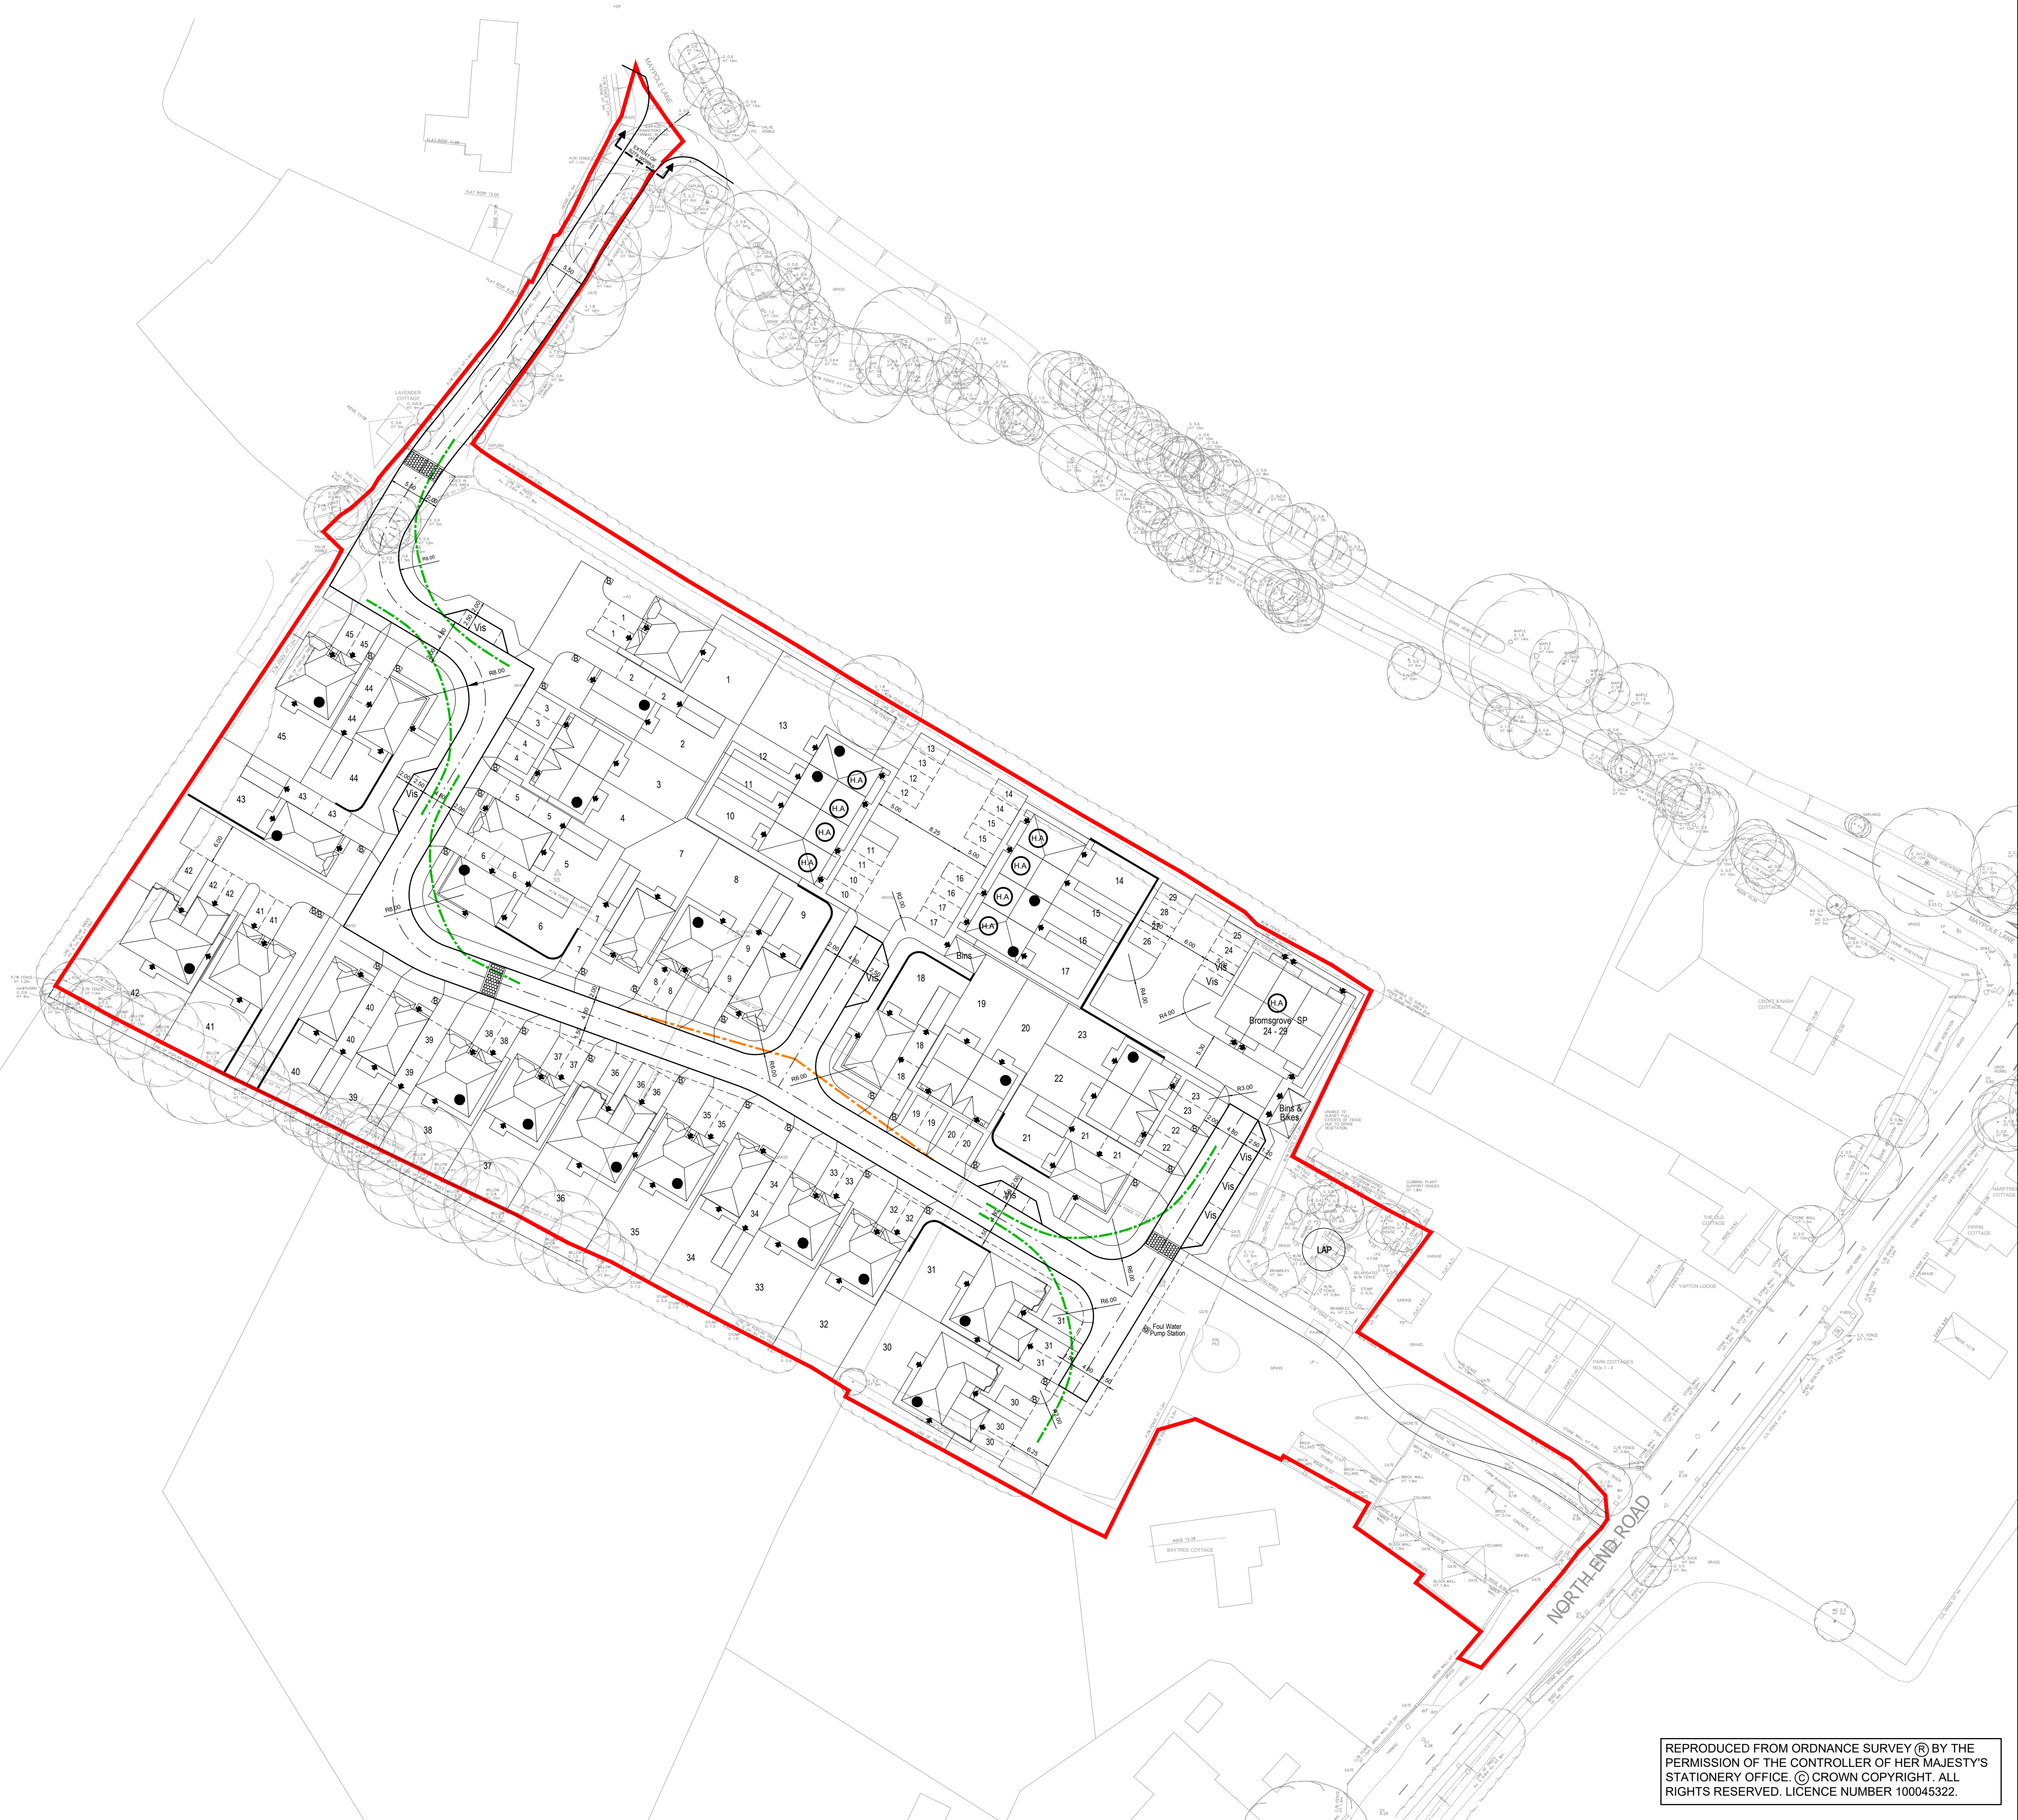

1. DO NOT SCALE FROM THIS DRAWING. WORK FROM FIGURED DIMENSIONS ONLY.
2. ALL DIMENSIONS SHOWN ON THIS DRAWING ARE IN METRES.
3. THIS DRAWING IS A PRELIMINARY REVIEW ONLY AND SUBJECT TO DETAILED DESIGN.
4. ODYSSEY ACCEPT NO LIABILITY FOR THE ACCURACY OF SURVEY INFORMATION AND LAYOUTS SUPPLIED BY OTHERS.
5. THIS DRAWING IS BASED ON THE PLANNING LAYOUT PROVIDED BY GEOFF PERRY ASSOCIATES. DRAWING REFERENCE A856-047.

 SITE BOUNDARY
 2.4m x 25m VISIBILITY SPLAY (20mph MFS)
 2.4m x 17m FORWARD VISIBILITY SPLAY (15mph MFS)

 **ODYSSEY**

Tuscany House
White Hart Lane
Basingstoke
Hampshire RG21 4AF

Telephone: 01266 33114
Fax: 01266 33113
E: info@odysseyconsult.co.uk
W: www.odysseyconsult.co.uk

Drawing Title

GENERAL ARRANGEMENT

Client

 REDROW

Scale 1:500 @A1	Date SEP 2019	Designed MS
Drawn MS	Checked SG	Approved LH
Job No 18-343	Drawing No 18-343/104	Rev B

REPRODUCED FROM ORDNANCE SURVEY ® BY THE
PERMISSION OF THE CONTROLLER OF HER MAJESTY'S
STATIONERY OFFICE. © CROWN COPYRIGHT. ALL
RIGHTS RESERVED. LICENCE NUMBER 100045322.