


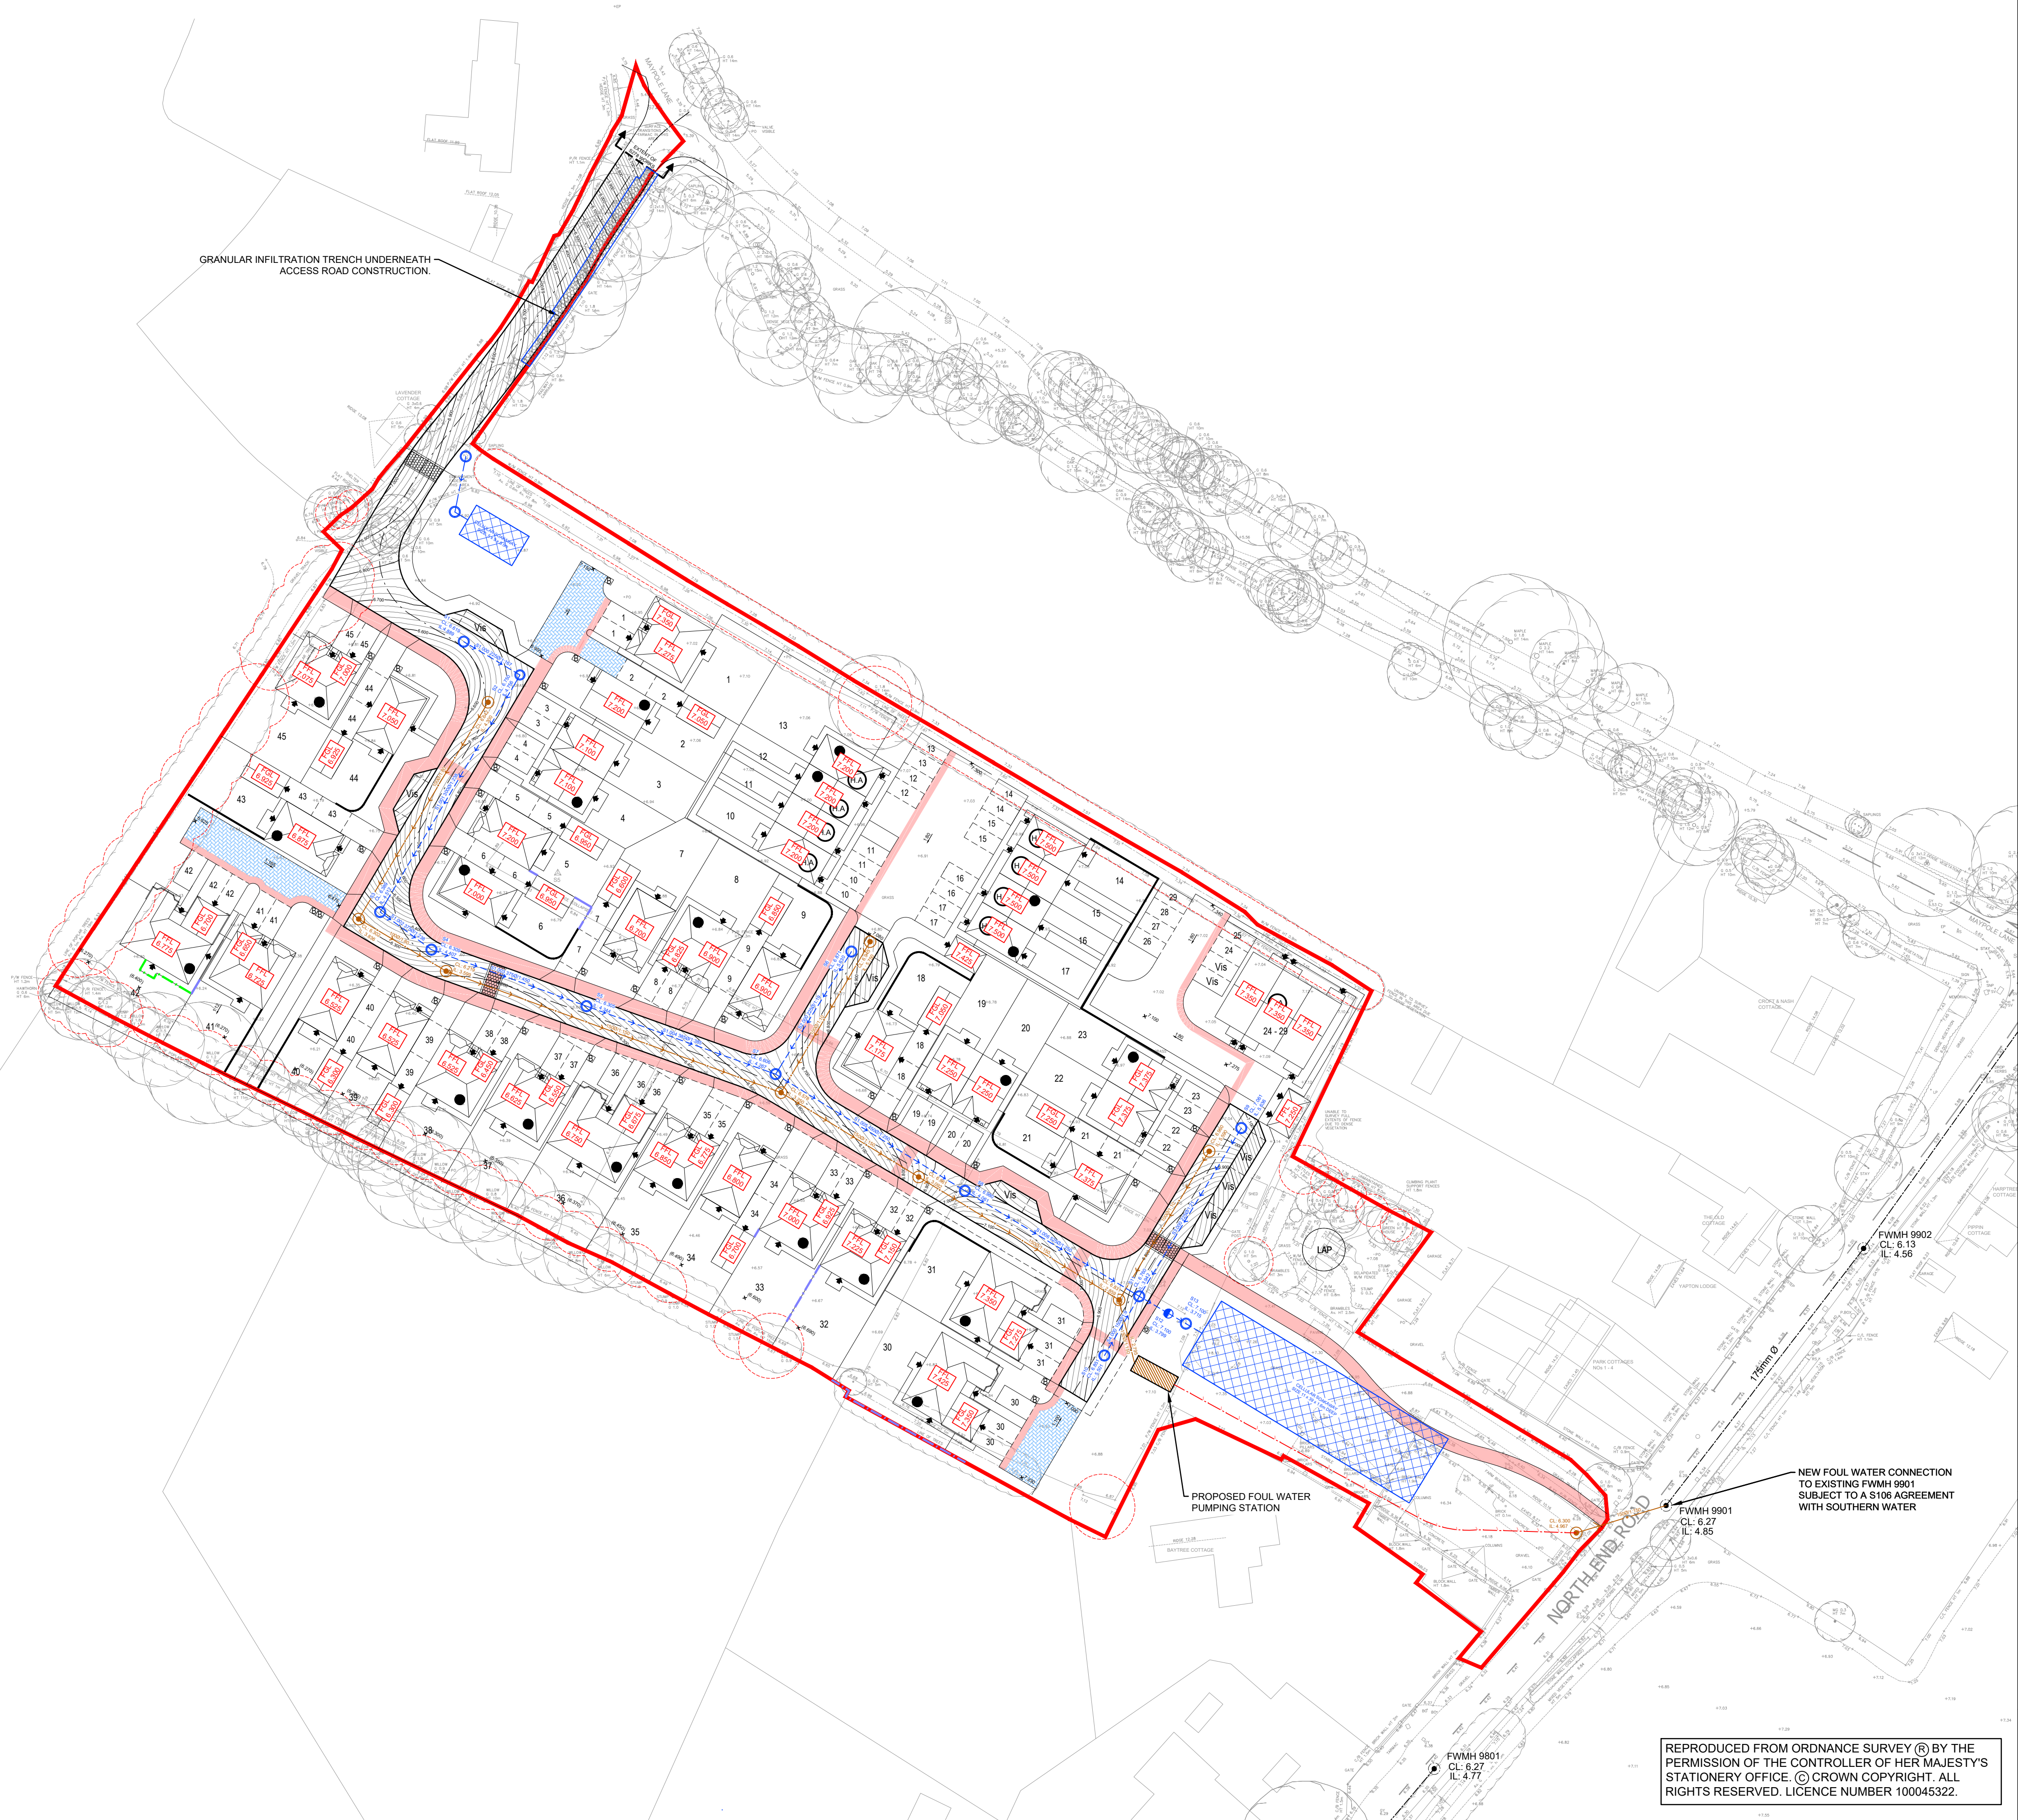

LEGEND

1. DO NOT SCALE FROM THIS DRAWING. WORK FROM FIGURED DIMENSIONS ONLY.
2. ALL DIMENSIONS SHOWN ON THIS DRAWING ARE IN METRES.
3. THIS DRAWING IS A PRELIMINARY REVIEW ONLY AND SUBJECT TO DETAILED DESIGN.
4. TOPOGRAPHICAL SURVEY TAKEN FROM MK SURVEYS DRAWING 26436.
5. ODYSSEY ACCEPT NO LIABILITY FOR THE ACCURACY OF SURVEY INFORMATION AND LAYOUTS SUPPLIED BY OTHERS.
6. THIS DRAWING IS BASED ON THE PLANNING LAYOUT PROVIDED BY GEOFF PERRY ASSOCIATES. DRAWING REFERENCE A855-047.
7. FOR OVERLAND FLOW ROUTES REFER TO ODYSSEY DRAWING 18-343/107
8. FFL'S ARE +/- 300mm AND ARE SUBJECT TO ADJUSTMENT AT DETAILED DESIGN.

- SITE BOUNDARY**

 PROPOSED FINISHED FLOOR LEVEL (mAOD)
 PROPOSED FINISHED GARAGE LEVEL (mAOD)

 PROPOSED LEVEL

 PROPOSED GRAVITATION

 STEPPED ACCESS

 PROPOSED HIGHWAY CONTOURS.

 INDICATIVE RETAINING WALL

 INDICATIVE CONCRETE GRAVEL BOARD

 FOUL SEWER AND MANHOLE
 (GRADIENT/PIPE SIZE)

 SURFACE WATER SEWER AND MANHOLE
 (GRADIENT/PIPE SIZE)

 EXISTING FOUL SEWER AND MANHOLE

 DOWNSTREAM DEFENDER

 PROPOSED CELLULAR SOAKAWAY

 FOUL RISING MAIN

 PROPOSED PUMPING STATION

 PERMEABLE PAVING

 INDICATIVE SERVICE CORRIDOR

 TREE ROOT PROTECTION ZONE

 GRANULAR INFILTRATION TRENCH

FOR PLANNING
PURPOSES ONLY

[illegible]

Job Title NORTH END ROAD,
YAPTON

Drawing Title

PRELIMINARY ENGINEERING
LAYOUT



Scale	Date	Designed
1:500 @A1	JAN 2020	SG
Drawn	Checked	Approved
JA	SG	LH
Job No	Drawing No	Rev
18-343	18-393/105	B

REPRODUCED FROM ORDNANCE SURVEY (®) BY THE
PERMISSION OF THE CONTROLLER OF HER MAJESTY'S
STATIONERY OFFICE. (©) CROWN COPYRIGHT. ALL
RIGHTS RESERVED. LICENCE NUMBER 100045322.