
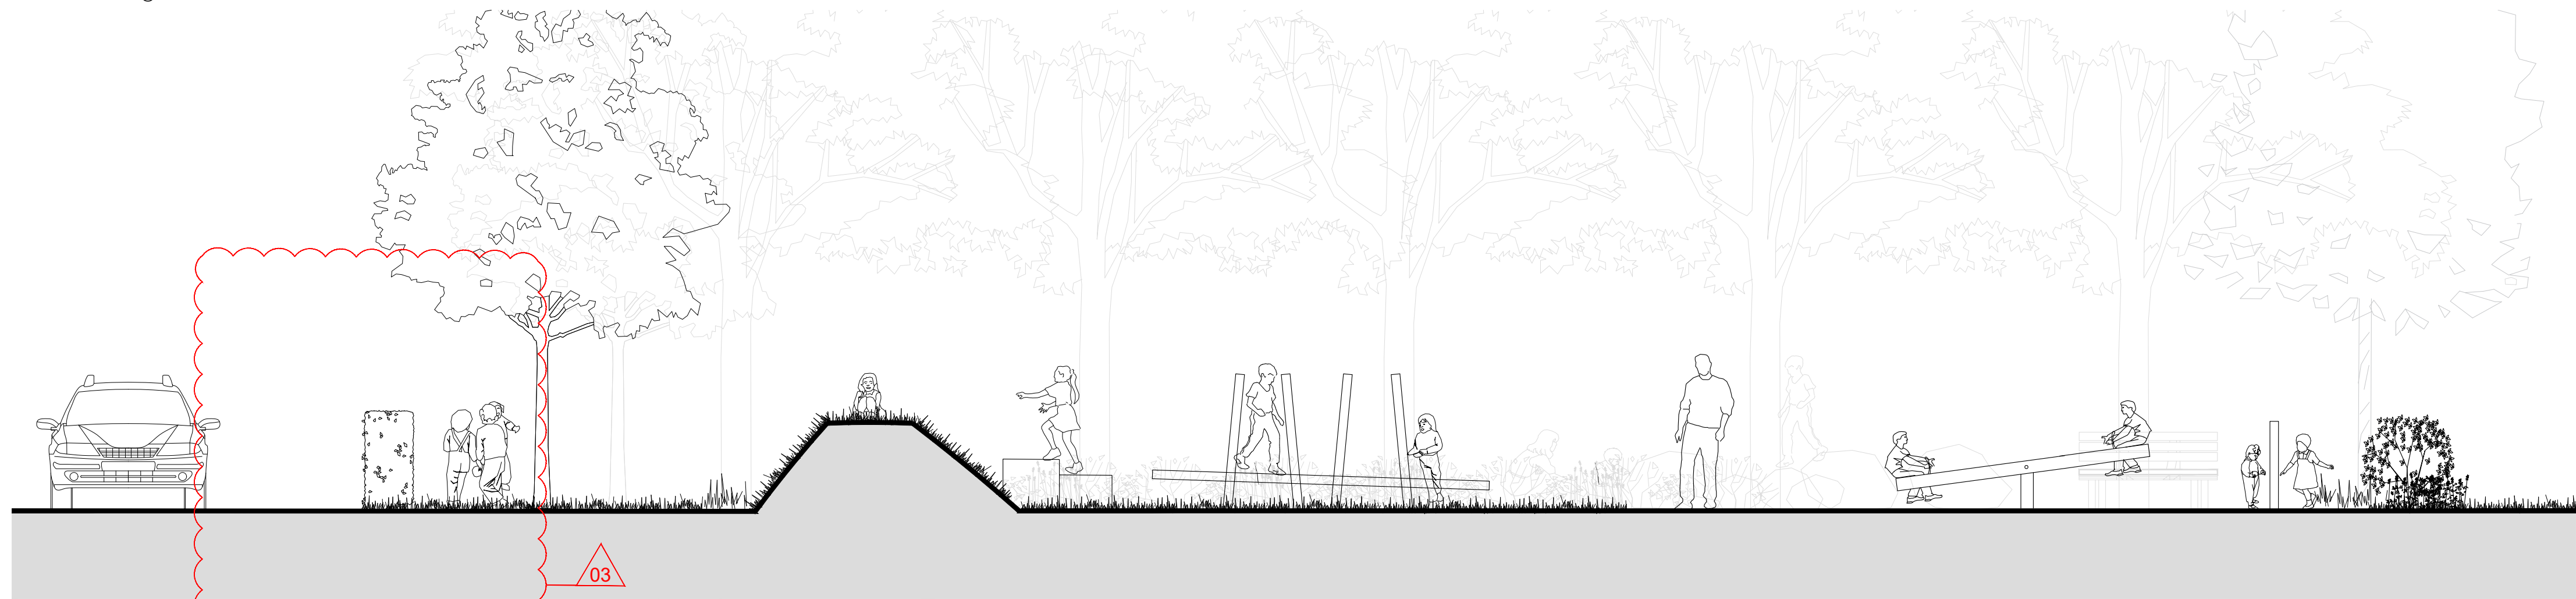
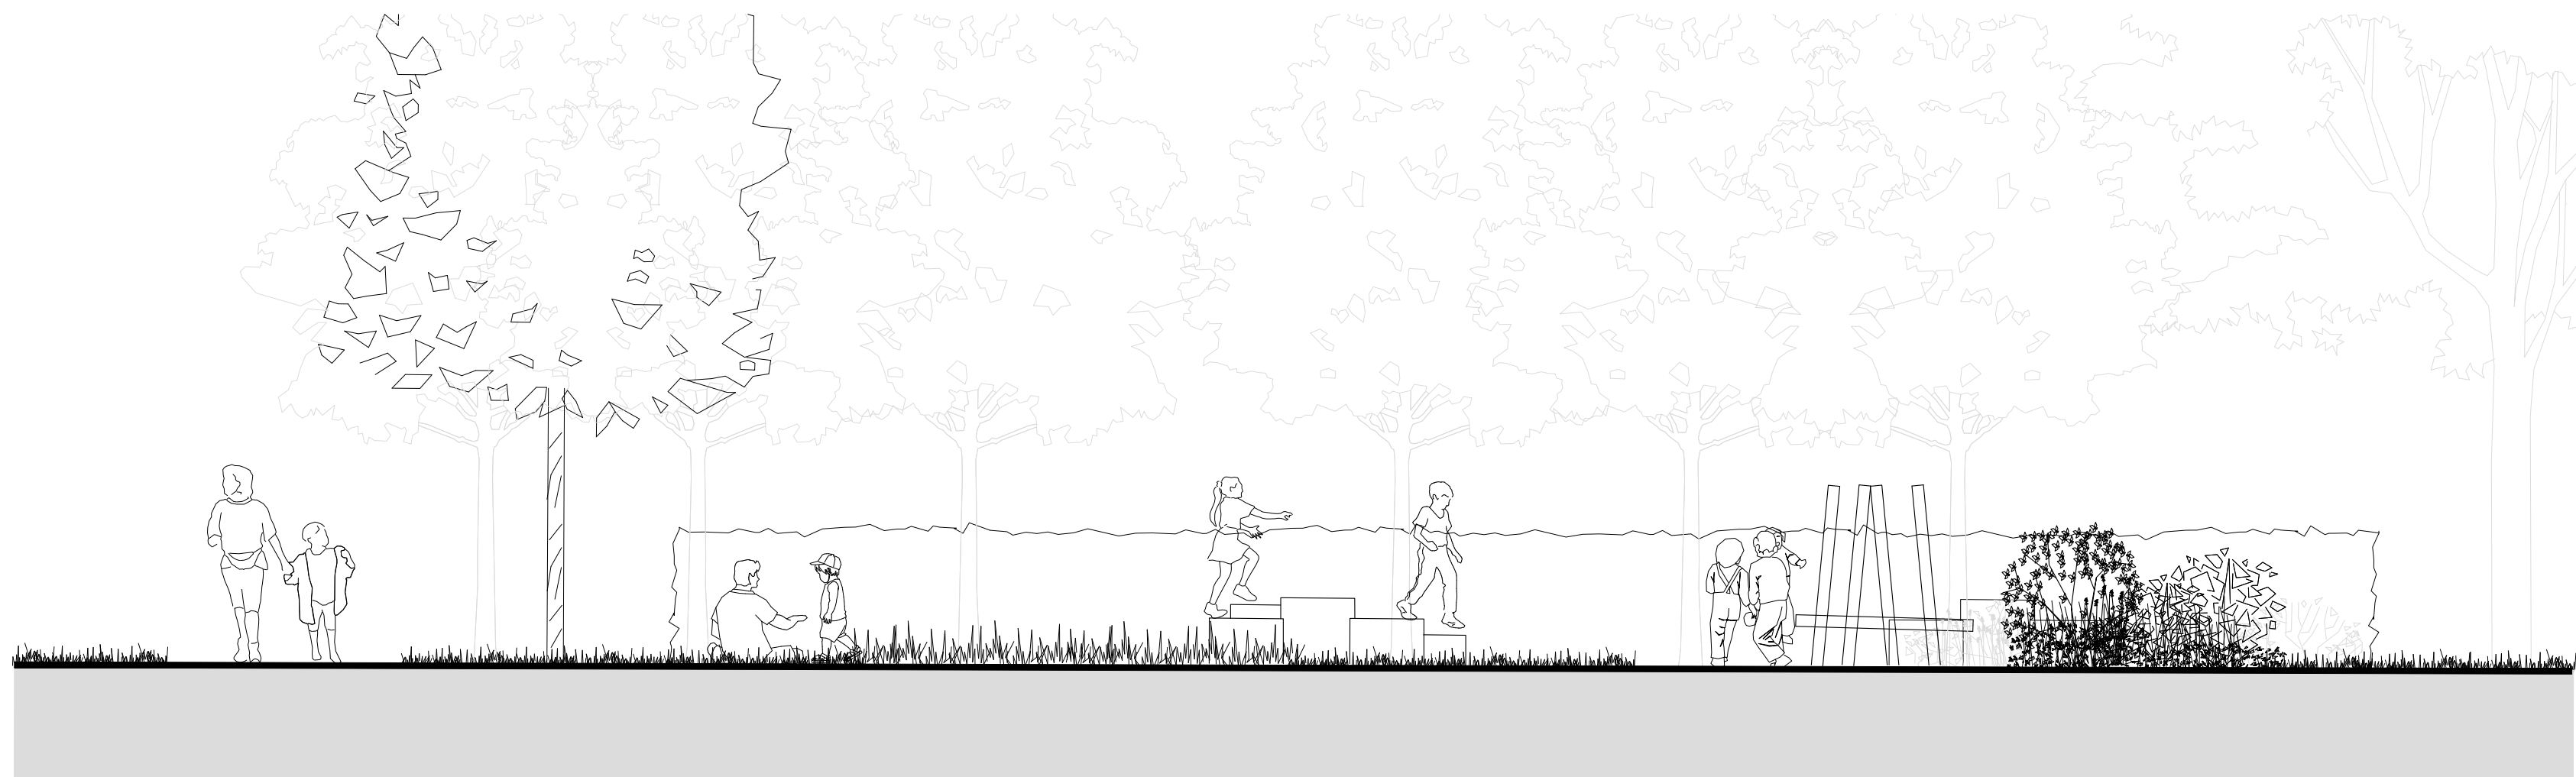


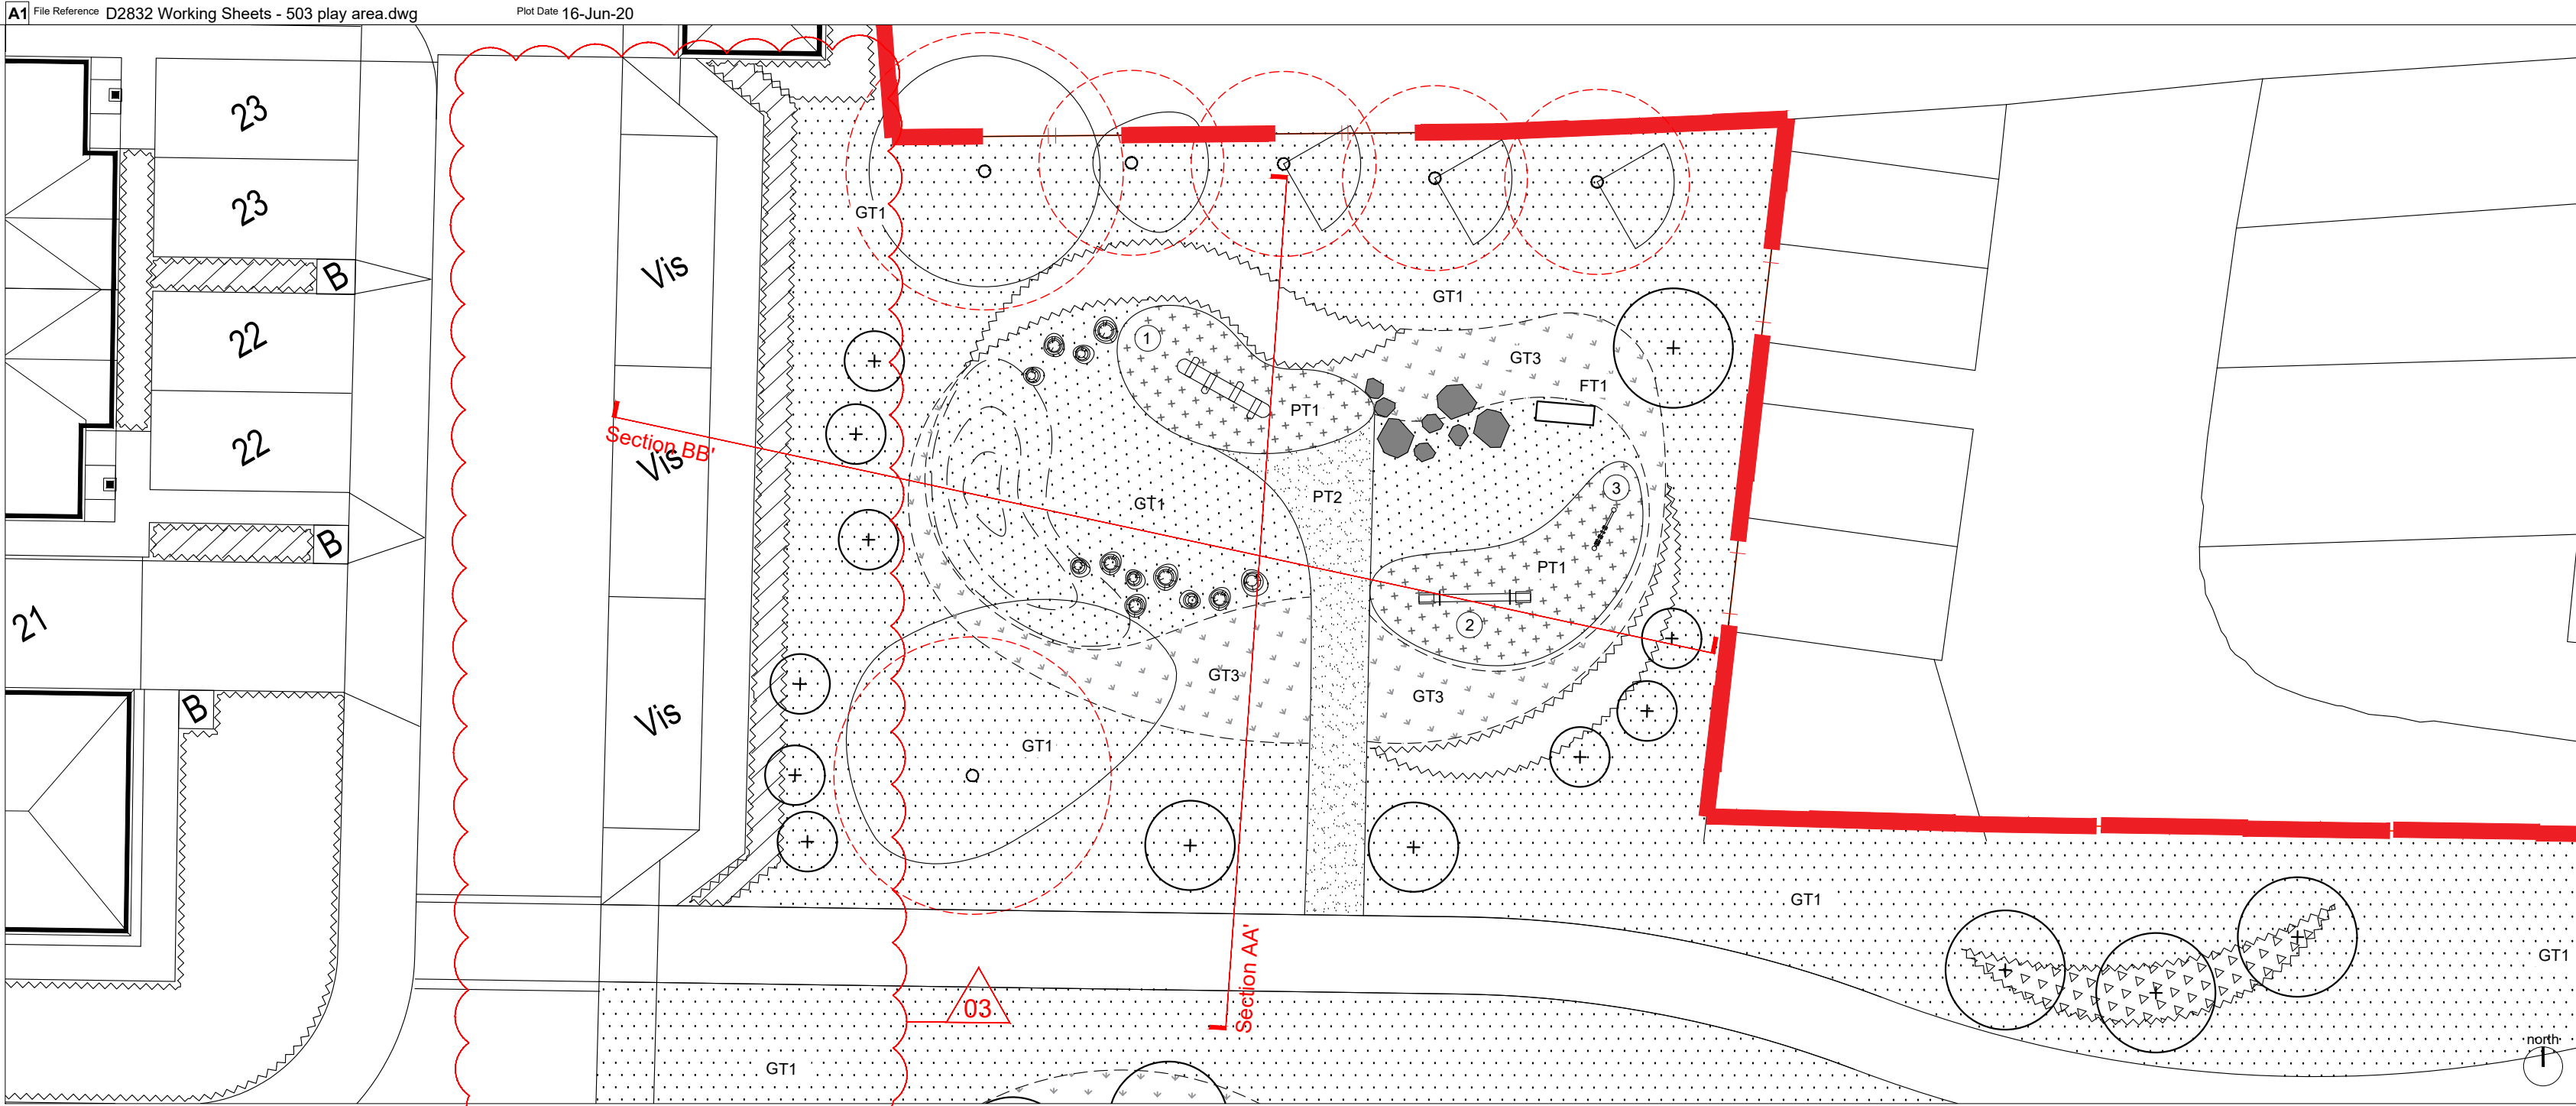





1. This drawing is copyright of Fabrik. It must not be copied or reproduced without written consent from the owner.

2. Do not scale from this drawing. Only figured dimensions are to be taken from this drawing.

3. All contractors must visit site and be responsible for taking and checking all dimensions related to the works shown on the drawing prior to fabrication or setting out.


External References:
• D2832 North End Road, Yapton, West Sussex Drawings/02 Architect/20 06 16_Updated Site Layout/A856_47C Planning Layout_FINAL - Standard/A856_47C Planning Layout_FINAL - Copy
• D2832 North End Road, Yapton, West Sussex Drawings/07 Interim/Working/Arch/CAD/Design/022591_1.dwg
• D2832 North End Road, Yapton, West Sussex Drawings/07 Interim/Working/Arch/CAD/Design/022591_1.dwg

LEGEND

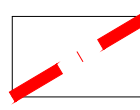


Site Boundary


Soft Landscape

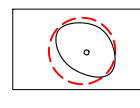


Existing Tree Planting to be retained. Red dashed lines denotes RPA.

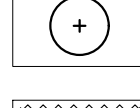

Proposed Tree Planting

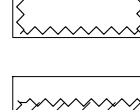


Proposed Shrub Planting

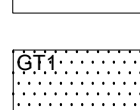


Proposed Hedge Planting



GT1 Proposed Amenity Grass

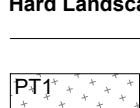

GT3 Proposed Meadow Grass

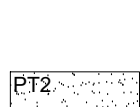


Paving Type 1

Play gravel Safety Surfacing

As supplied by CED Stone (Tel: 01708 867237) or similar approved.

Note: Play Gravel depth to be specified by supplier in accordance with BS EN 1176 for intended use as an impact absorbing safety surface.

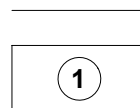

Paving Type 2

Permeable Resin Bound

As supplied by SureSet (Tel: 0800 612 6501) or similar approved.

Product: Natural Aggregate

Colour: Cappuccino








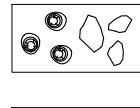







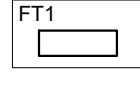






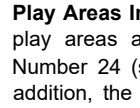






















