



LEGEND

General Legend for all drawings

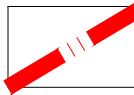


Site Boundary


Soft Landscape

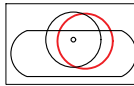


**Existing Tree / Hedgerow
Planting to be retained.
Red line denotes RPA.**

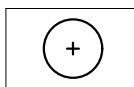


Proposed Tree Planting

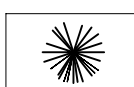

Proposed Specimen Planting

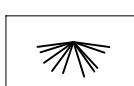

Proposed Climbing Planting

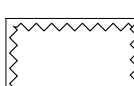

Proposed Shrub Planting



Proposed Hedge Planting




Proposed Bulb Planting



**Proposed Scrub Mix (see
Matrix 001 for typical planting
mix)**





Proposed Amenity Grass

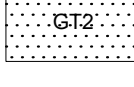


Proposed shade tolerant
Amority Grass



Proposed Meadow Grass

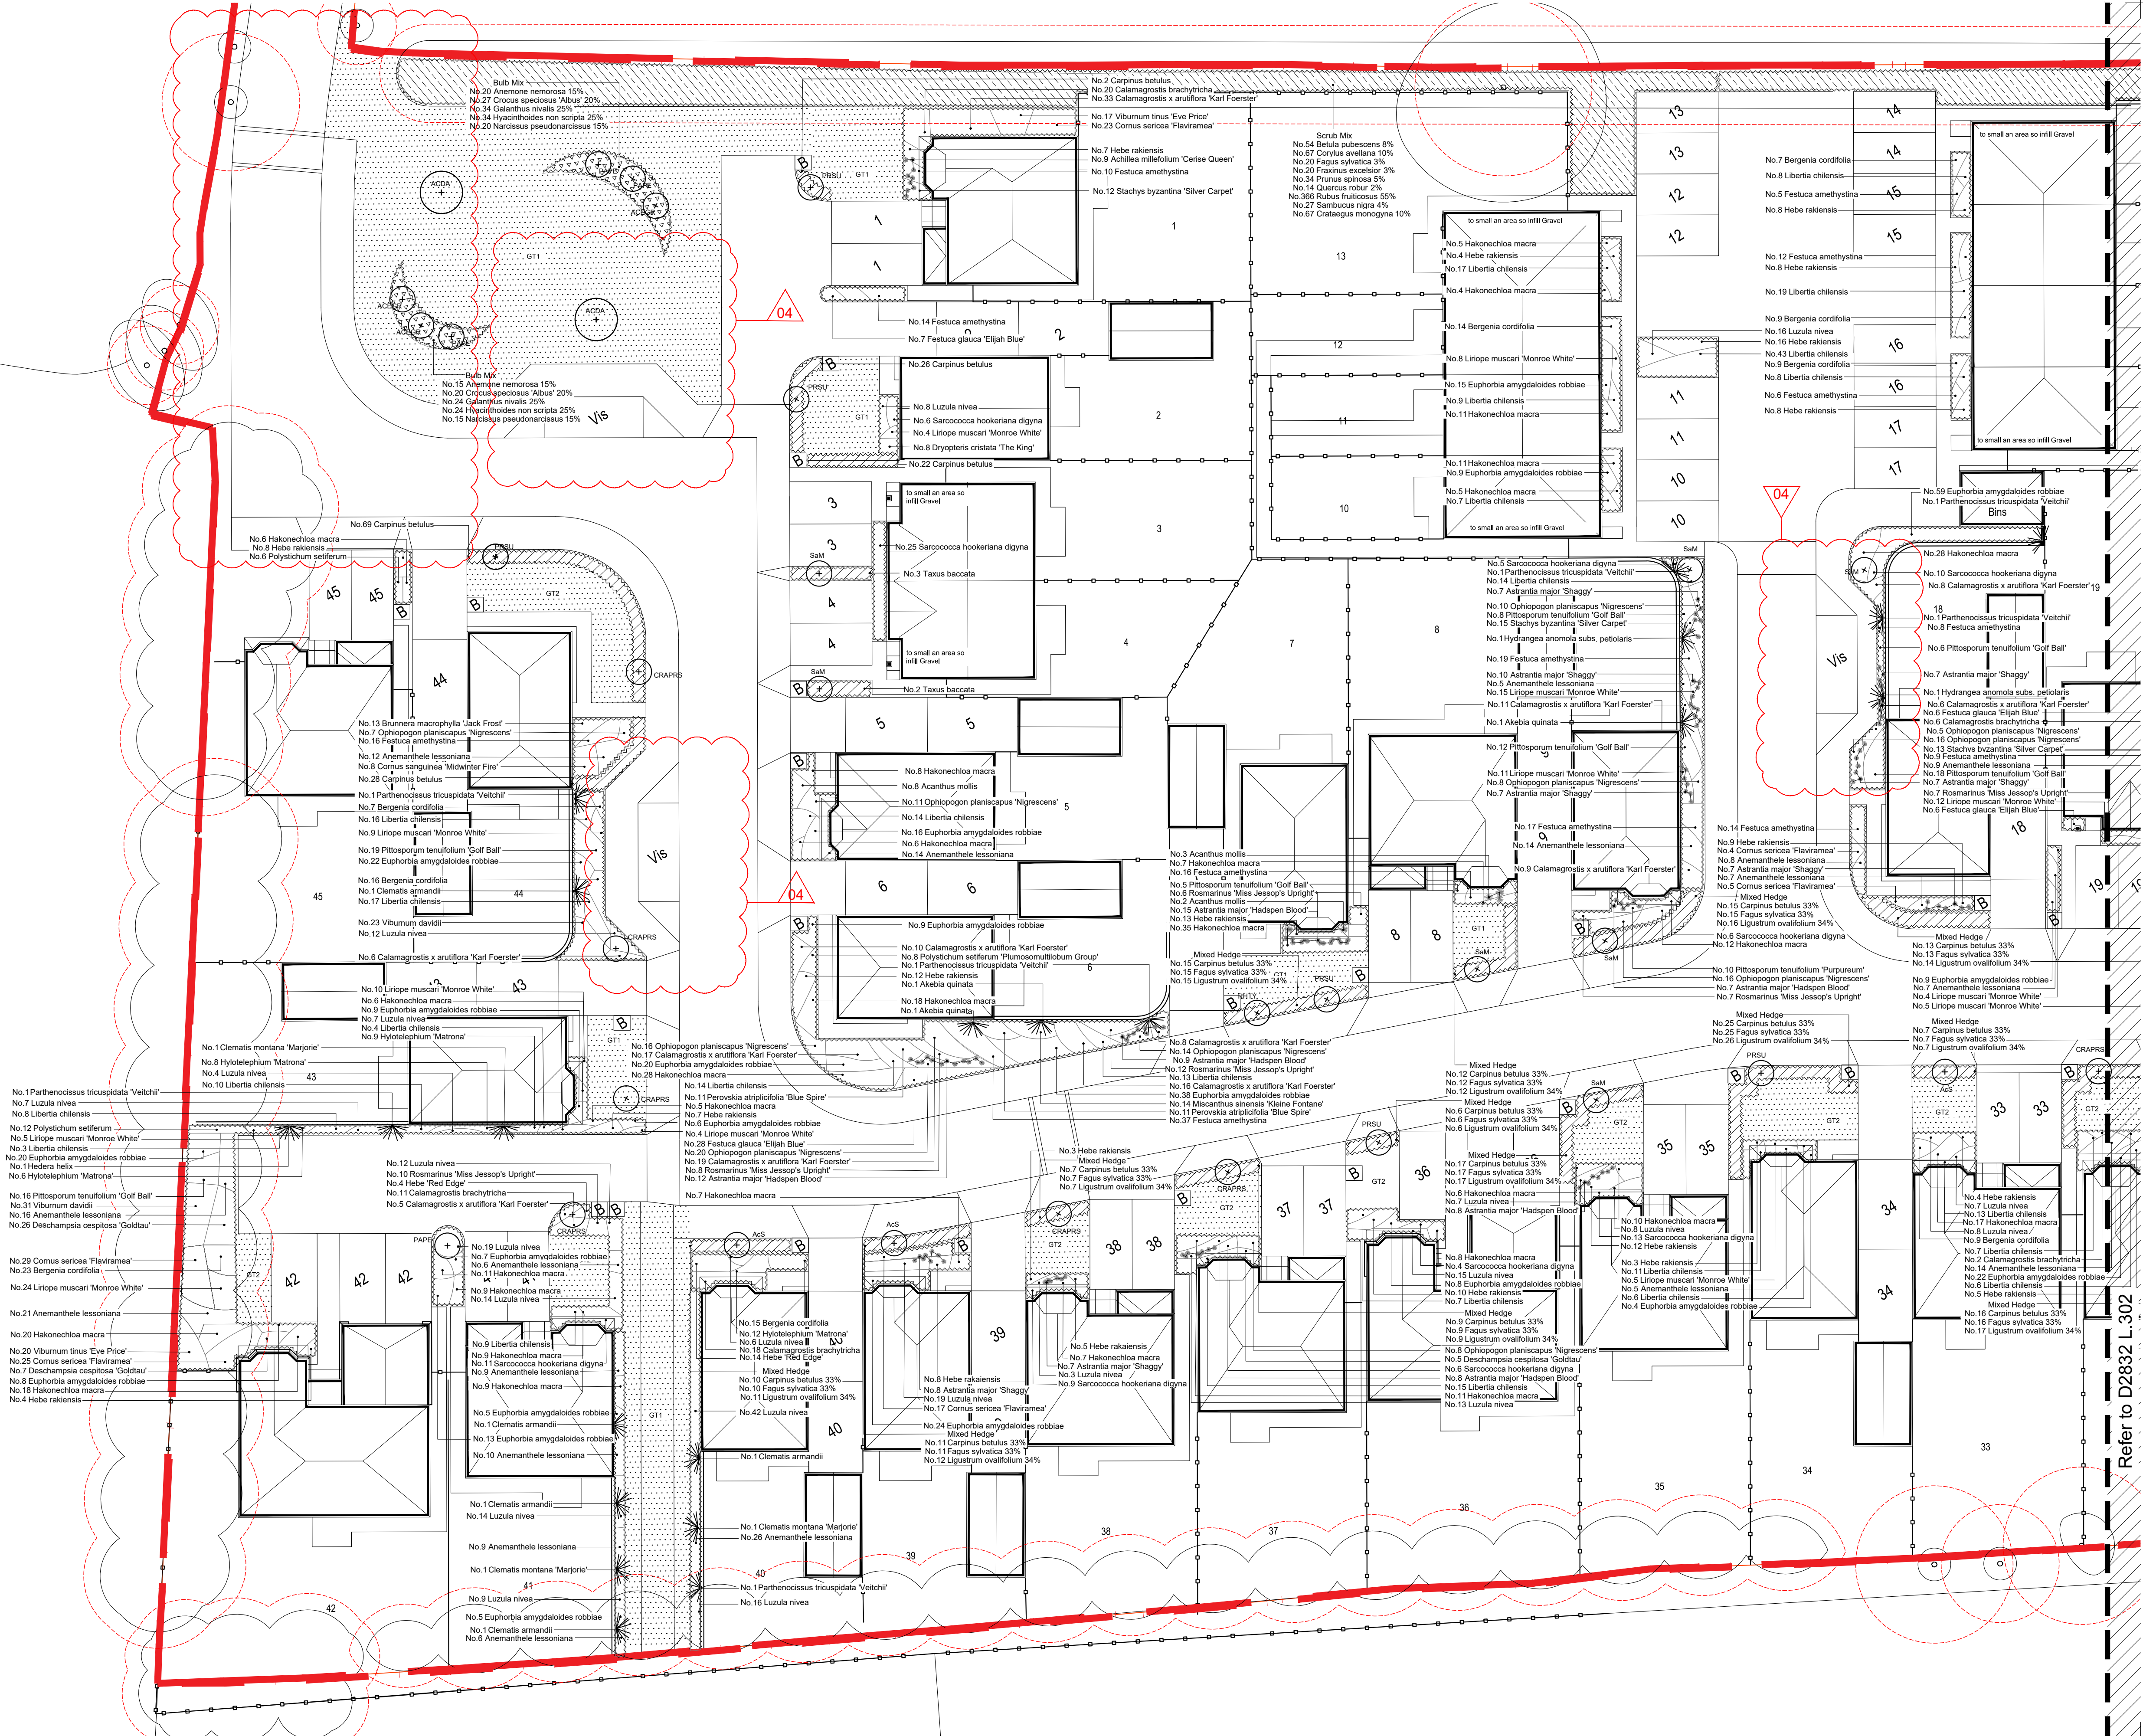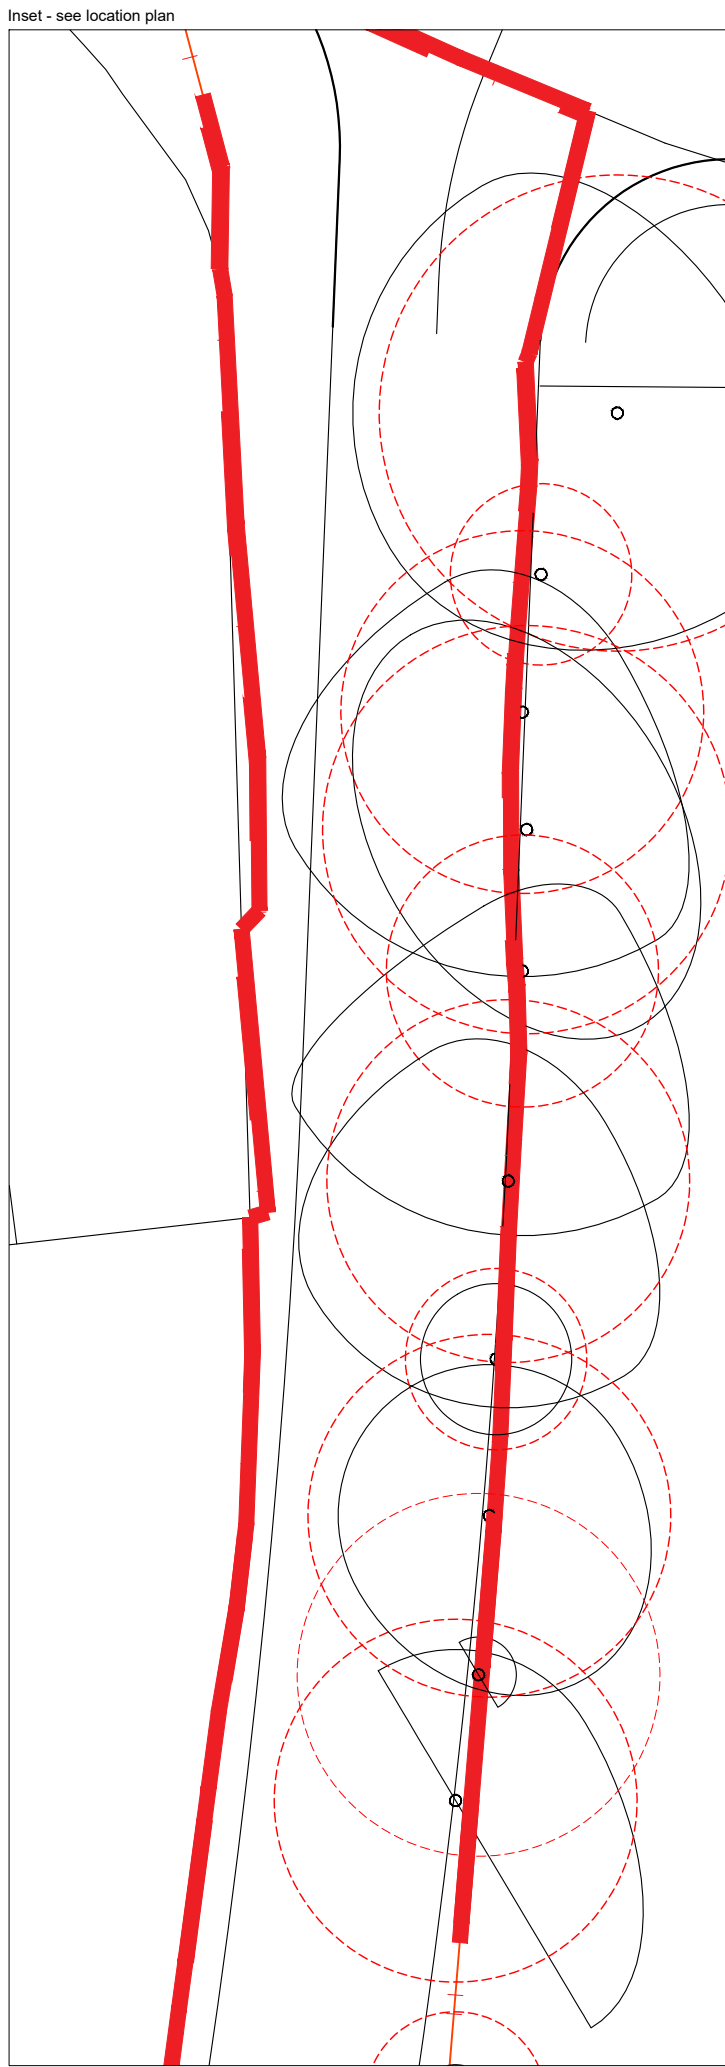

Refer to D2832 L.302

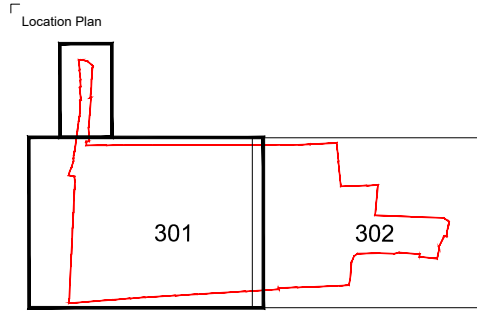

	landscape architects			
	Lenton House 16 Lenton Street Alton Hampshire GU34 1HG T: 01420 592020 E: alton@fabrik.co.uk W: www.fabrik.co.uk			

PL04	16.08.2020	Road alignment and parking amended in line with final layout. Issued for Planning	mf	sg
PL03	10.06.2020	Amended in line with latest Architects layout. Issued for Planning	mf	sg
PL02	13.02.2020	Amended Eastern Public Open Space following client's comments	pm	sg
PL01	10.01.19	Issued for Planning	pm	sg
Revision	Date	Reason	Drawn	Checked

Disclaimer:

- This drawing is copyright of fabrik ltd. It must not be copied or reproduced without written consent from the owner.
- Do not scale from this drawing. Only figured dimensions are to be taken from this drawing.
- The contractor must take care and be responsible for taking and checking all dimensions related to the works shown on the drawing prior to construction.

External References:

- D2832 North End Road, Yaxton, West Sussex/Drawing02 Architect/02/06_16_Updated Site Layout/A856_476 Planning Layout_FINAL - Standard_A856_476 Planning Layout_FINAL - Copy
- D2832 North End Road, Yaxton, West Sussex/Drawing07 North/Worthing/AutoCAD/Design/D29191_xref.dwg
- D2832 North End Road, Yaxton, West Sussex/Drawing07 North/Worthing/AutoCAD/Design/D29191_xref.dwg

Project Number	Origin	Zone	Level	File Type	Role	Number	Revision
D2832	FAB	00	GL	DR	L	0301	PL04