


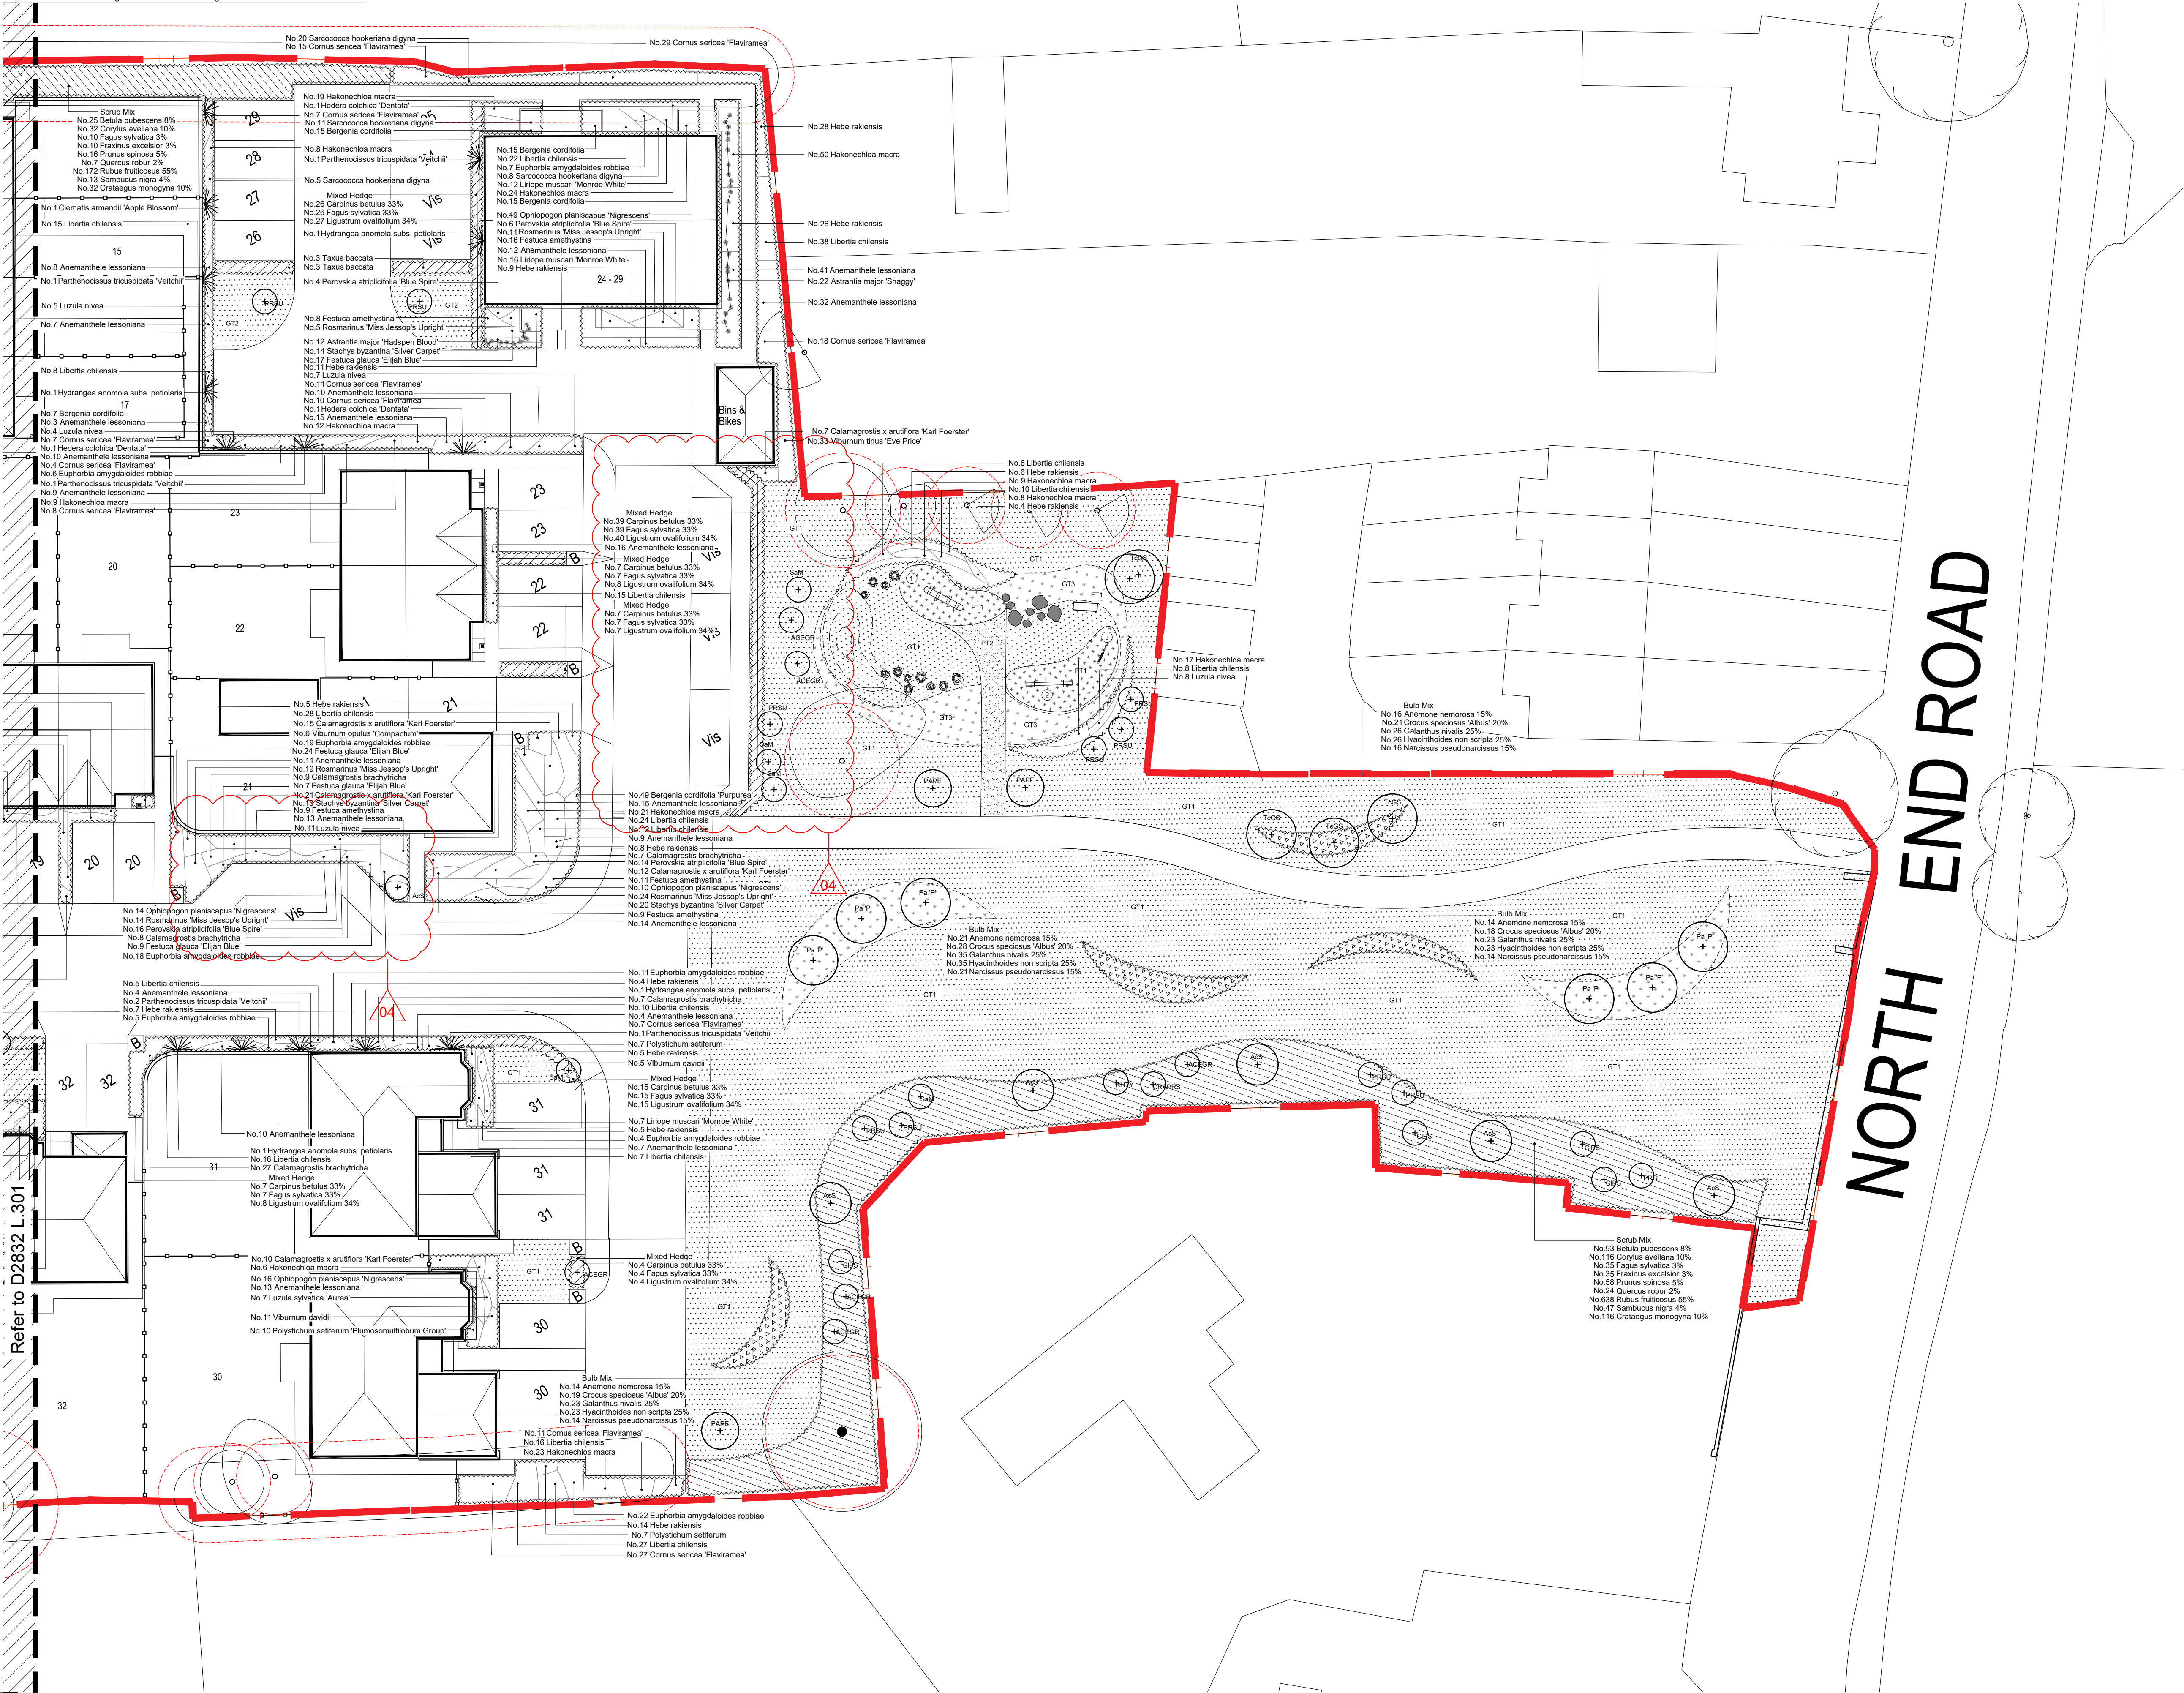


- LEGEND**
General Legend for all drawings
- Site Boundary
- Soft Landscape**
- Existing Tree / Hedgerow Planting to be retained. Red line denotes RPA.
- Proposed Tree Planting
- Proposed Specimen Planting
- Proposed Climbing Planting
- Proposed Shrub Planting
- Proposed Hedge Planting
- Proposed Bulb Planting
- Proposed Scrub Mix (see Matrix 001 for typical planting mix)
- GT1 Proposed Amenity Grass
- GT2 Proposed shade tolerant Amenity Grass
- GT3 Proposed Meadow Grass

PL04	16.06.2020	Road alignment and parking amended in line with final layout. Issued for Planning	inf	hg
PL03	10.06.2020	Amended in line with latest Architects layout. Issued for Planning	inf	hg
PL02	13.02.2020	Amended Eastern Public Open Space following client's comments	pm	hg
PL01	10.01.19	Issued for Planning	pm	hg
Version / Date		Drawn	Checked	

Disclaimer: This drawing is copyright of fabrik. It must not be copied or reproduced without written consent from the owner.
2. Do not scale from this drawing. All printed dimensions are to be taken from this drawing.
Architects: fabrik landscape architects. The Architect is responsible for taking and checking all dimensions related to the works shown on the drawing prior to construction.

External References:
• D2832 North End Road, Yapton, West Sussex Drawings 02 Architect 20.06.16, Updated Site Layout, A856_ATC Planning Layout_FINAL - Standard A856_ATC Planning Layout_FINAL - Copy
• D2832 North End Road, Yapton, West Sussex Drawings 07 Landscape A856_ATC Design 22.06.16, Updated Site Layout, A856_ATC Planning Layout_FINAL - Standard A856_ATC Planning Layout_FINAL - Copy
• D2832 North End Road, Yapton, West Sussex Drawings 07 Landscape A856_ATC Design 22.06.16, Updated Site Layout, A856_ATC Planning Layout_FINAL - Standard A856_ATC Planning Layout_FINAL - Copy

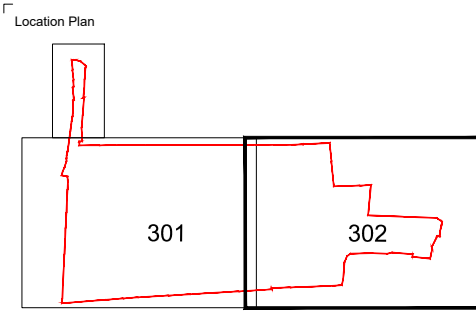

fabrik landscape architects
Lenton House | 15 Lenton Street | Alton | Hampshire | GU24 1HG
T: 01429 592290 | E: alton@fabrik.com | W: www.fabrik.com

Project: North End Road, Yapton, West Sussex Redrow Homes Limited
Drawing Title: Detailed Planting Plan - Sheet 2 of 2
Purpose of Issue: ISSUED FOR PLANNING APPROVAL

Drawn By	Checked By	Drawn Scale	Date of First Issue
pm	sg	1:200 @ A1	Jan 1 2020

Project Number	Client	Zone	Level	File Type	Rate	Number	Revision
D2832	FAB	00	GL	DR	L	0302	PL04