



LEGEND

General Legend for all drawings

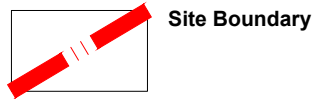

Boundary treatment

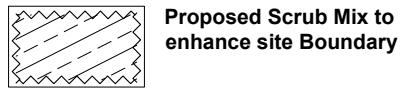


Inset - see location plan


PL04	16.06.2020	Road alignment and parking amended in line with final layout. Issued for Planning	mf	hg
PL03	10.06.2020	Amended in line with latest Architects layout. Issued for Planning	mf	hg
PL02	13.02.2020	Amended Eastern Public Open Space following client's comments	pm	hg
PL01	10.01.2020	Issued for Planning	pm	hg
Revision Date		Drawn	Checked	

Disclaimer:
1. This drawing is copyright of Fabrik Ltd. It must not be copied or reproduced without written consent from the owner.
2. Do not scale from this drawing. Only stated dimensions are to be taken from this drawing.

External References:
• D2832 North End Road, Yapton, West Sussex Drawings/02 Architects/20.06.16_Updated Site Layout/AB56_ATC Planning Layout_FINAL - Standard/AB56_ATC Planning Layout_FINAL - Copy
• D2832 North End Road, Yapton, West Sussex Drawings/07 Interim/Working/ArchCAD/Design/022591_1.dwg
• D2832 North End Road, Yapton, West Sussex Drawings/07 Interim/Working/ArchCAD/Design/022591_1.dwg

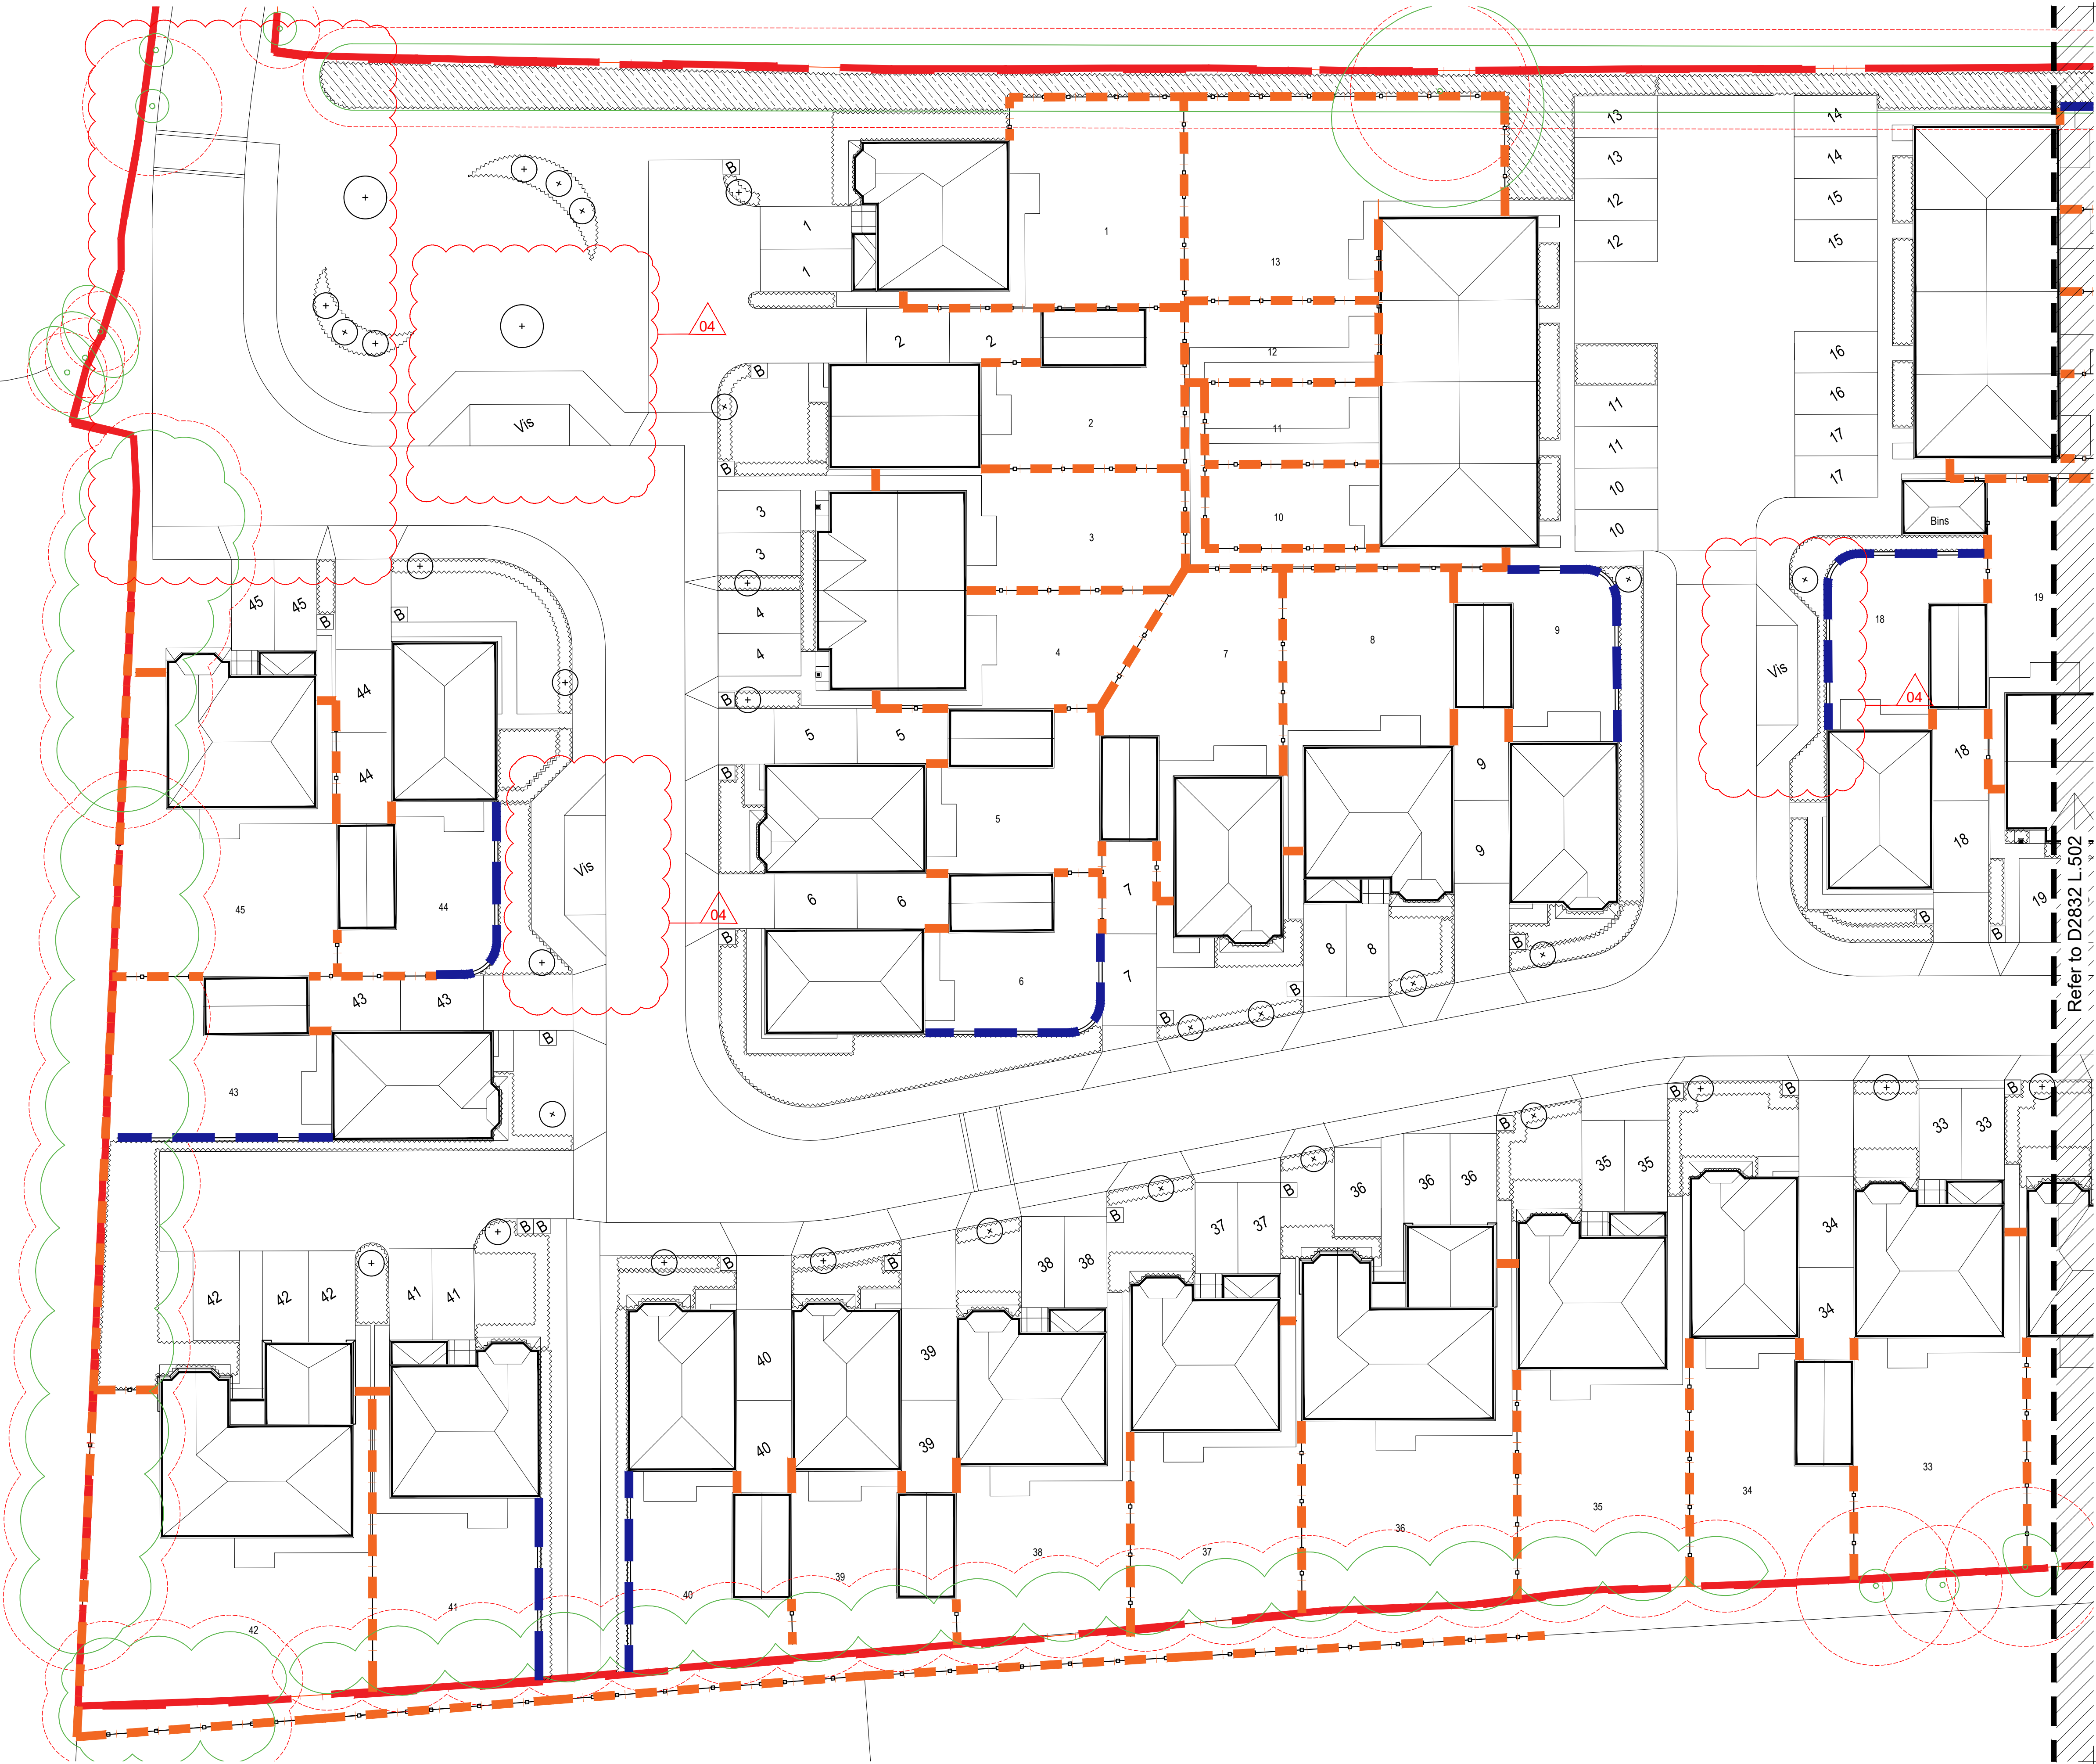

Location Plan

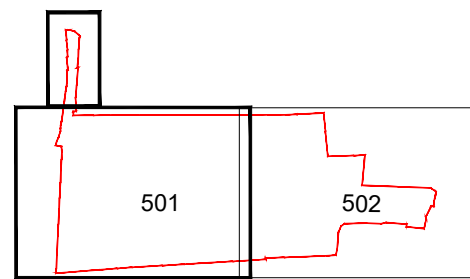

fabrik landscape architects
Linden House, 15 Linden Street | Alton | Hampshire | GU34 1HG
T: 01429 592590 | E: alton@fabrikuk.com | W: www.fabrikuk.com

Project: North End Road, Yapton, West Sussex Redrow Homes Limited

Drawing Title: Boundary Treatment Plan - Sheet 1 of 2

Purpose of Issue: ISSUED FOR PLANNING APPROVAL

Drawn By: pm Checked By: sg Drawn Scale: 1:200 @ A1 Date of First Issue: Jan 20

Project Number: D2832 Drawn: FAB Zone: 00 Level: GL File Type: DR Role: L Number: 0501 Revision: PL04