

LEGEND


General Legend for all drawings



Site Boundary



Setting Out

Setting Out Co-ordinates

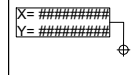


Refer to Fabrik drawing D2832_FAB_1_GL_DR_L_0301 for the Landscape Legend

Inset - see location plan

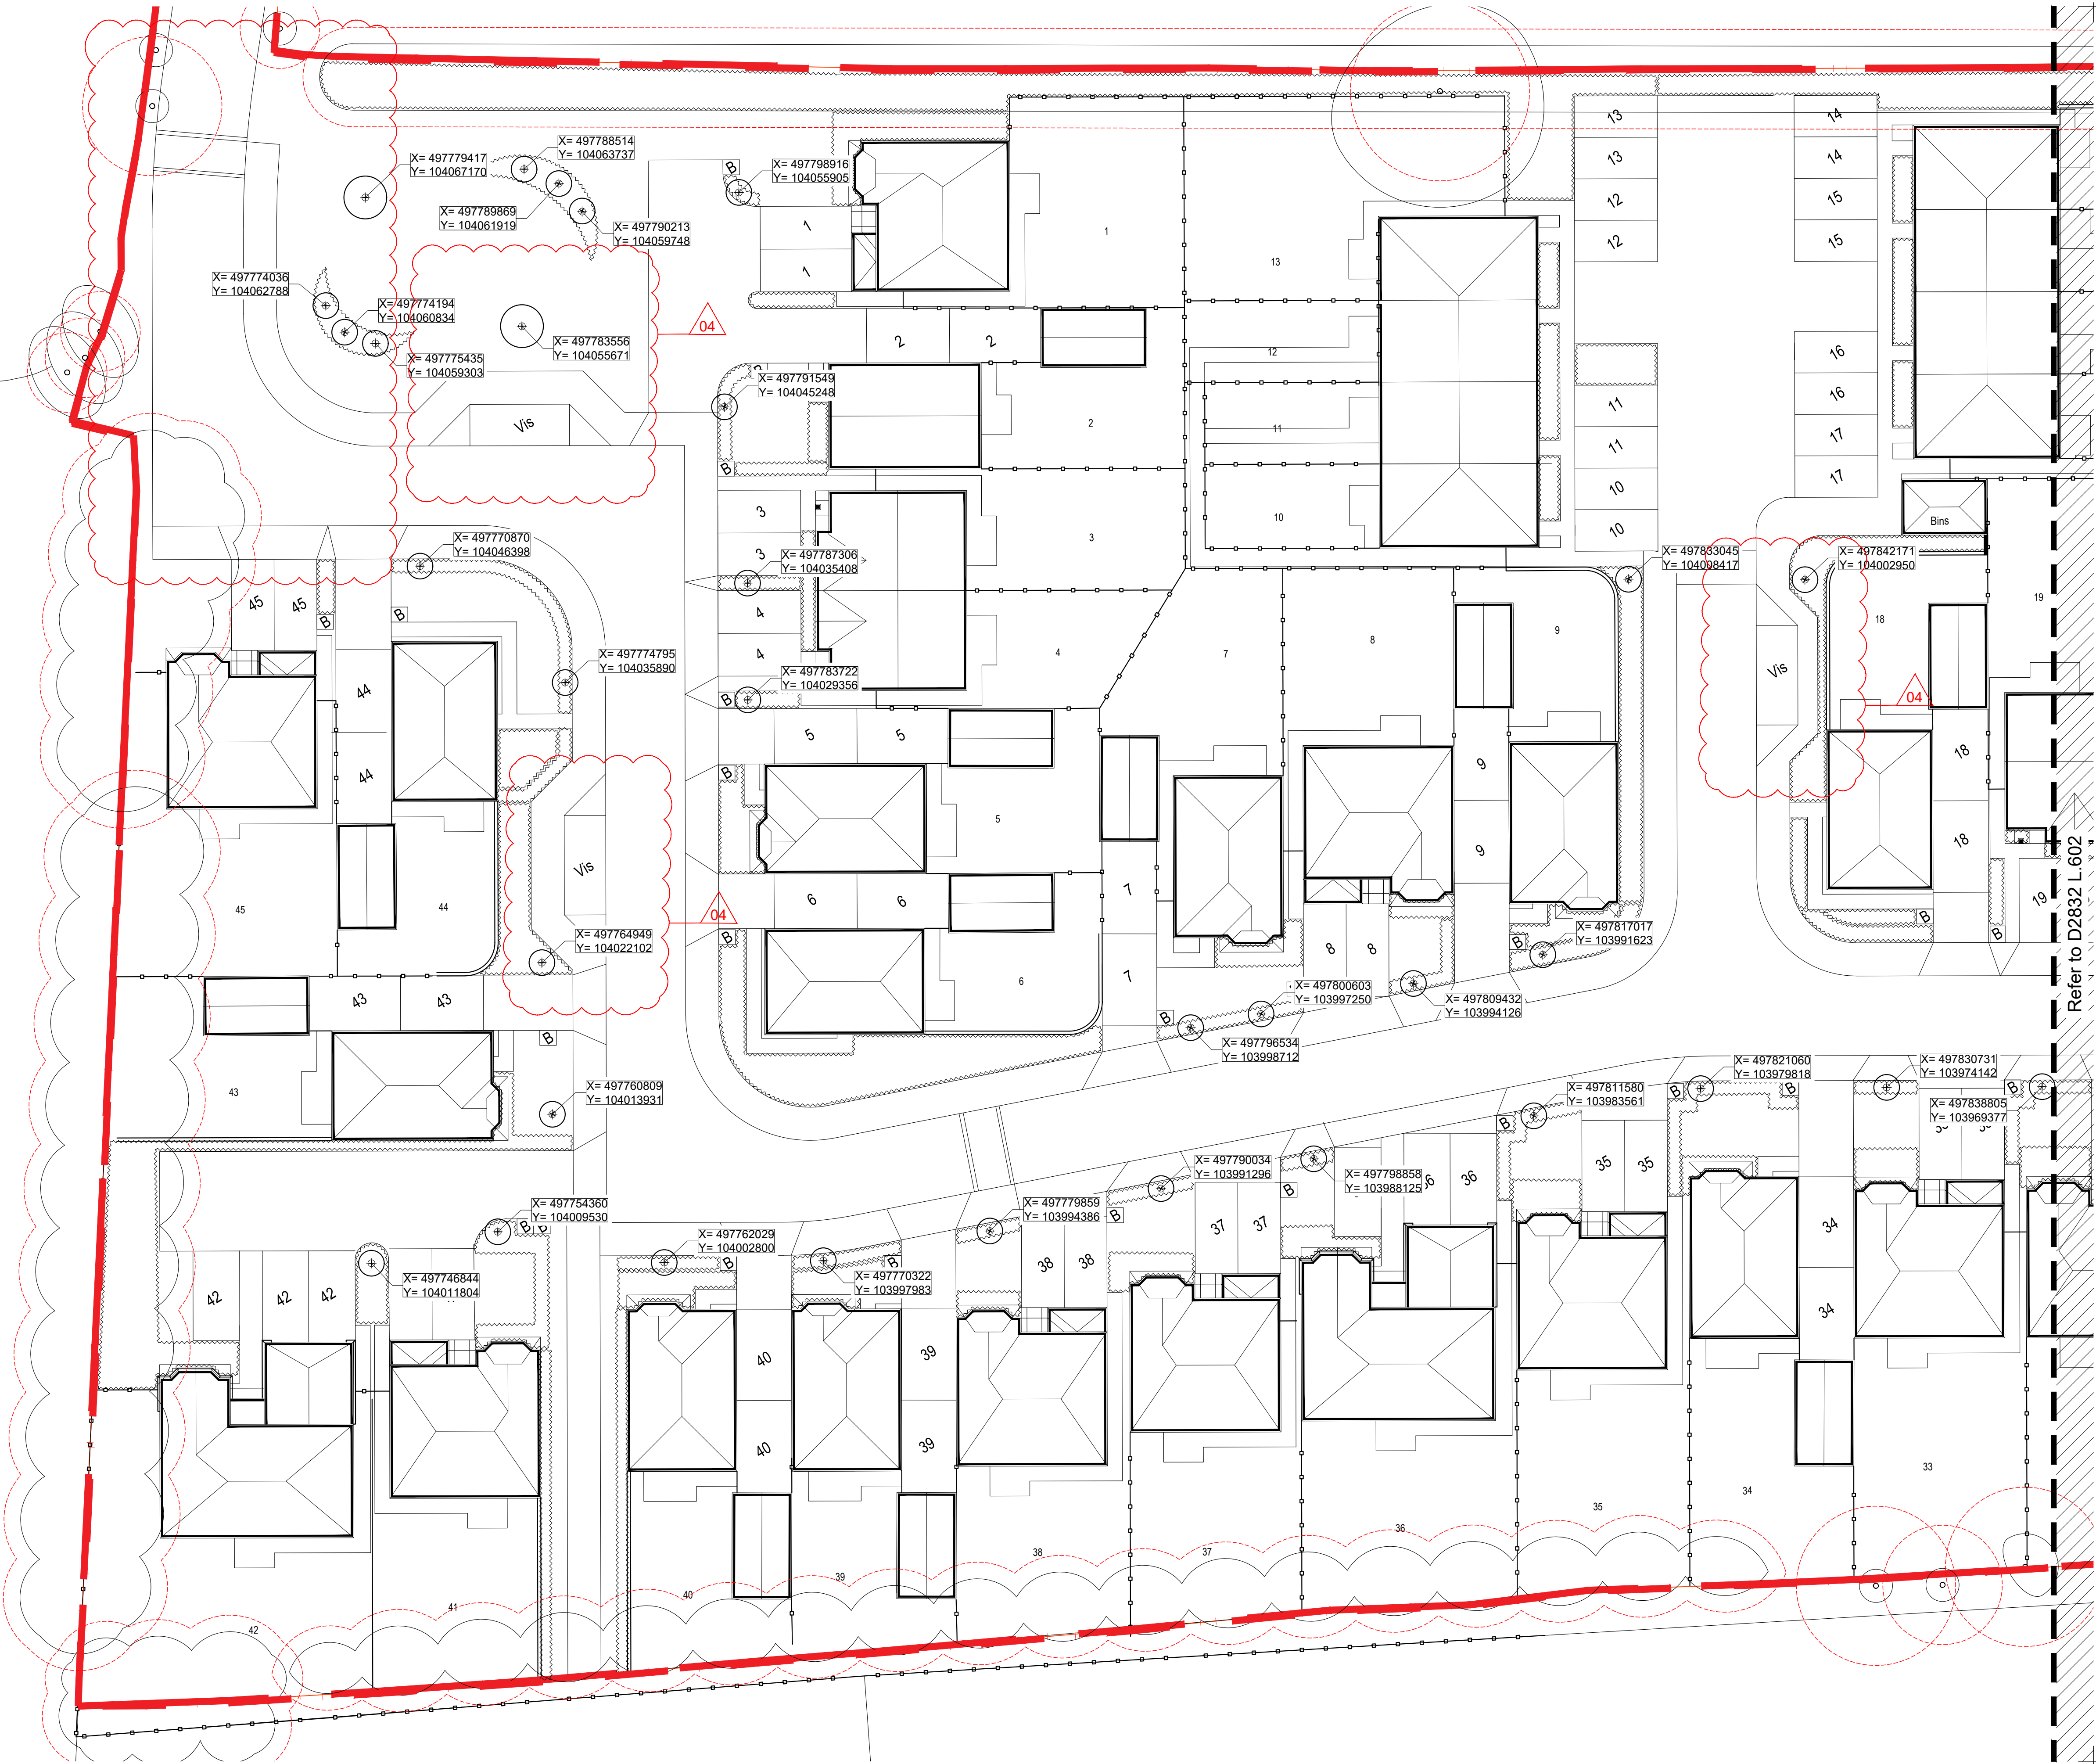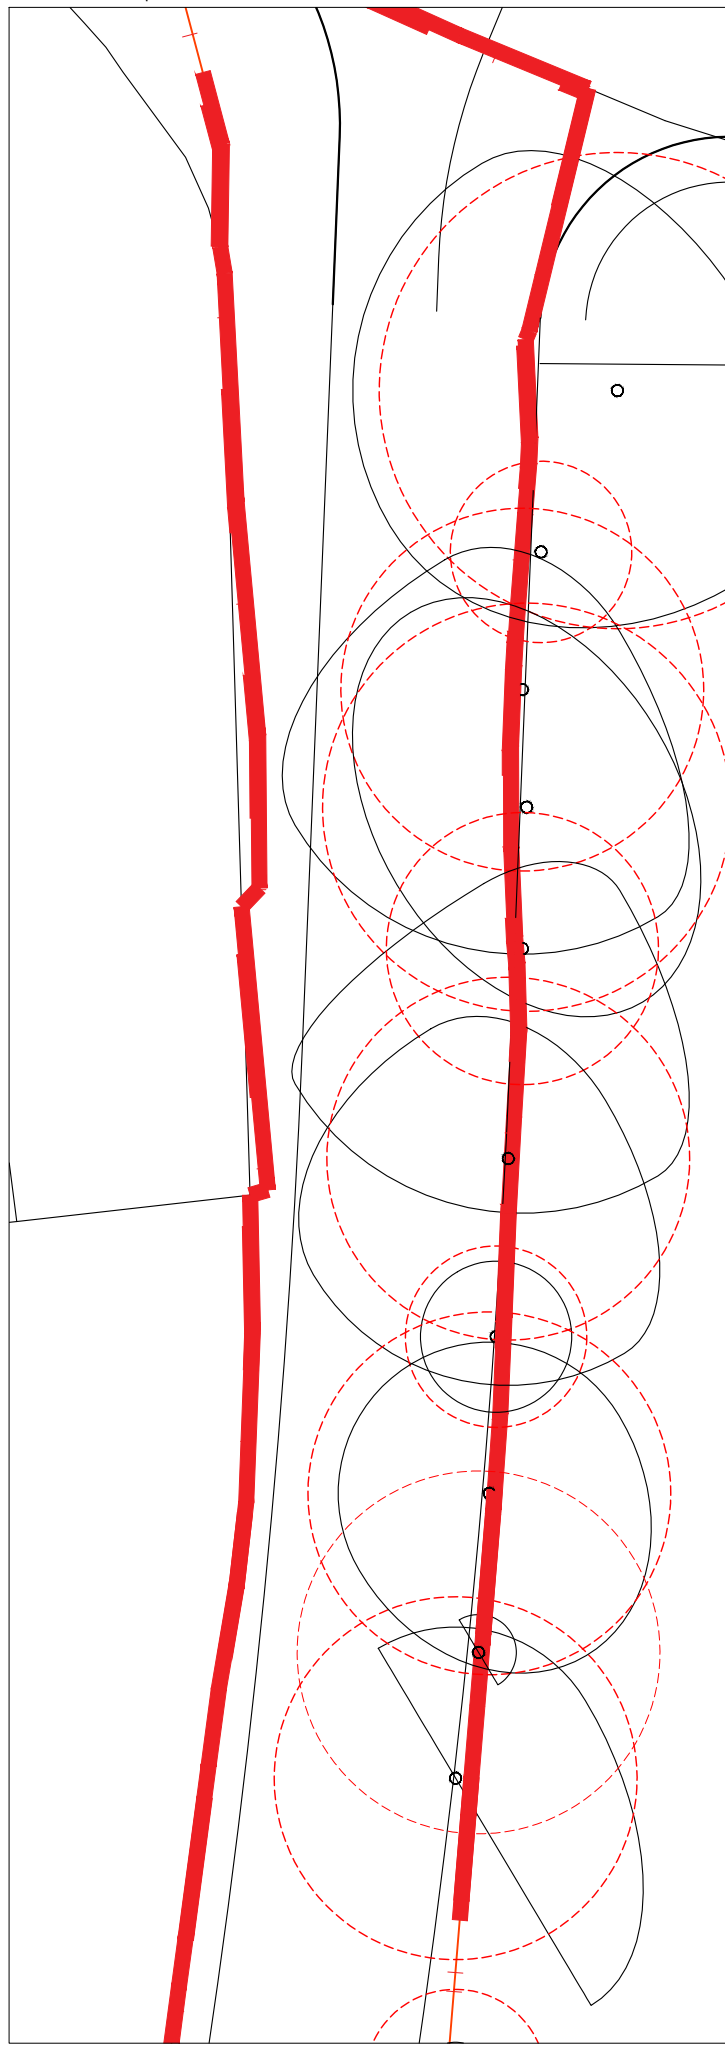

Location Plan

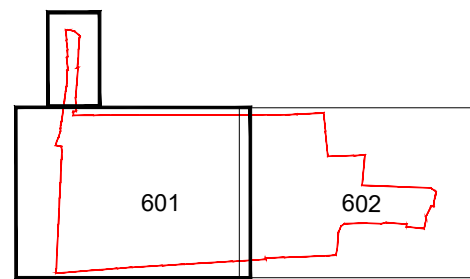

fabrik landscape architects
Linden House | 15 Linden Street | Alton | Hampshire | GU34 1HG
T: 01429 592590 | E: alton@fabrik.com | W: www.fabrik.com

Project: North End Road, Yapton, West Sussex Redrow Homes Limited

Drawing Title: Tree Setting Out Plan - Sheet 1 of 2

Purpose of Issue: ISSUED FOR PLANNING APPROVAL

Project Number: D2832 Drawing: FAB Zone: 00 Level: GL File Type: DR Role: L Number: 0601 Revision: PL04

PL04	16.06.2020	Road alignment and parking amended in line with final layout. Issued for Planning	mf	hg
PL03	10.06.2020	Amended in line with latest Architects layout. Issued for Planning	mf	hg
PL02	13.02.2020	Amended Eastern Public Open Space following client's comments	pm	hg
PL01	10.01.2020	Issued for Planning	pm	hg
Revision/Date		Drawn	Checked	

Disclaimer:
1. This drawing is copyright of Fabrik. It must not be copied or reproduced without written consent from the owner.
2. Do not scale from this drawing. Only stated dimensions are to be taken from this drawing.
3. The client is responsible for taking and checking all dimensions related to the works shown on the drawing prior to construction.
External References:
• D2832 North End Road, Yapton, West Sussex Drawings/02 Architect/20 06 16_Updated Site Layout/AB56_ATC Planning Layout_FINAL - Standard/AB56_ATC Planning Layout_FINAL - Copy
• D2832 North End Road, Yapton, West Sussex Drawings/07 Interim/Working/Arch/CAD Design/02591_1.dwg
• D2832 North End Road, Yapton, West Sussex Drawings/07 Interim/Working/Arch/CAD Design/02591_2.dwg