


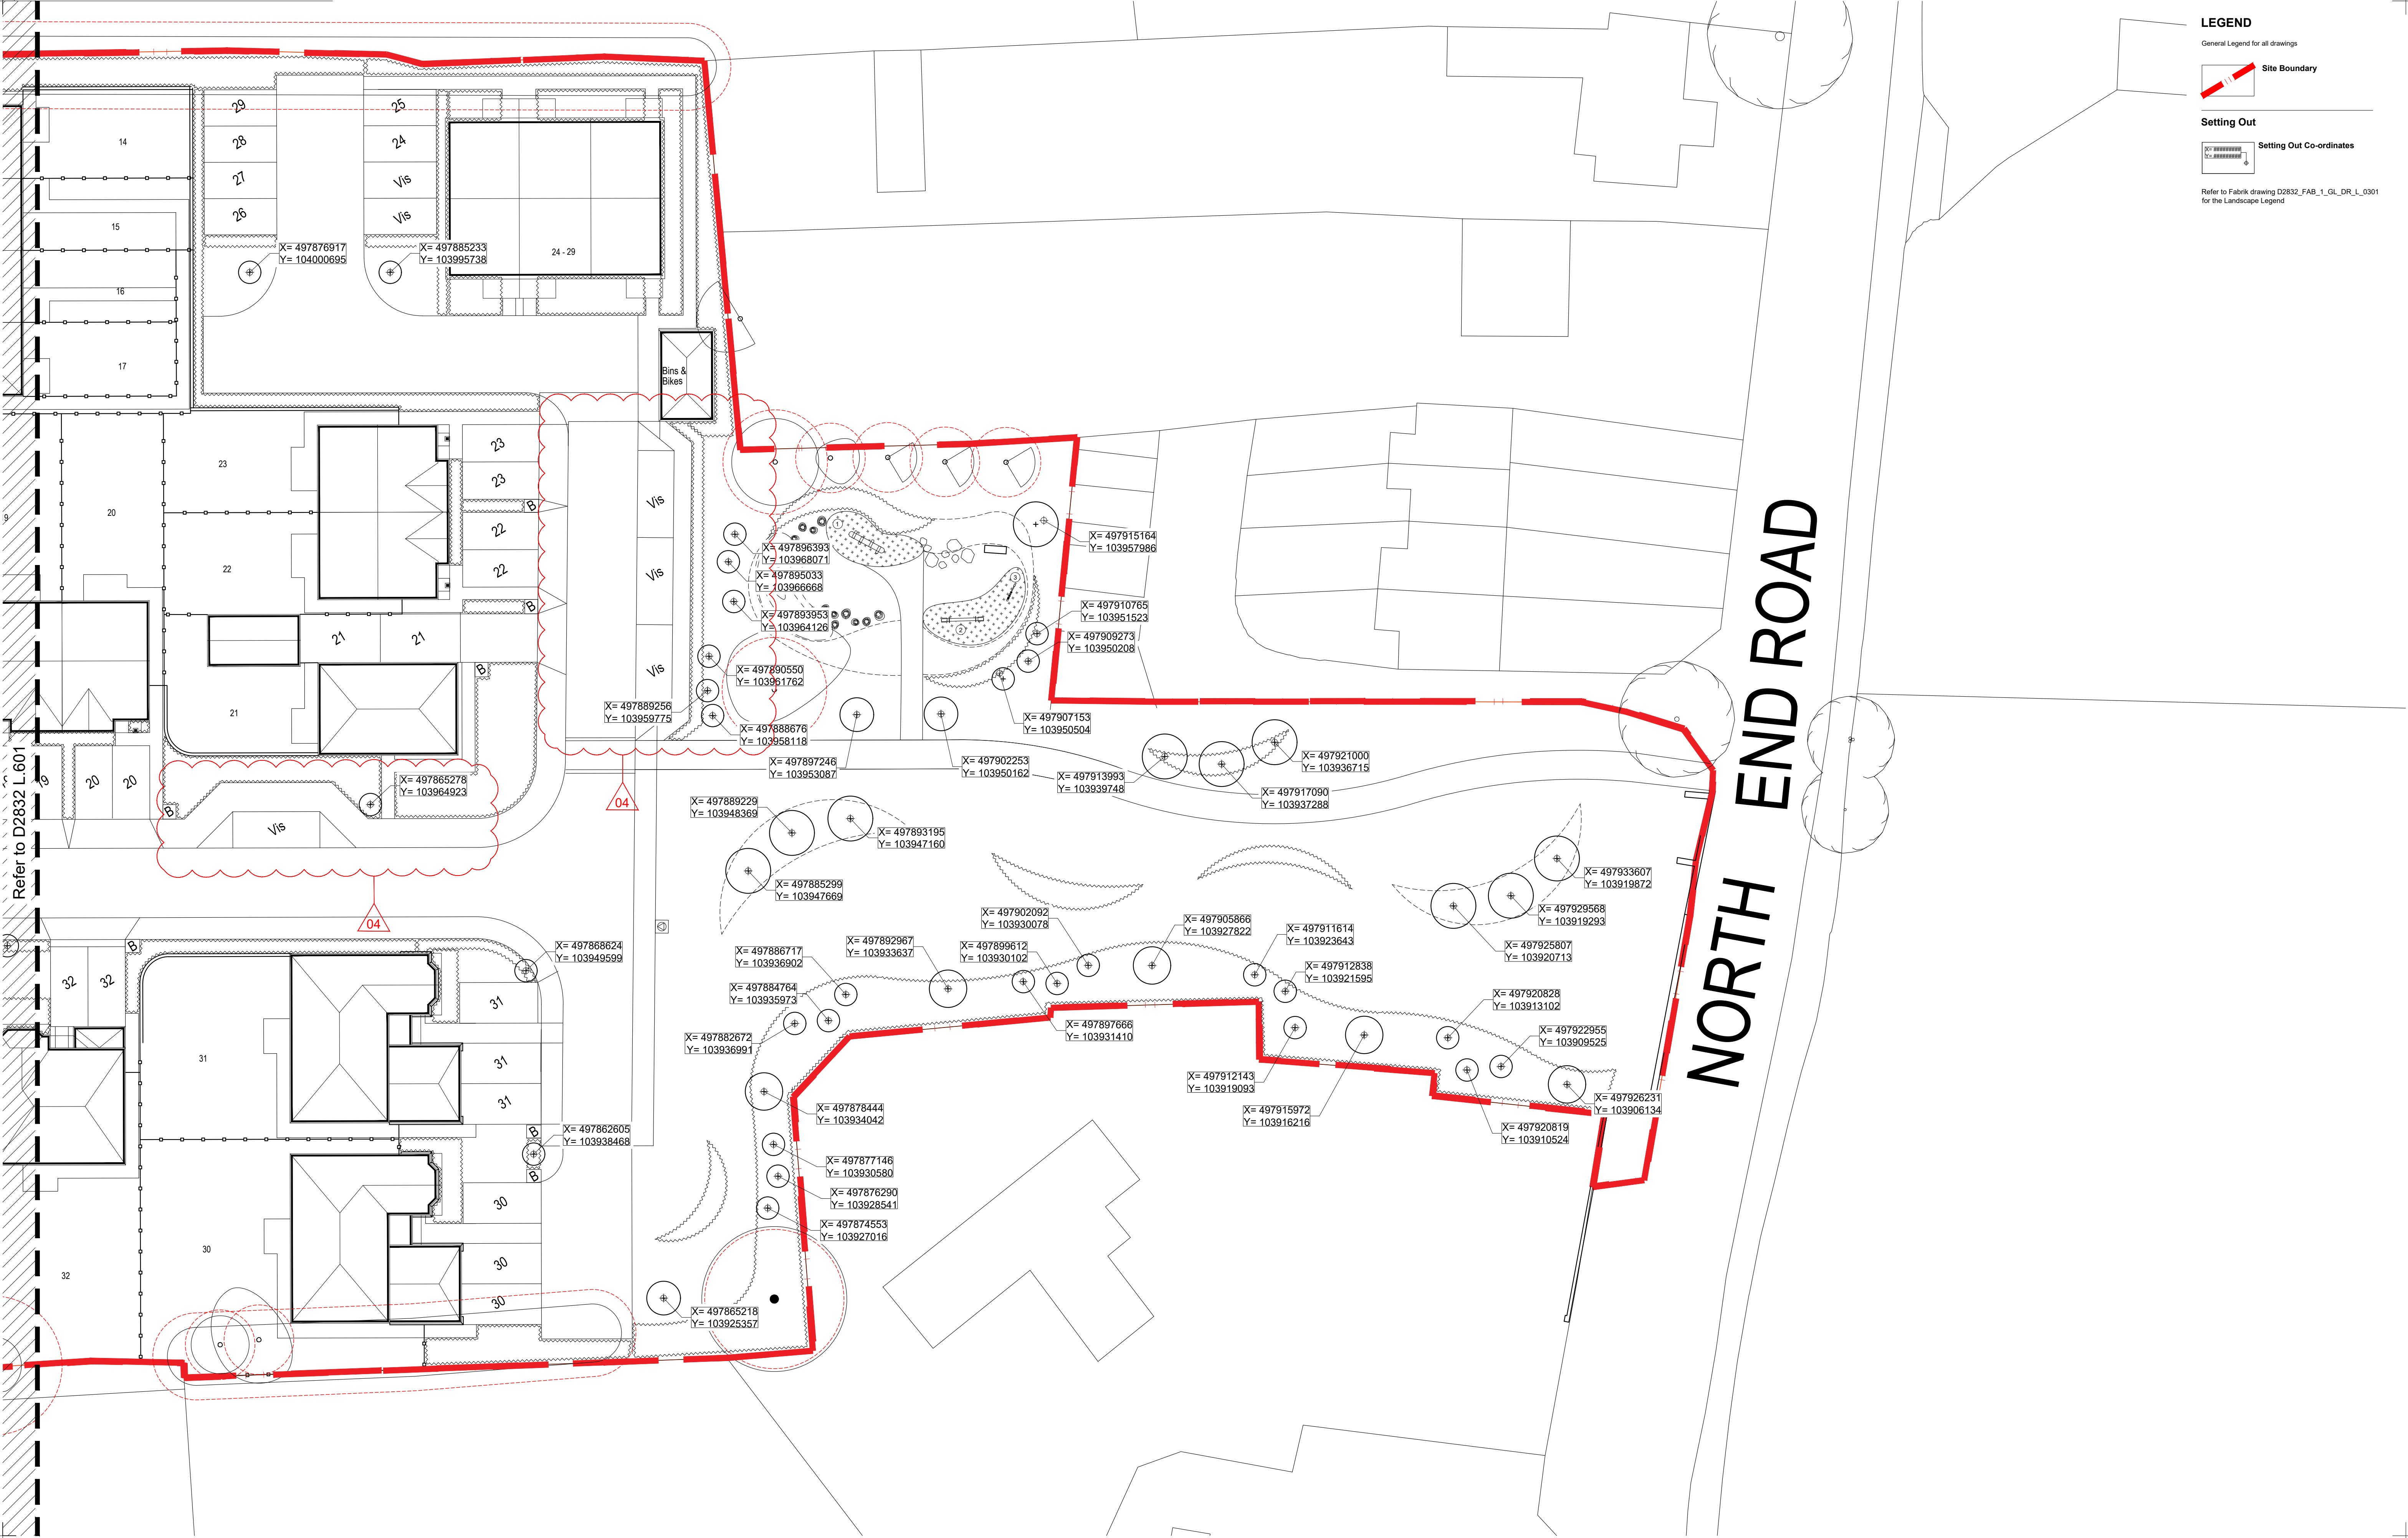

LEGEND

General Legend for all drawings



Setting Out



Refer to Fabrik drawing D2832_FAB_1_GL_DR_L_0301 for the Landscape Legend


Refer to D2832 L 001

PL04	16.06.2020	Road alignment and parking amended in line with final layout. Issued for Planning	inf	hg
PL03	10.06.2020	Amended in line with latest Architects layout. Issued for Planning	inf	hg
PL02	13.02.2020	Amended Eastern Public Open Space following client's comments	pm	hg
PL01	10.01.2020	Issued for Planning	pm	hg
Revised Date		Drawn	Checked	

Disclaimer:
1. This drawing is copyright of Fabrik. It must not be copied or reproduced without written consent from the owner.
2. Do not scale from this drawing. Only figured dimensions are to be taken from this drawing.

External References:
• D2832 North End Road, Yapton, West Sussex Drawings/02 Architect/20 06 16_Updated Site Layout/AB56_ATC Planning Layout_FINAL - Standard/AB56_ATC Planning Layout_FINAL - Copy
• D2832 North End Road, Yapton, West Sussex Drawings/07 Interim/Working/ArchCAD/Design/D2831_1inf.dgn
• D2832 North End Road, Yapton, West Sussex Drawings/07 Interim/Working/ArchCAD/Design/D2831_1inf.dgn

Location Plan

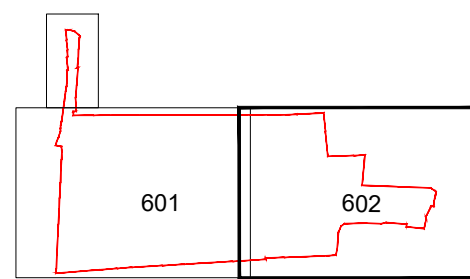

fabrik

landscape architects

Project

North End Road, Yapton, West Sussex

Client

Redrow Homes Limited

Drawing Title

Tree Setting Out Plan - Sheet 2 of 2

Purpose of Issue

ISSUED FOR PLANNING APPROVAL

Drawn By

pm

Checked By

sg

Drawn Scale

1:200 @ A1

Date of First Issue

Jan 1 20

Project Number	Client	Zone	Level	File Type	Role	Number	Revision
D2832	FAB	00	GL	DR	L	0602	PL04