



LEGEND




General Legend for all drawings:

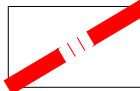

Setting Out

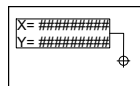

Refer to Fabrik drawing D2832_FAB_1_GL_DR_L_0301
for the Landscape Legend

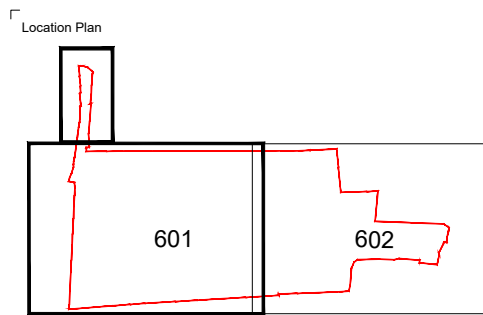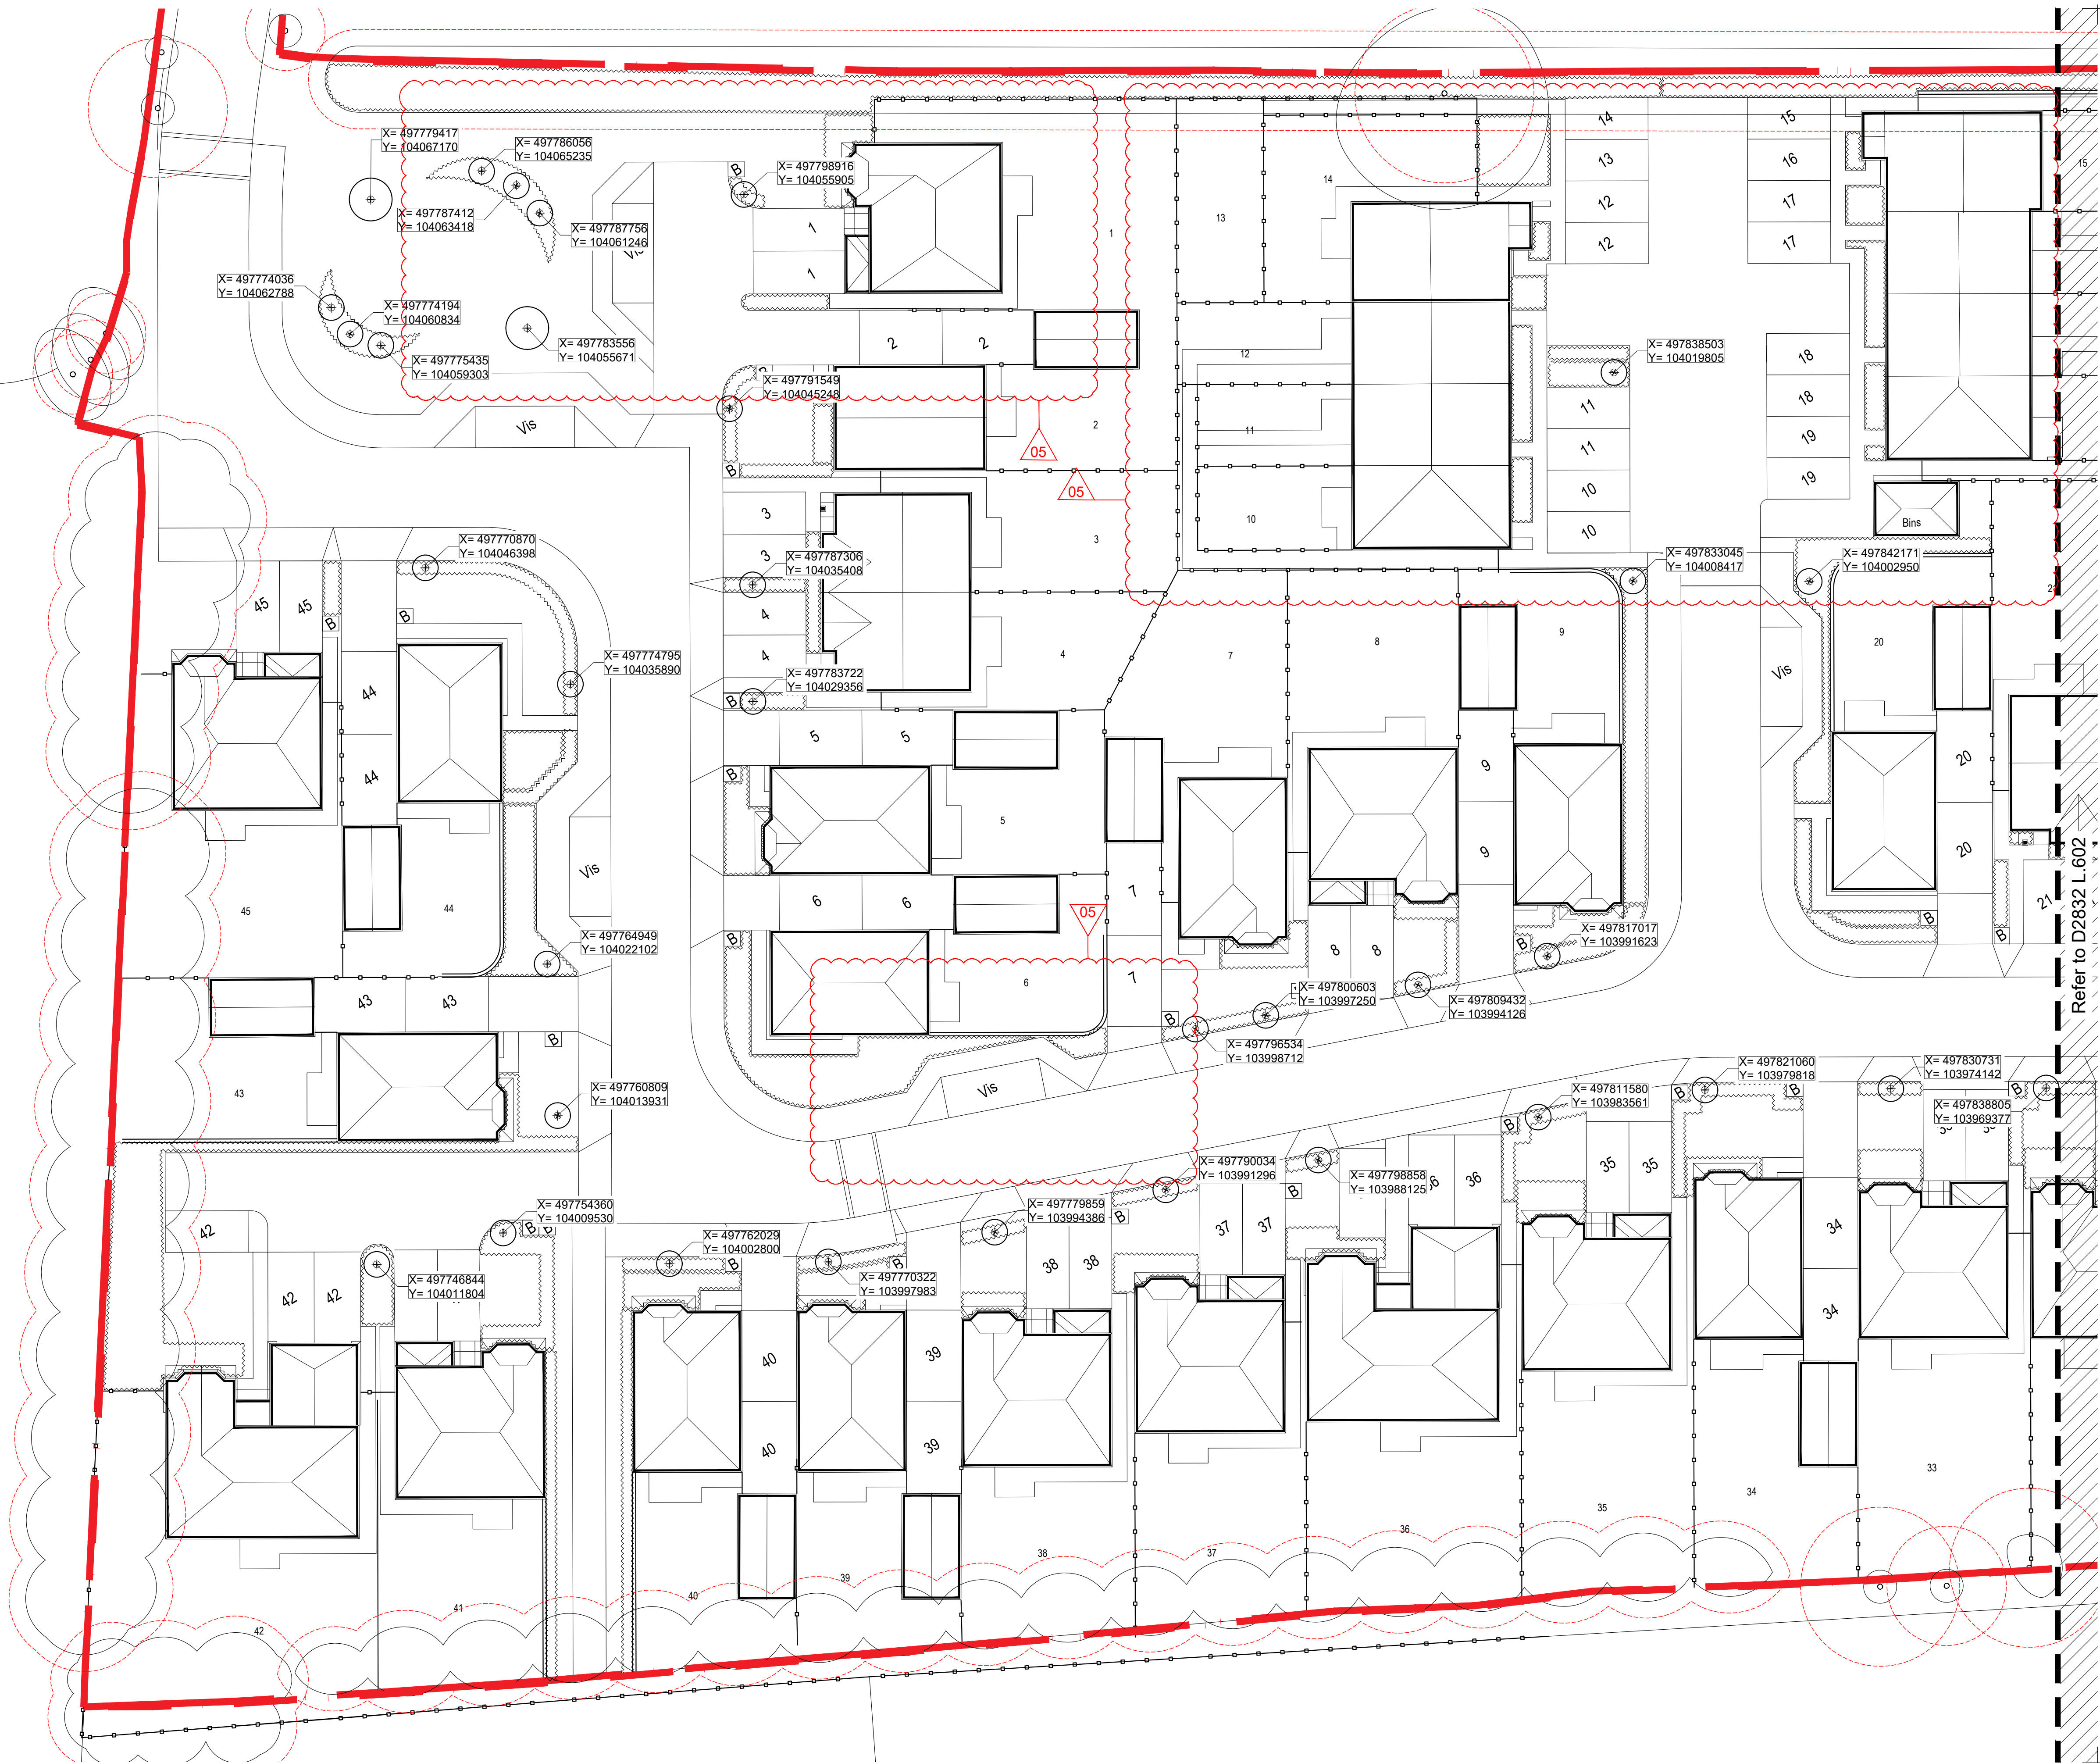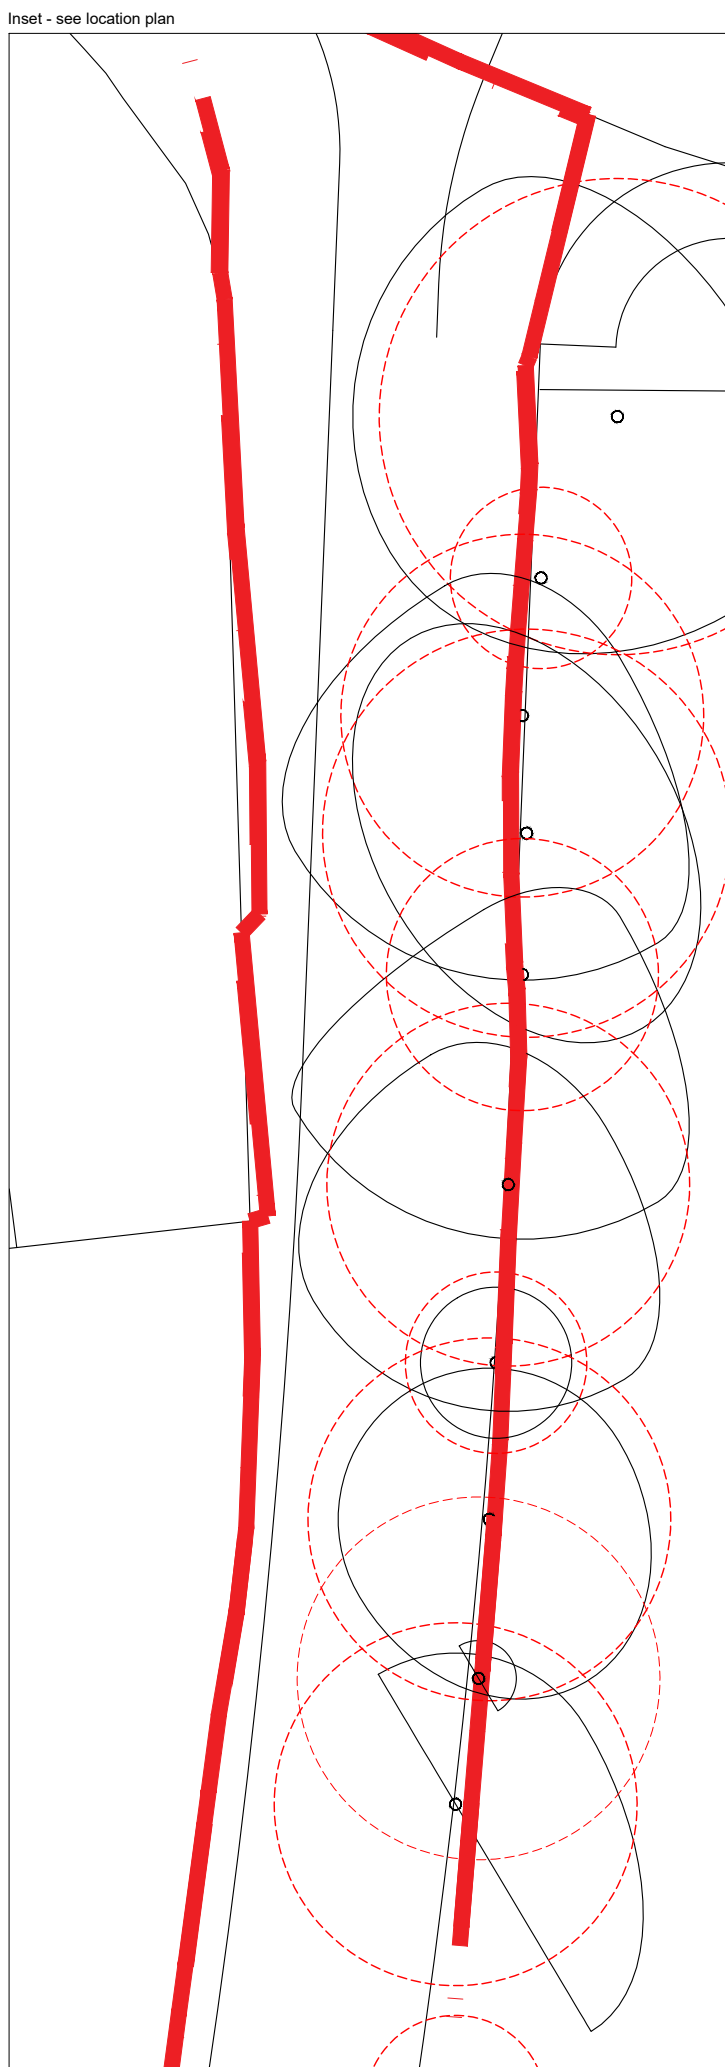

PL05	31.07.2020	Updated in line with updated layout. Issued for Planning	mf	sg
PL04	16.08.2020	Road alignment and parking amended in line with final layout. Issued for Planning	mf	sg
PL03	10.08.2020	Amended in line with latest Architects layout. Issued for Planning	mf	sg
PL02	13.02.2020	Amended Eastern Public Open Space following client's comments	pm	sg
PL01	10.01.2020	Issued for Planning	pm	sg
Revision	Date	Reason	Drawn	Checked

Disclaimer:
1. This drawing is copyright of Fabrik Ltd. It must not be copied or reproduced without written consent from the company.

2. Do not scale from this drawing. Only figured dimensions are to be taken from this drawing.

	landscape architects																	
	Lenders House 16 Lenders Street Alton Hampshire GU24 1HG T: 01493 655301 E: info@fbk.co.uk W: www.fbk.co.uk																	
Project North End Road, Yapton, West Sussex	Client Redrow Homes Limited																	
Drawing Title Tree Setting Out Plan - Sheet 1 of 2																		
Purpose of Issue ISSUED FOR PLANNING APPROVAL	Drawn By pm	Checked By sg																
	Drawn Scale 1:200	Date of First Issue Jan 20																
<table border="1"> <thead> <tr> <th>Project Number</th> <th>Origin</th> <th>Zone</th> <th>Level</th> <th>File Type</th> <th>Role</th> <th>Number</th> <th>Revision</th> </tr> </thead> <tbody> <tr> <td>D2832</td> <td>DAB</td> <td>00</td> <td>GL</td> <td>DR</td> <td>L</td> <td>0601</td> <td>PL05</td> </tr> </tbody> </table>	Project Number	Origin	Zone	Level	File Type	Role	Number	Revision	D2832	DAB	00	GL	DR	L	0601	PL05		
Project Number	Origin	Zone	Level	File Type	Role	Number	Revision											
D2832	DAB	00	GL	DR	L	0601	PL05											