


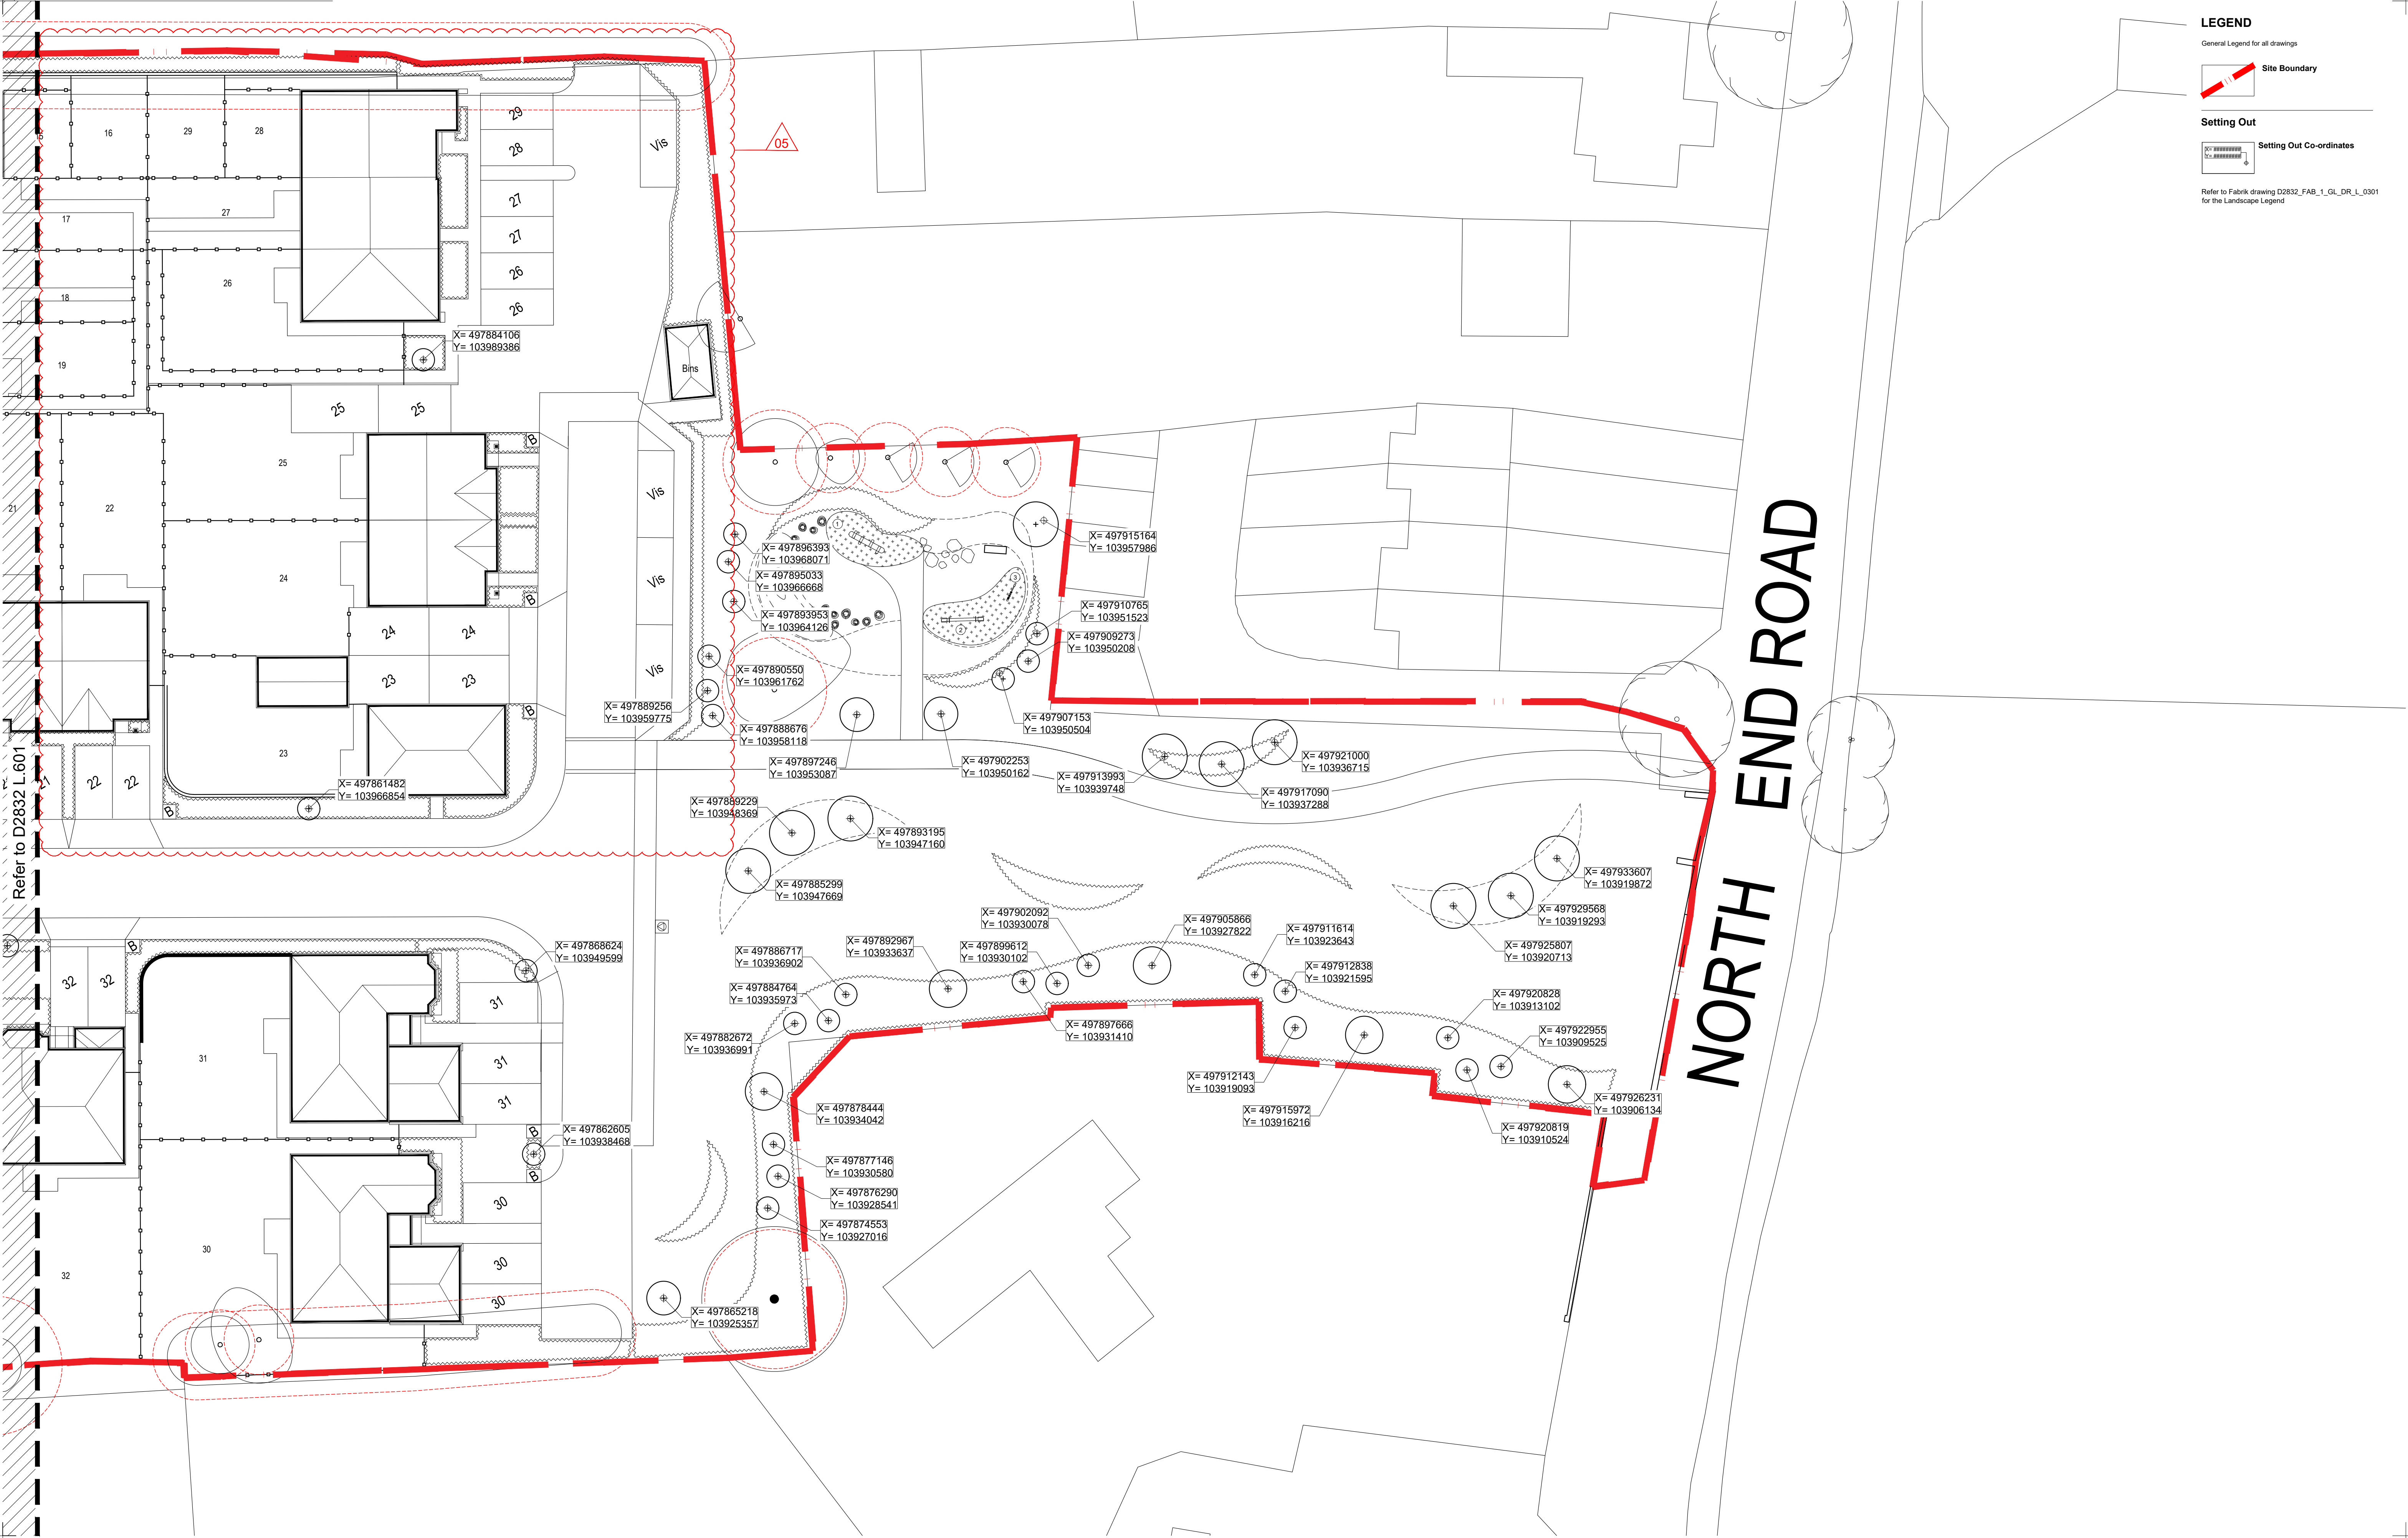

LEGEND

General Legend for all drawings



Setting Out



Refer to Fabrik drawing D2832_FAB_1_GL_DR_L_0301 for the Landscape Legend


Refer to D2832 L 601

PL05	31.07.2020	Updated in line with updated layout. Issued for Planning	ref	ng
PL04	16.08.2020	Road alignment and parking amended in line with final layout. Issued for Planning	ref	ng
PL03	10.09.2020	Amended in line with latest Architects layout. Issued for Planning	ref	ng
PL02	13.02.2020	Amended Eastern Public Open Space following client's comments	pm	ng
PL01	10.01.2020	Issued for Planning	pm	ng
Drawn		Checked		

Disclaimer: This drawing is copyright of Fabrik. It must not be copied or reproduced without written consent from the owner.
2. Do not scale from this drawing. Only figured dimensions are to be taken from this drawing.
3. The client is responsible for taking and checking all dimensions related to the works shown on the drawing prior to construction.

External References:
• D2832 North End Road, Yapton, West Sussex Drawings 02 Architect 20.07.20 Updated site layout/AB56_SBA PLANNING LAYOUT - Standard/AB56_SBA PLANNING LAYOUT - copy
• D2832 North End Road, Yapton, West Sussex Drawings 07 Urban Working AutoCAD Design 02/2021 and legend
• D2832 North End Road, Yapton, West Sussex Drawings 07 Urban Working AutoCAD Design 02/2021 and legend

Location Plan

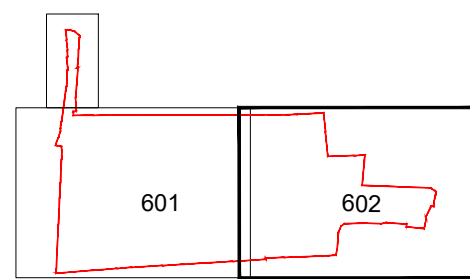

fabrik

landscape architects

Project

North End Road, Yapton, West Sussex

Client

Redrow Homes Limited

Drawing Title

Tree Setting Out Plan - Sheet 2 of 2

Purpose of Issue

ISSUED FOR PLANNING APPROVAL

Drawn By

pm

Checked By

sg

Drawn Date

1:200 @ A1

Date of First Issue

Jan 20

Project Number

D2832

Drawn

FAB

Zone

00

Level

GL

File Type

DR

Scale

L

Revision

0602

Revision

PL05