
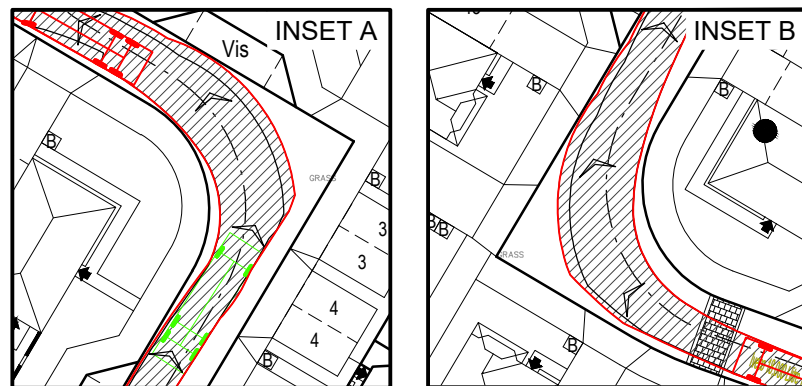
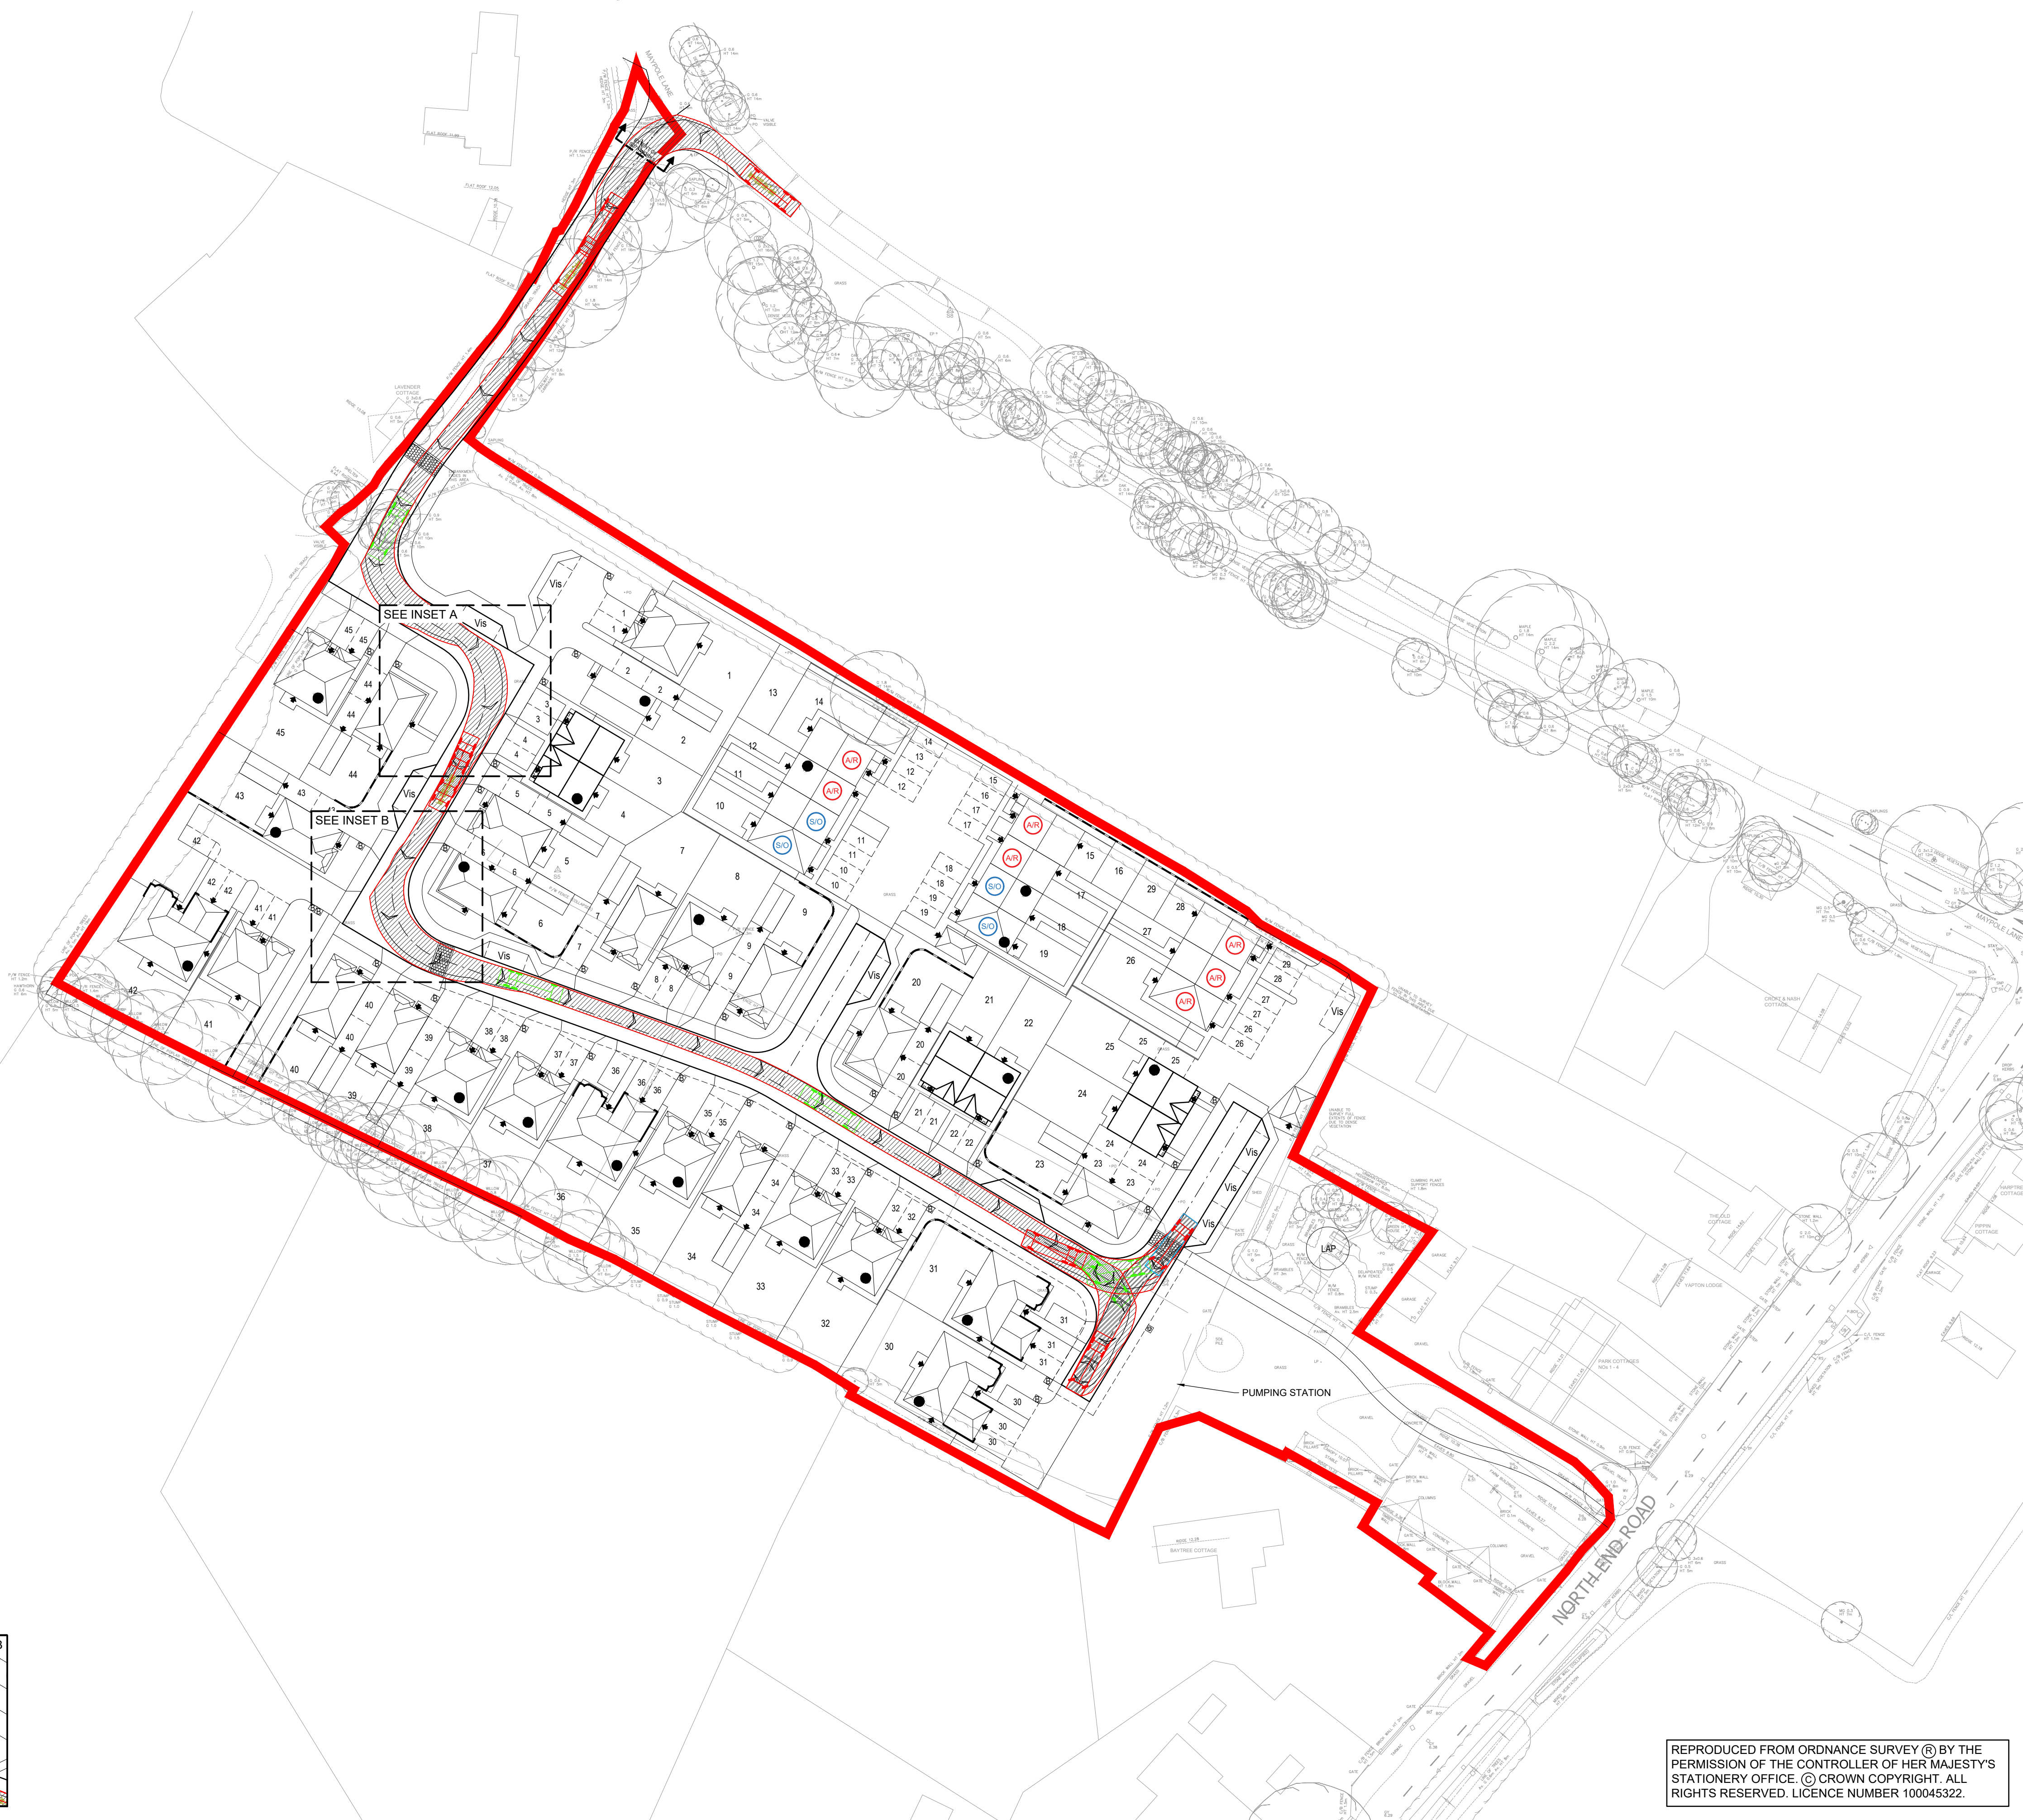


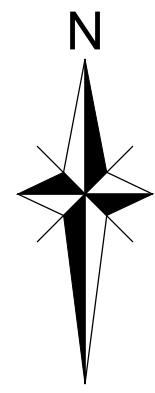


- NOTES**
- DO NOT SCALE FROM THIS DRAWING. WORK FROM FIGURED DIMENSIONS ONLY.
 - ALL DIMENSIONS SHOWN ON THIS DRAWING ARE IN METRES.
 - THIS DRAWING IS A PRELIMINARY REVIEW ONLY AND SUBJECT TO DETAILED DESIGN.
 - ODYSSEY ACCEPT NO LIABILITY FOR THE ACCURACY OF SURVEY INFORMATION AND LAYOUTS SUPPLIED BY OTHERS.
 - THIS DRAWING IS BASED ON THE PLANNING LAYOUT PROVIDED BY GEOFF PERRY ASSOCIATES. DRAWING REFERENCE A856_59A PLANNING LAYOUT.

LEGEND

— SITE BOUNDARY

VEHICLE TRACKING DATA

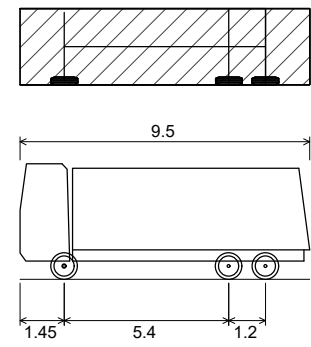

IVECO 18,000 LITRE TANKER
OVERALL LENGTH 9.500m
OVERALL WIDTH 2.500m
OVERALL BODY HEIGHT 3.799m
MIN BODY GROUND CLEARANCE 0.603m
TRACK WIDTH 2.500m
LOCK-TO-LOCK TIME 5.50s
KERB TO KERB TURNING RADIUS 9.500m

FOR PLANNING
PURPOSES ONLY

B	UPDATED TO SUIT REVISED SITE LAYOUT	JA	LH	LH	31.07.20
A	UPDATED TO SUIT REVISED SITE LAYOUT	SOM	SG	LH	12.06.20
Rev	Amendments	Dm	Chk	App	Date

ODYSSEY

Tuscany House
White Hart Lane
Basingstoke
Hampshire RG21 4AF

Telephone: 01256 331144
Fax: 01256 331134
E: info@odysseyconsult.co.uk
W: www.odysseyconsult.co.uk

Job Title
**NORTH END ROAD,
YAPTON**

Drawing Title
**PUMPING STATION TANKER
SWEEP PATH ANALYSIS**

Client
REDROW

Scale 1:500 @A1	Date JAN 2020	Designed SG
Drawn LS	Checked SG	Approved LH
Job No 18-343	Drawing No 18-343/103	Rev B

REPRODUCED FROM ORDNANCE SURVEY © BY THE
PERMISSION OF THE CONTROLLER OF HER MAJESTY'S
STATIONERY OFFICE. © CROWN COPYRIGHT. ALL
RIGHTS RESERVED. LICENCE NUMBER 100045322.