




Street Scene A-A



Street Scene B-B



Street Scene C-C

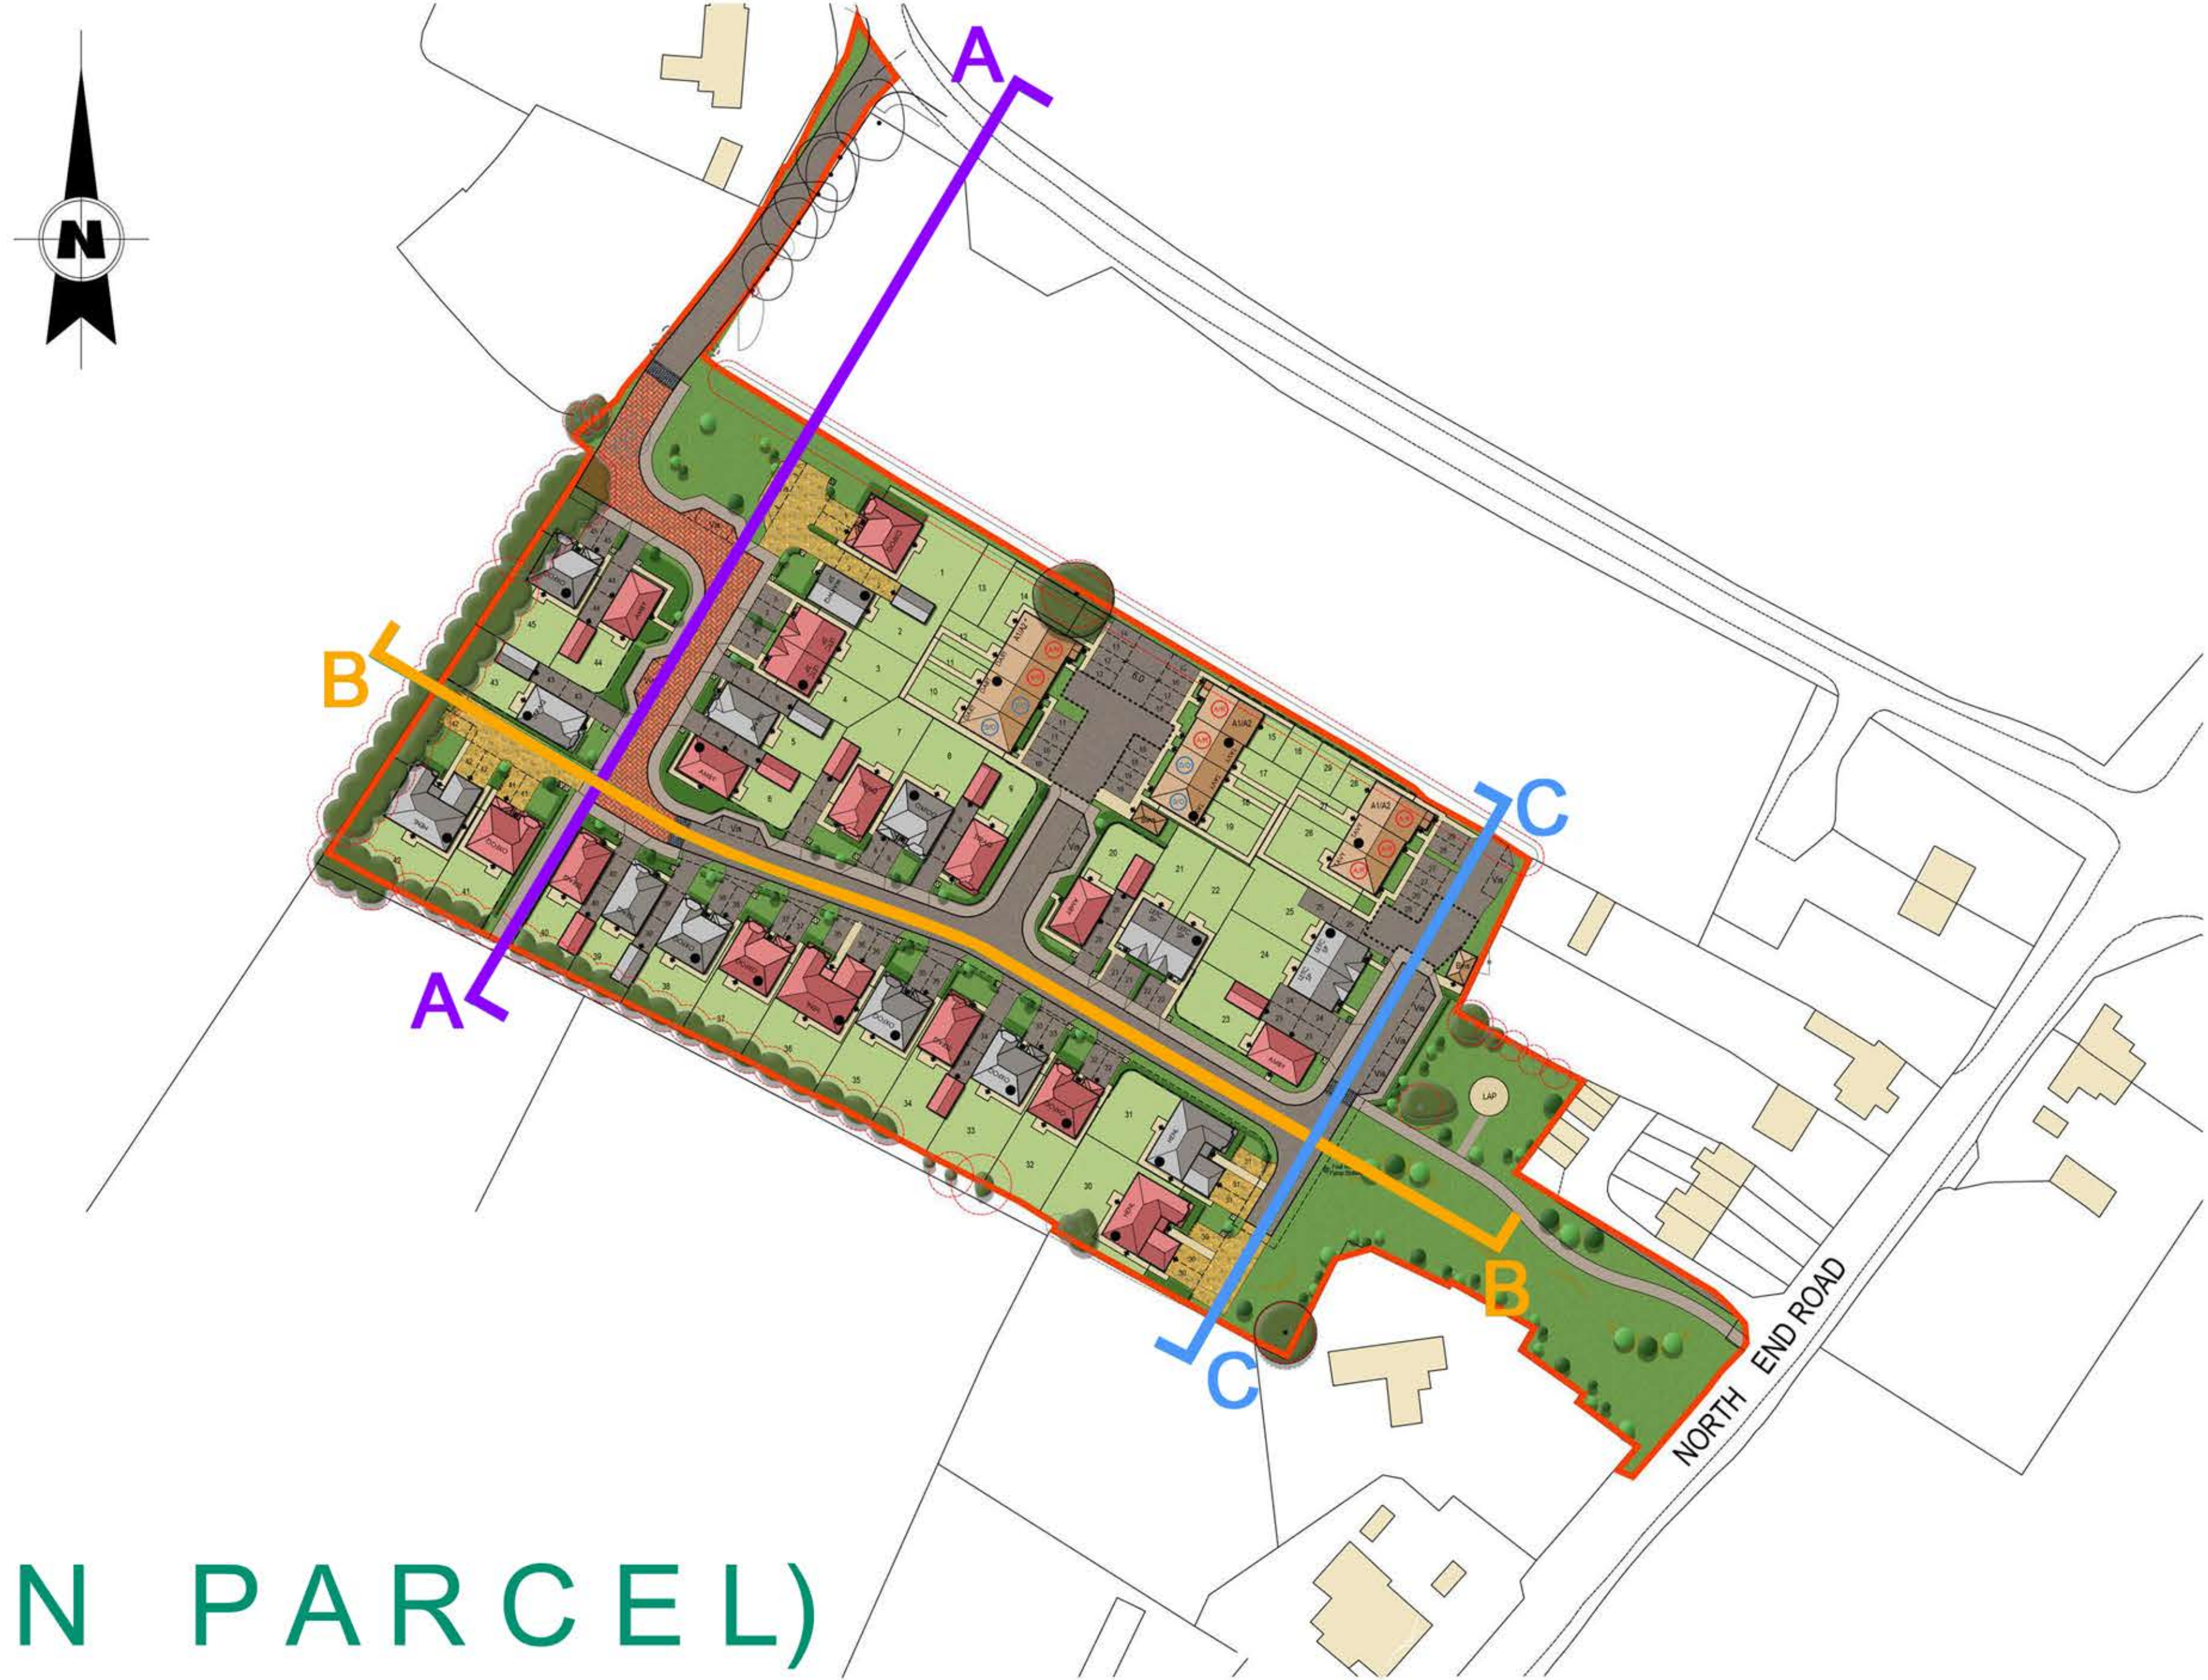

STREET SCENES A-C

NORTH END ROAD, YAPTON (NORTHERN PARCEL)