


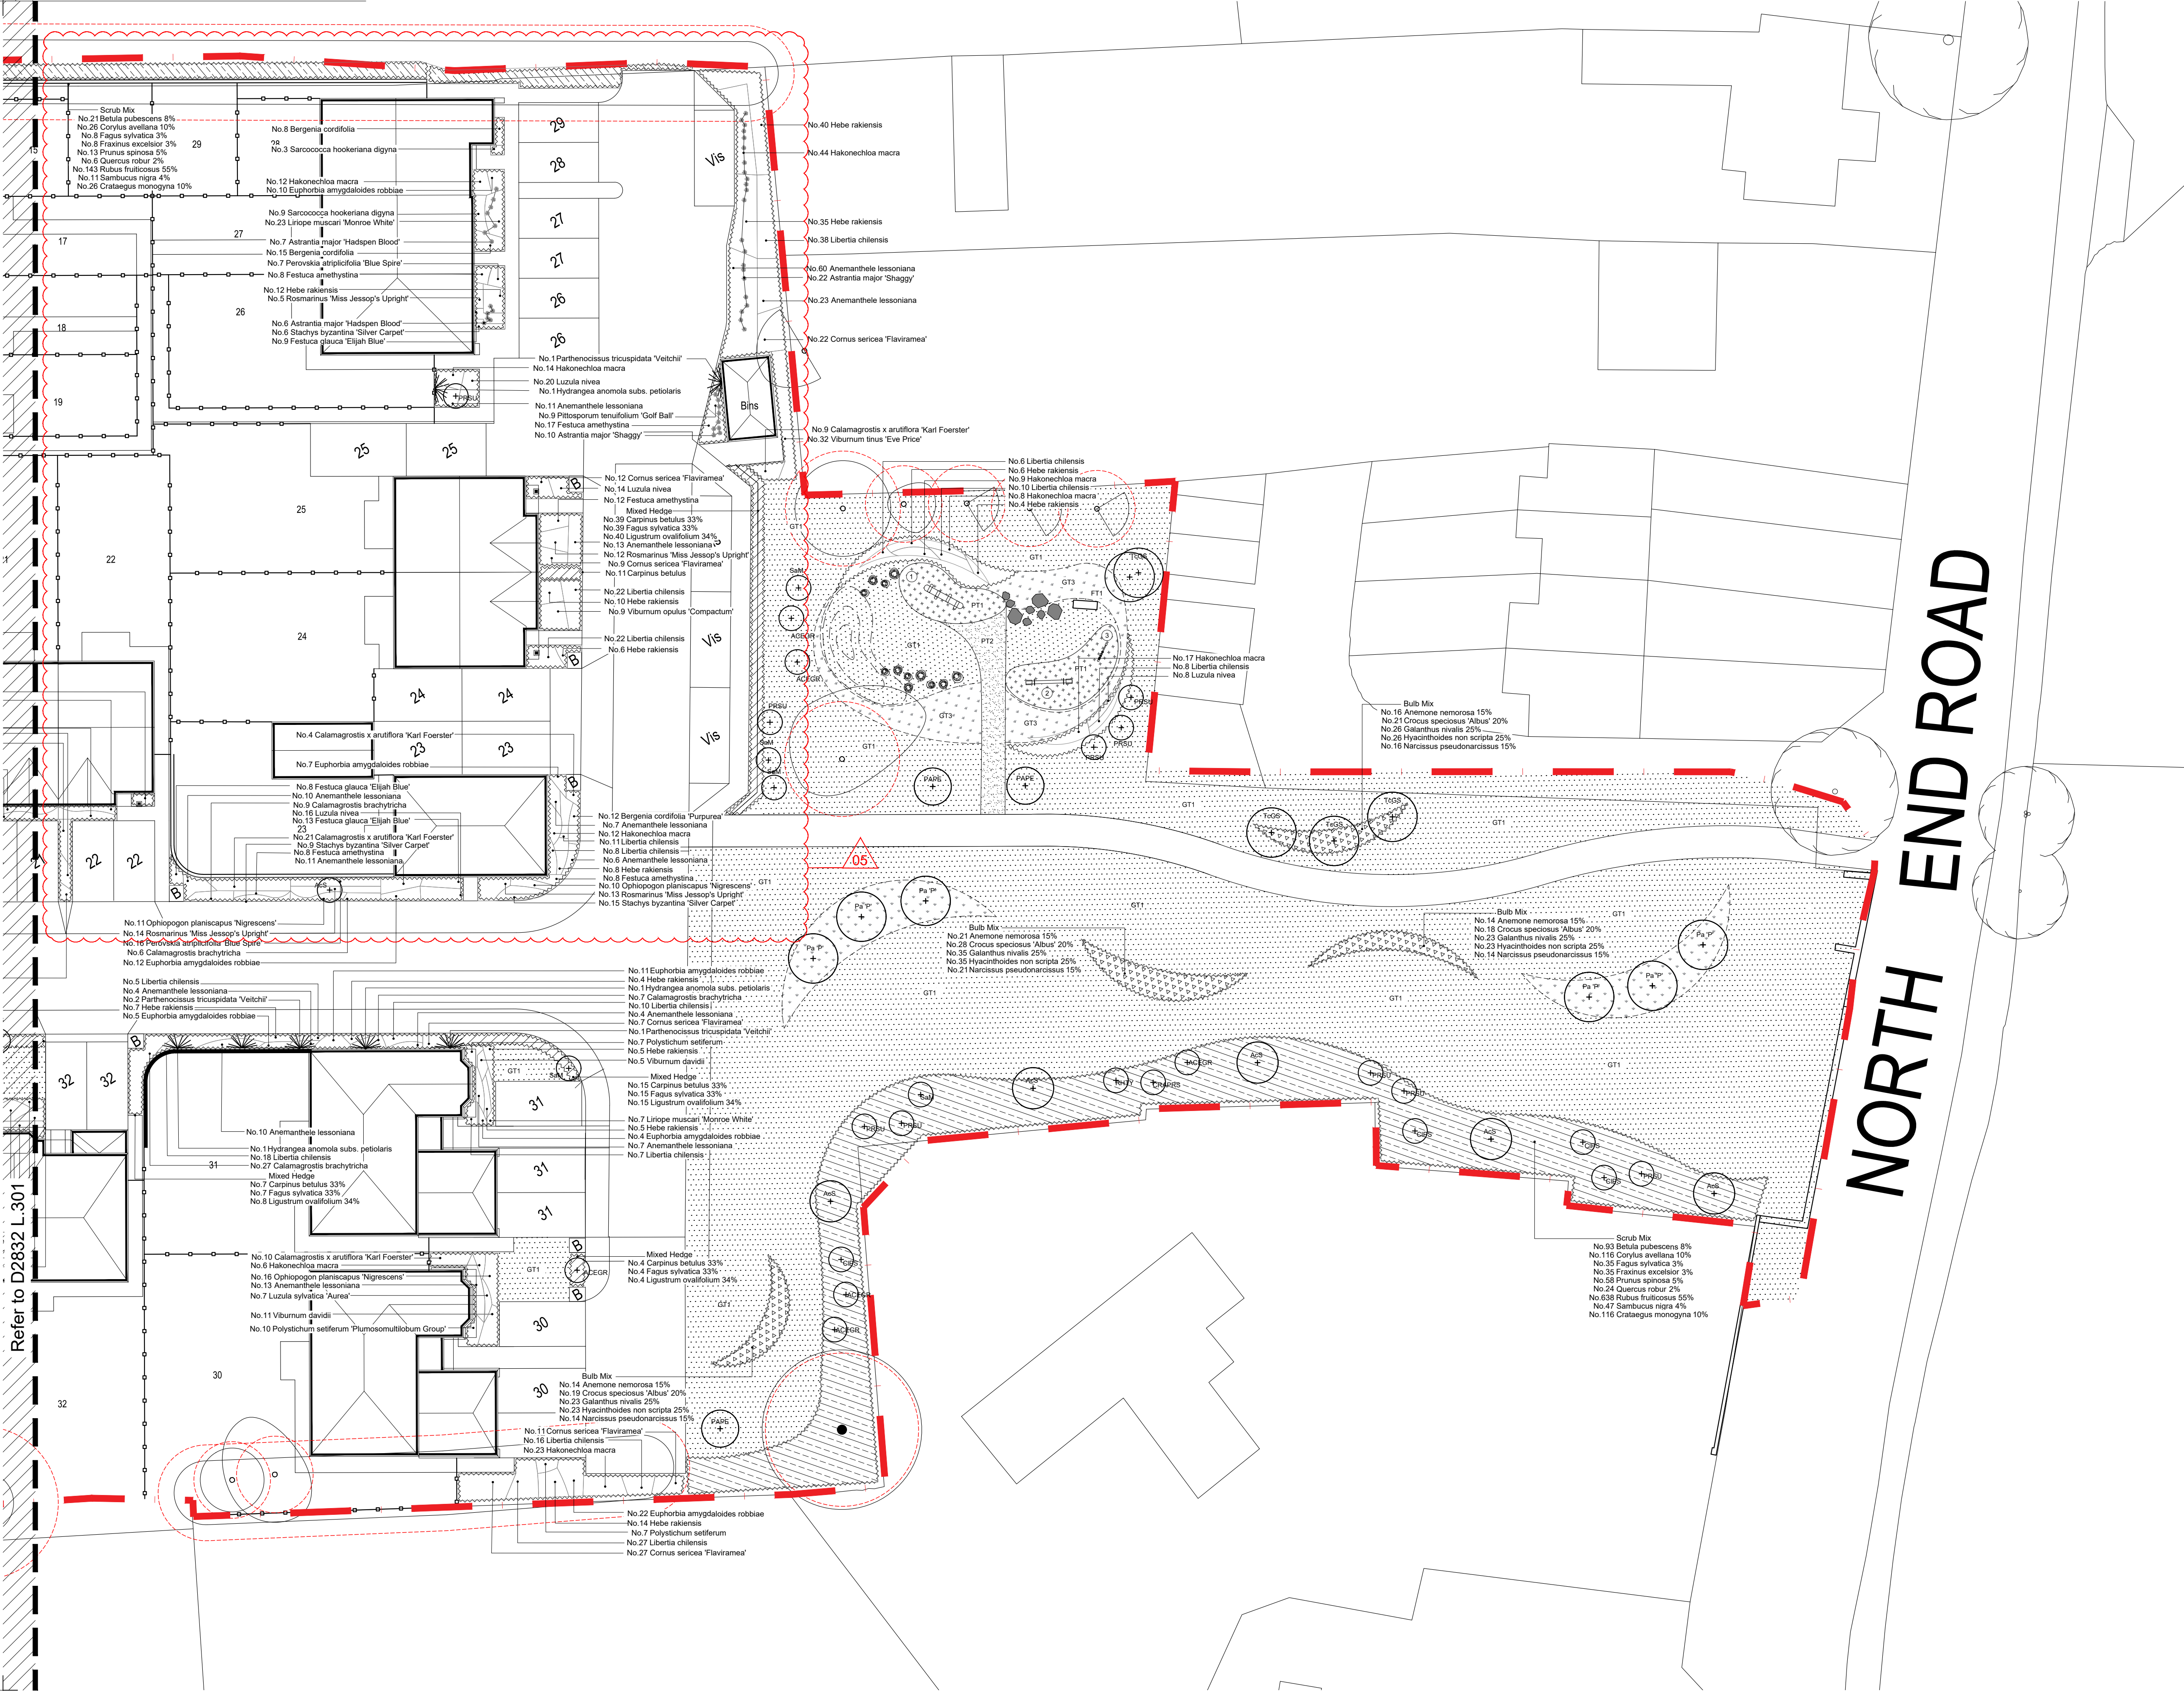

LEGEND


General Legend for all drawings




Soft Landscape



Proposed Tree Planting

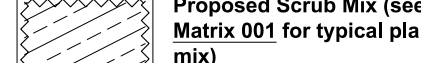

Location Plan

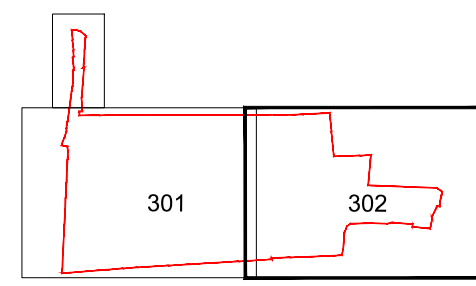

fabrik landscape architects
Lentons House | 15 Lentons Street | Alton | Hampshire | GU24 1HG
T: 01429 592590 | E: alton@fabrik.com | W: www.fabrik.com

Project: North End Road, Yapton, West Sussex Redrow Homes Limited

Drawing Title: Detailed Planting Plan - Sheet 2 of 2

Project of Issue: ISSUED FOR PLANNING APPROVAL

Project Number: D2832 FAB 00 Level: GL File Type: DR Role: L Number: 0302 Revision: PL05

Revision	Date	Drawn	Checked
PL05	31.07.2020		
PL04	16.08.2020		
PL03	10.09.2020		
PL02	13.02.2020		
PL01	10.01.19		

Disclaimer: This drawing is copyright of fabrik. It must not be copied or reproduced without written consent from the owner. Do not scale from this drawing. All printed dimensions are to be taken from this drawing. The client and the architect shall be responsible for taking and checking all dimensions related to the works shown on the drawing prior to construction.

External References: D2832 North End Road, Yapton, West Sussex Drawings 02 Architect 20 07 20 Updated site layout/ABSA, ABSA PLANNING LAYOUT - Standard/ABSA, ABSA PLANNING LAYOUT - copy D2832 North End Road, Yapton, West Sussex Drawings 07 Urban Working/ABSA/CAD/Design/2832_07_20.pdf D2832 North End Road, Yapton, West Sussex Drawings 07 Urban Working/ABSA/CAD/Design/2832_07_20.pdf