


Legend

Hybrid Application Boundary

Other Land Owned By Applicant

Detailed Area Boundary

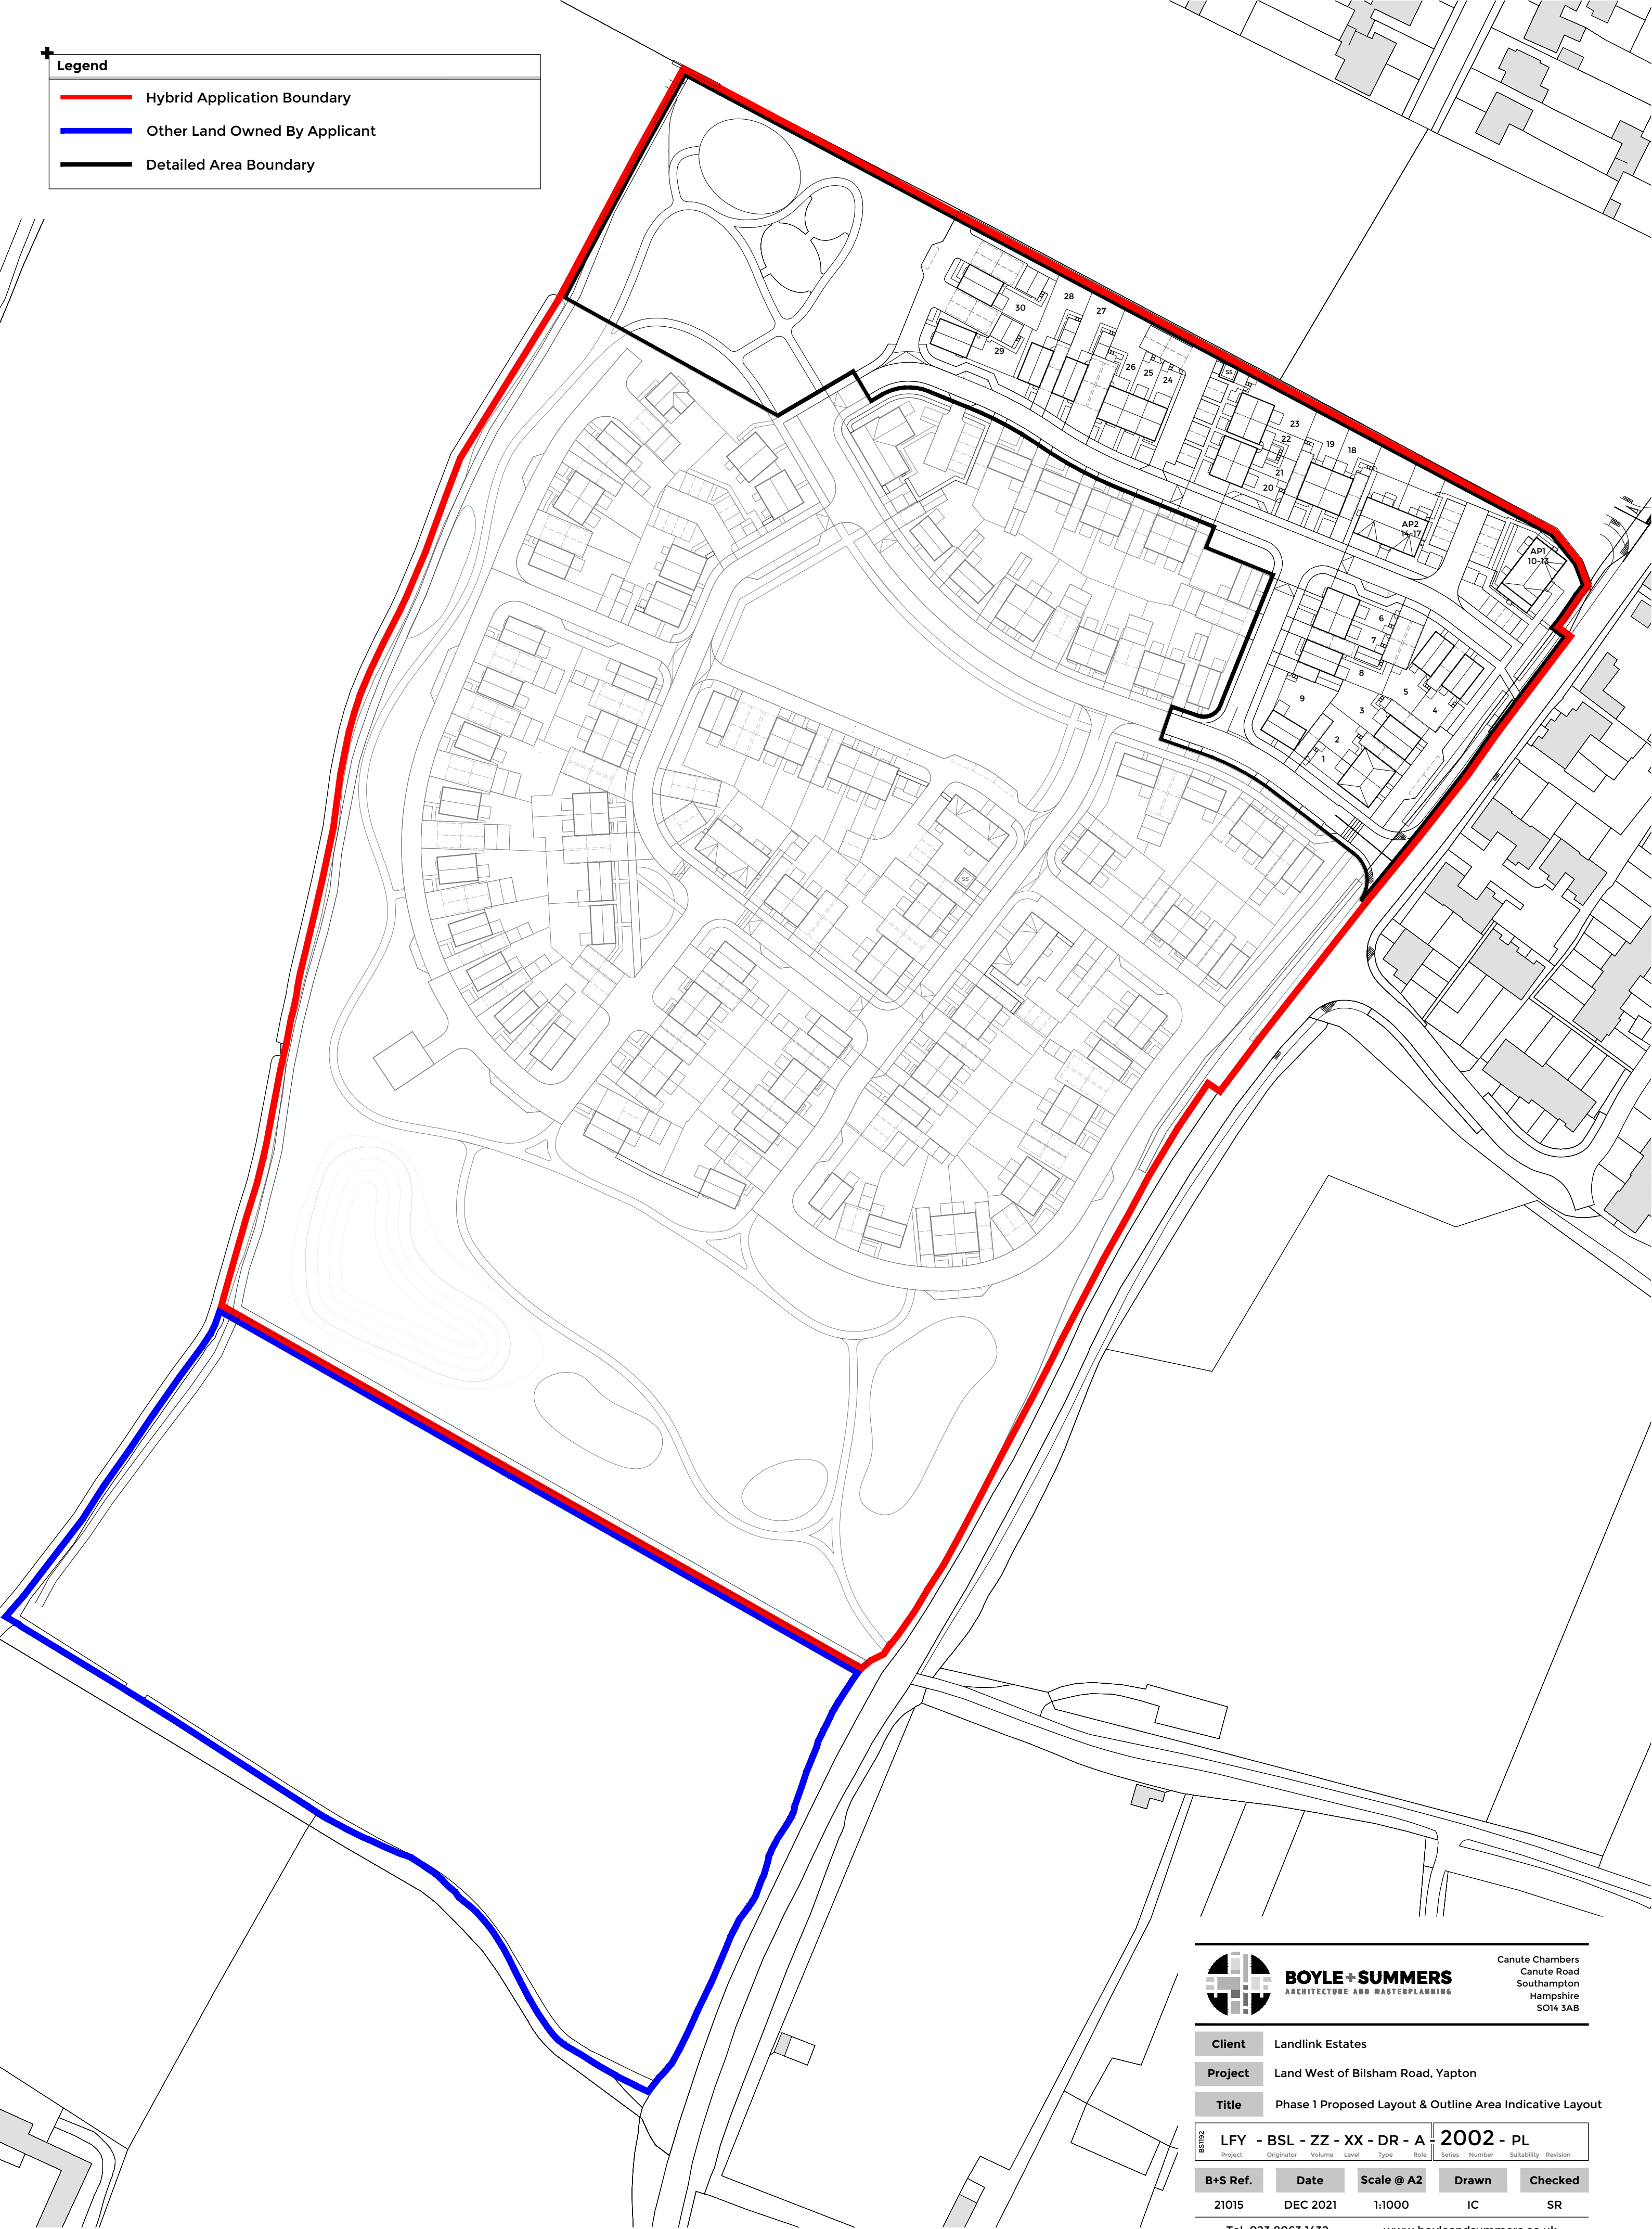

BOYLE+SUMMERS

ARCHITECTURE AND MASTERPLANNING

Canute Chambers
Canute Road
Southampton
Hampshire
SO14 3AB

Client

Landlink Estates

Project

Land West of Bilsham Road, Yapton

Title

Phase 1 Proposed Layout & Outline Area Indicative Layout

LFY - BSL - ZZ - XX - DR - A - 2002 - PL

Project

Originator

Volume

Level

Type

Role

Series

Number

Suitability

Revision

B+S Ref.

Date

Scale @ A2

Drawn

Checked

21015

DEC 2021

1:1000

IC

SR

Tel: 023 8063 1432

www.boyleandsummers.co.uk

Other than for the purposes of planning, do not scale these drawings. Use written dimensions only. All dimensions to be checked on site prior to commencement of work.

This drawing is © Boyle+Summers Ltd and may not be reproduced, copied or altered in any way without written authority.

