


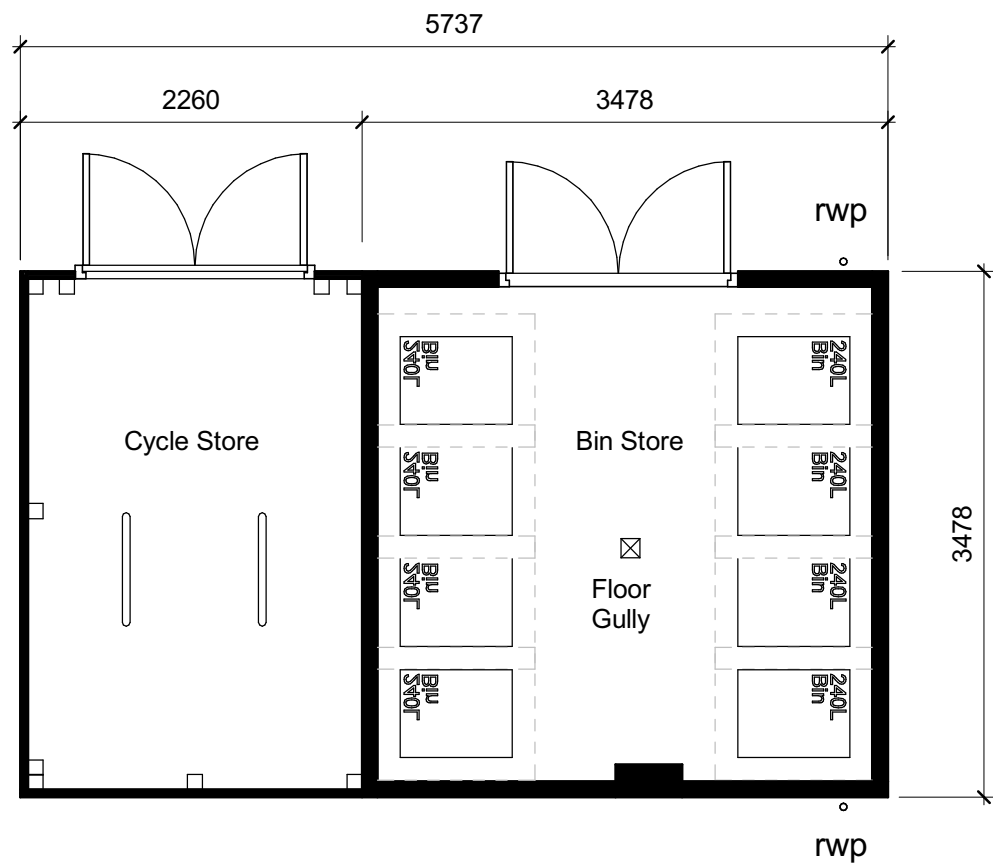


Ground Floor Plan
1 : 50



Front Elevation
1 : 50



Side Elevation 1
1 : 50

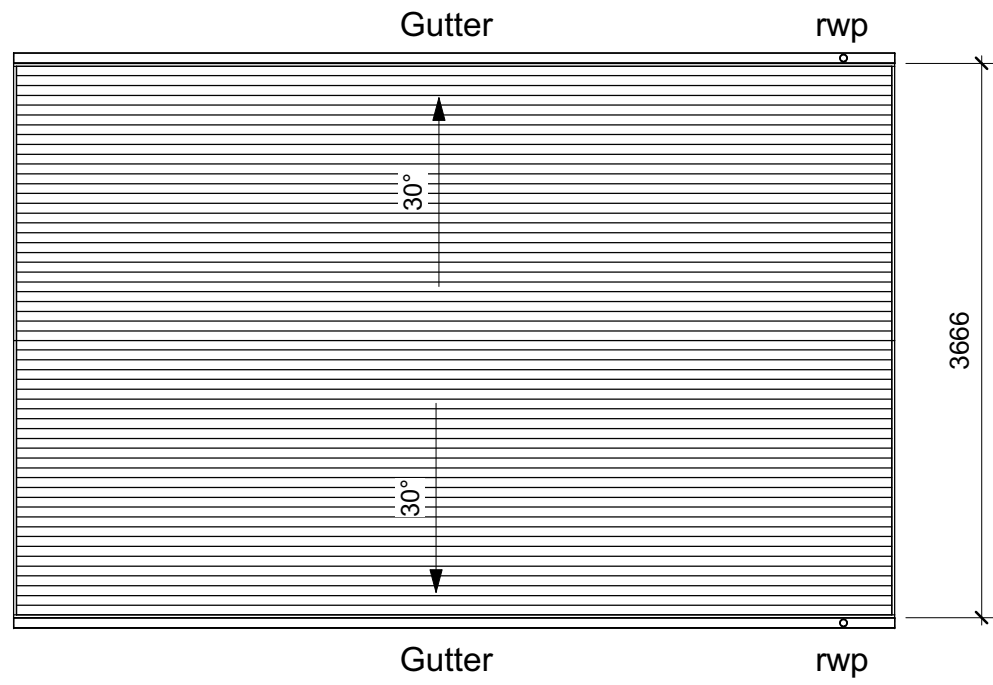

Roof Plan
1 : 50



Rear Elevation
1 : 50



Side Elevation 2
1 : 50


Notes

Refer to drawing '20 01 - Proposed Site Layout - Detail Area' for location and orientation of Bins & Cycle stores.

2 no. Bins & cycle stores provided:

Maissonette 10-13 - layout handed
Maissonette 14-17 - as shown

PLANNING

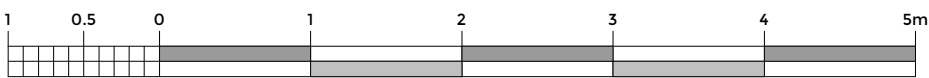

Rev.	Date	Description	Drawn	Check
 BOYLE+SUMMERS ARCHITECTURE AND MASTERPLANNING Canute Chambers Canute Road Southampton Hampshire SO14 3AB				
Client LANDLINK ESTATES				
Project LAND WEST OF BILSHAM ROAD, YAPTON				
Title MAISONNETTES - BINS & CYCLE STORE				
BS1102 LFY - BSL - M - ZZ - DR - A - 25 01 - PL - Project Originator Volume Level Type Role Series Number Suitability Revision				
B+S Ref. Date Scale @ A1 Drawn Checked				
21015 DEC 2021 As indicated AW SR				
Tel: 023 8063 1432 www.boyleandsummers.co.uk				
Other than for the purposes of planning, do not scale these drawings. Use written dimensions only. All dimensions to be checked on site prior to commencement of work. This drawing is © Boyle+Summers Ltd and may not be reproduced, copied or altered in any way without written authority.				