


Notes

Refer to drawing '20 01 - Proposed Site Layout - Detail Area' for location and orientation of Bins & Cycle stores.

2 no. Bins & cycle stores provided:

Maissonette 10-13 - layout handed
 Maissonette 14-17 - as shown

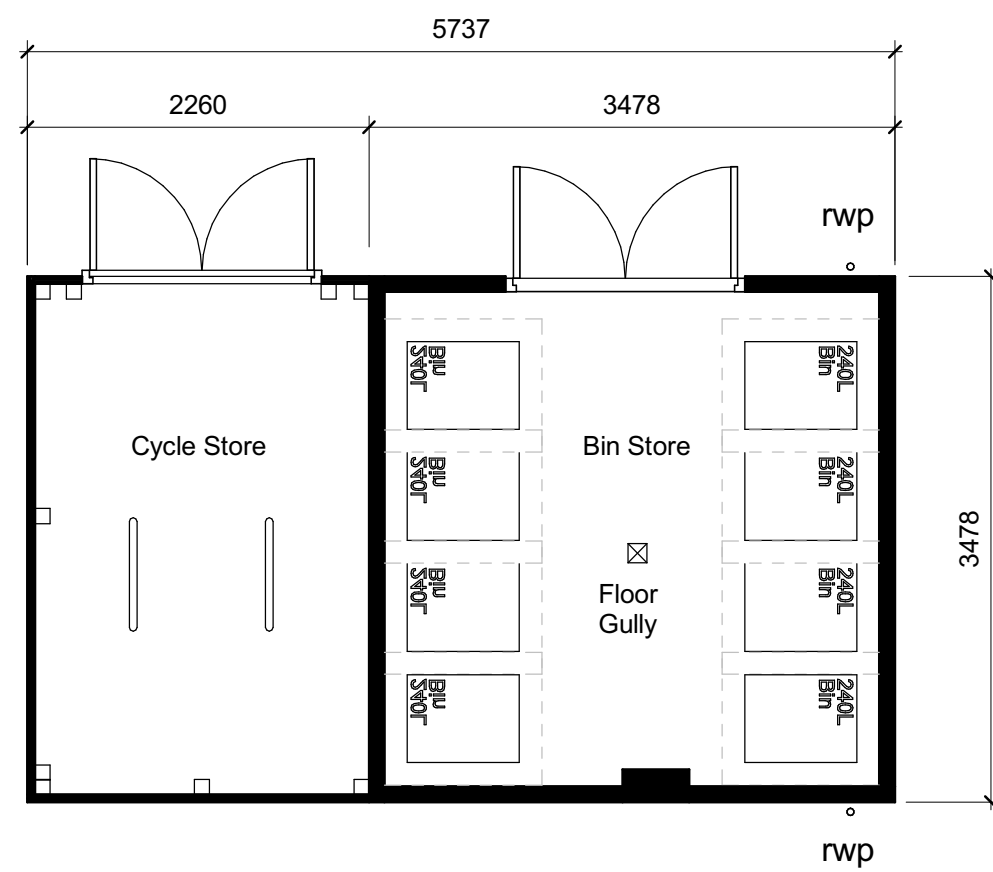


Ground Floor Plan


1 : 50



Front Elevation

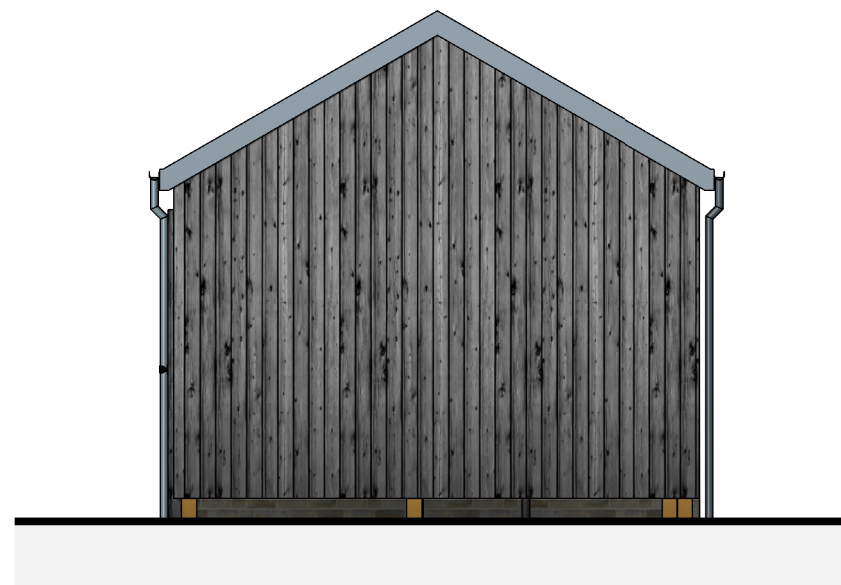

Side Elevation 1

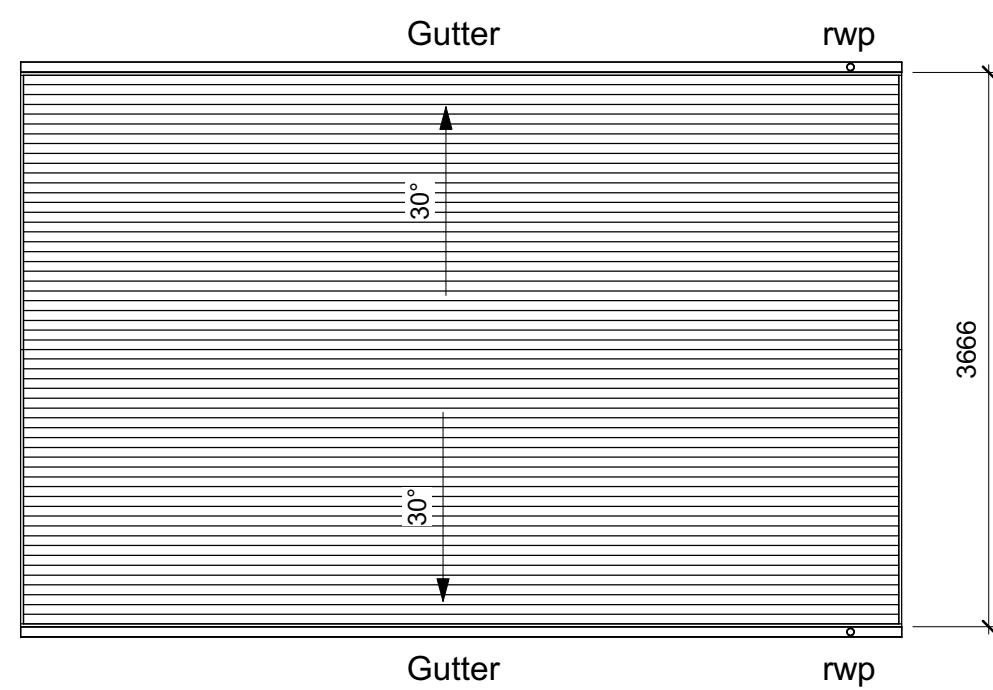

Roof Plan



Rear Elevation



Side Elevation 2

PLANNING

Rev.	Date	Description	Drawn	Check
------	------	-------------	-------	-------



BOYLE + SUMMERS
ARCHITECTURE AND MASTERPLANNING

Canute Chambers
Canute Road
Southampton
Hampshire
SO14 3AB

Client	LANDLINK ESTATES
Project	LAND WEST OF BILSHAM ROAD, YAPTON
Title	MAISONNETTES - BINS & CYCLE STORE

BS1192 LFY - BSL - M - ZZ - DR - A - **26 01** - PL -
Project Originator Volume Level Type Role Series Number Suitability Revision

B+S Ref.	Date	Scale @ A1	Drawn	Checked
21015	DEC 2021	As indicated	AW	SR

Tel: 023 8063 1432 www.boyleandsummers.co.uk

Other than for the purposes of planning, do not scale these drawings. Use written dimensions only. All dimensions to be checked on site prior to commencement of work.

This drawing is © Boyle+Summers Ltd and may not be reproduced, copied or altered in any way without written authority.

