


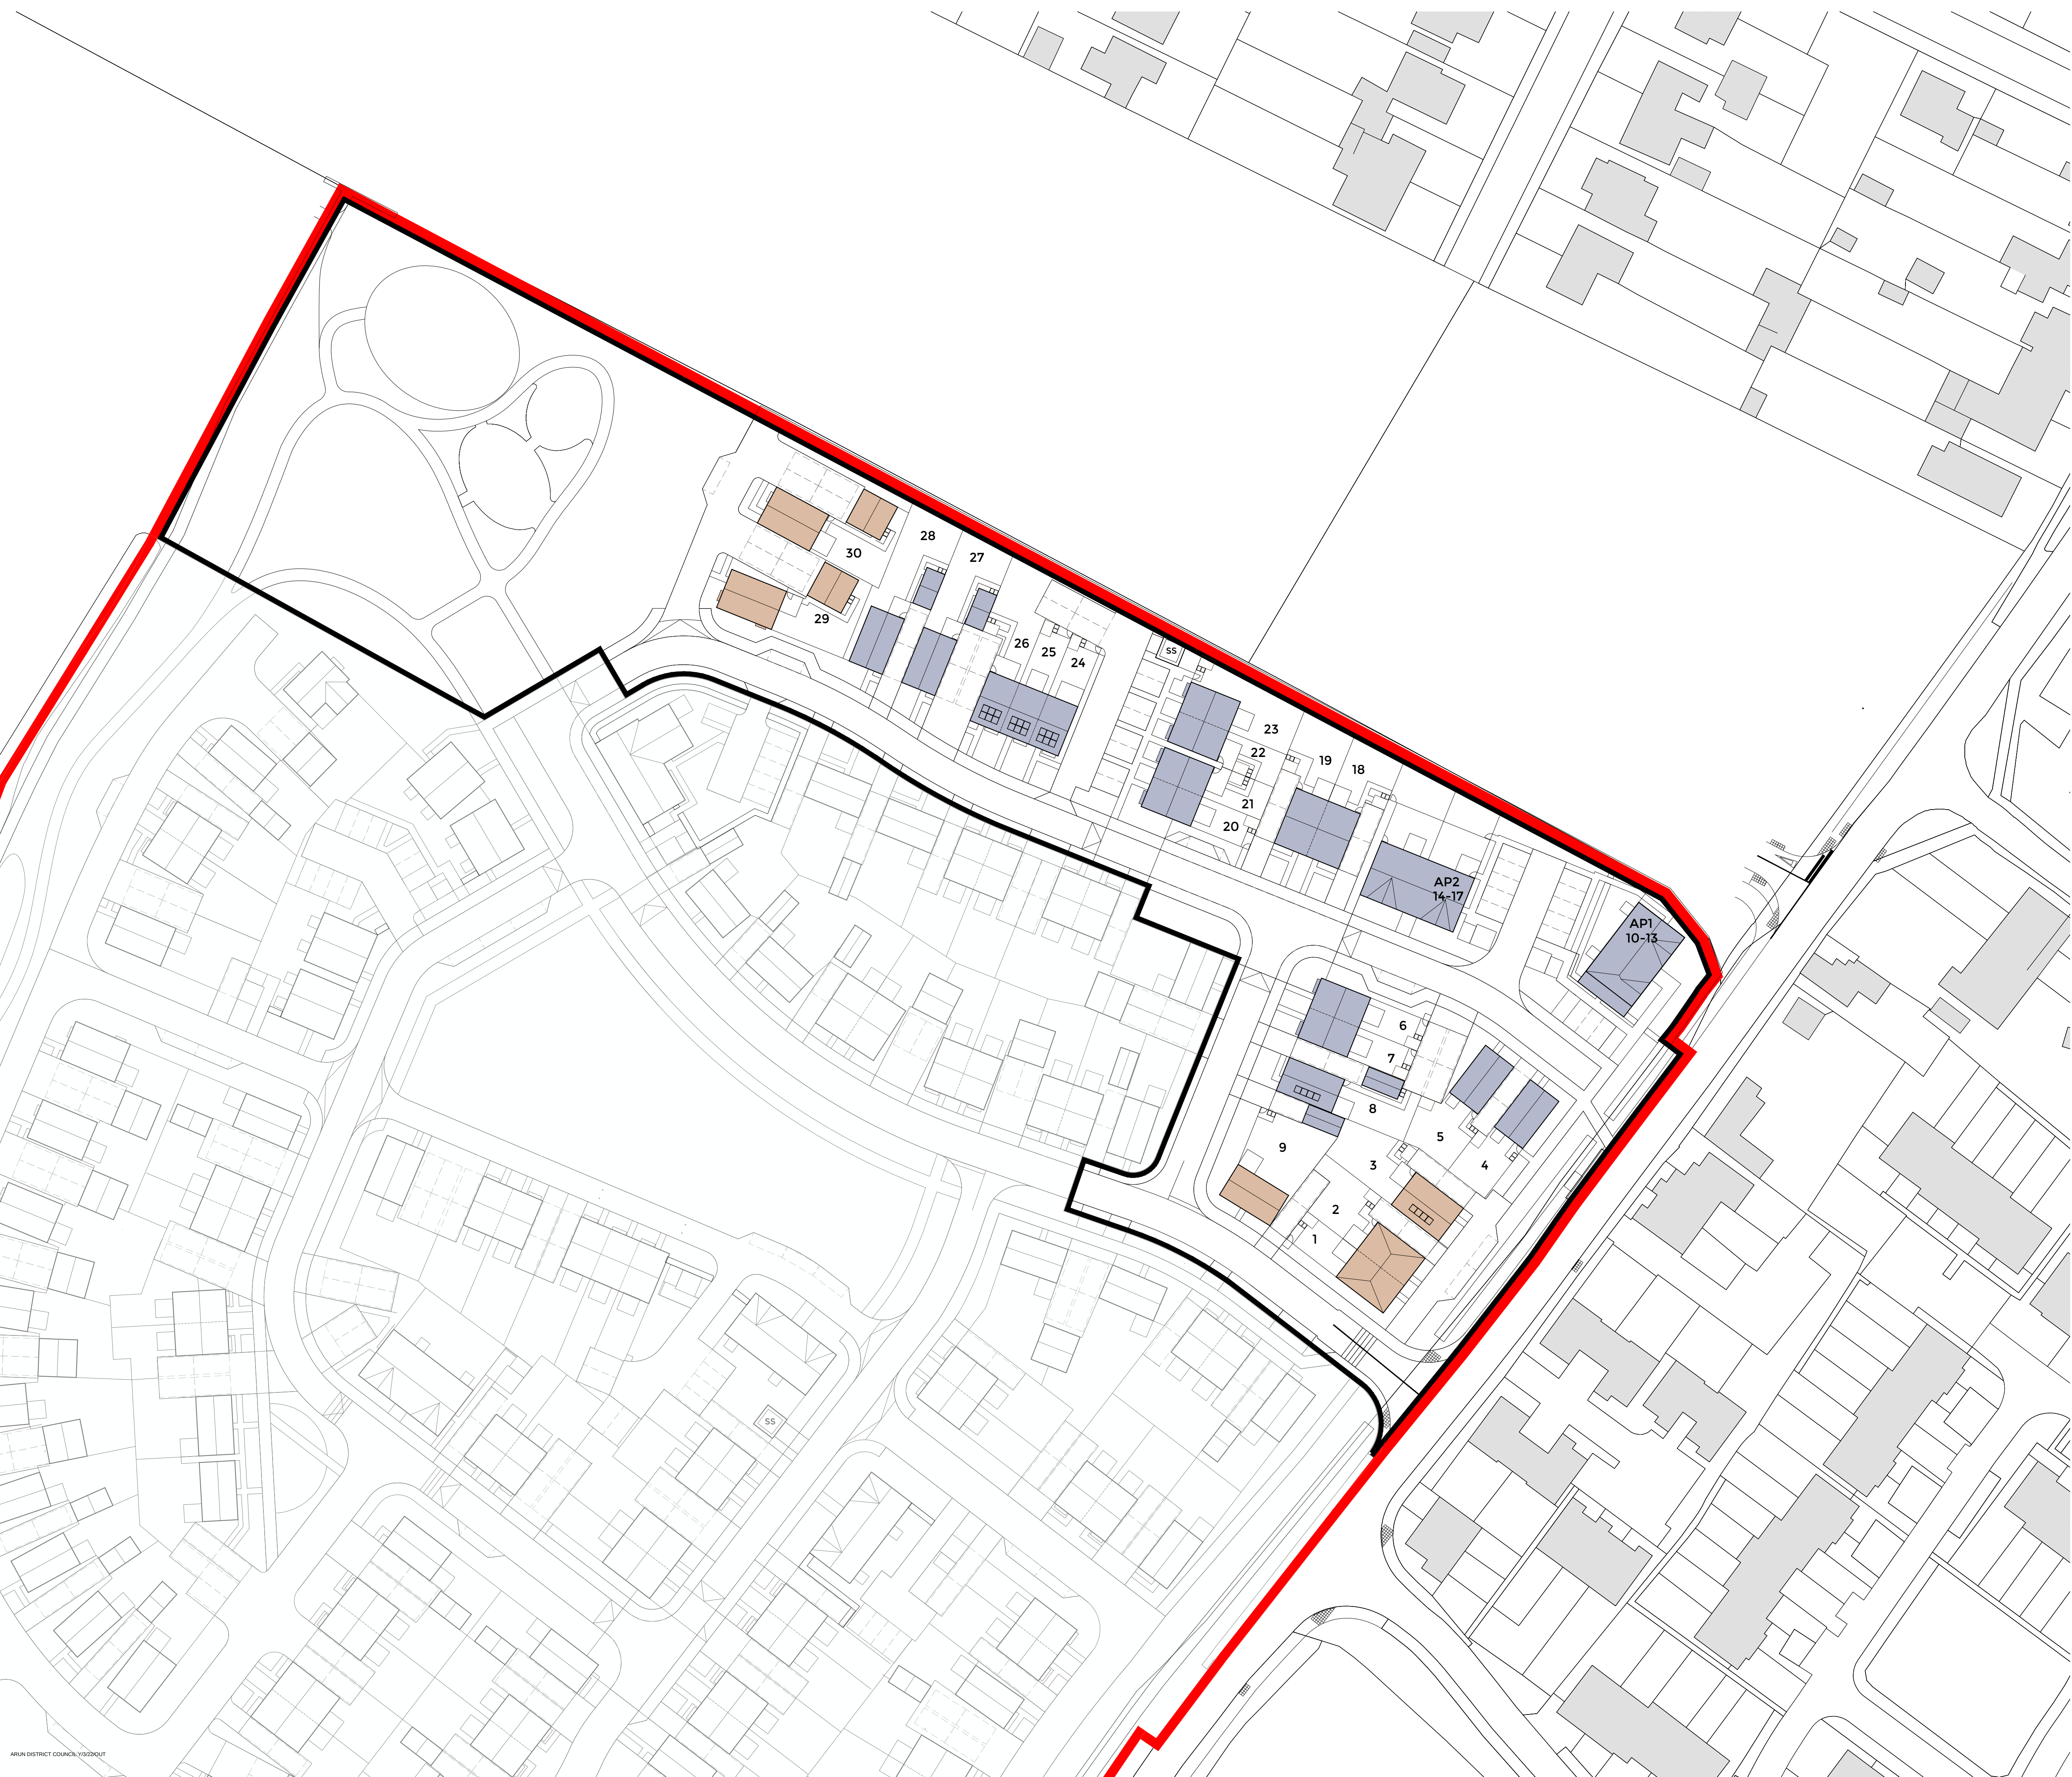

Legend

Hybrid Application Boundary

Detailed Area Boundary

Slate Roofs

Plain Clay Roofs

PV Panels

PLANNING

10500

5

0

10

20

30

40

50m

BOYLE+SUMMERS

ARCHITECTURE AND MASTERPLANNING

Canute Chambers
Canute Road
Southampton
Hampshire
SO14 3AB

Client

Landlink Estates

Project

Land West of Bilsham Road, Yapton

Title

Roof Layout - Detail Area

B+S Ref.

21015

Date

DEC 2021

Scale @ A1

1:500

Drawn

IC

Checked

SR

Tel: 023 8063 1432

www.boyleandsummers.co.uk

Other than for the purposes of planning, do not scale these drawings. Use written dimensions only. All dimensions to be checked on site prior to commencement of work.

This drawing is © Boyle+Summers Ltd and may not be reproduced, copied or altered in any way without written authority.