


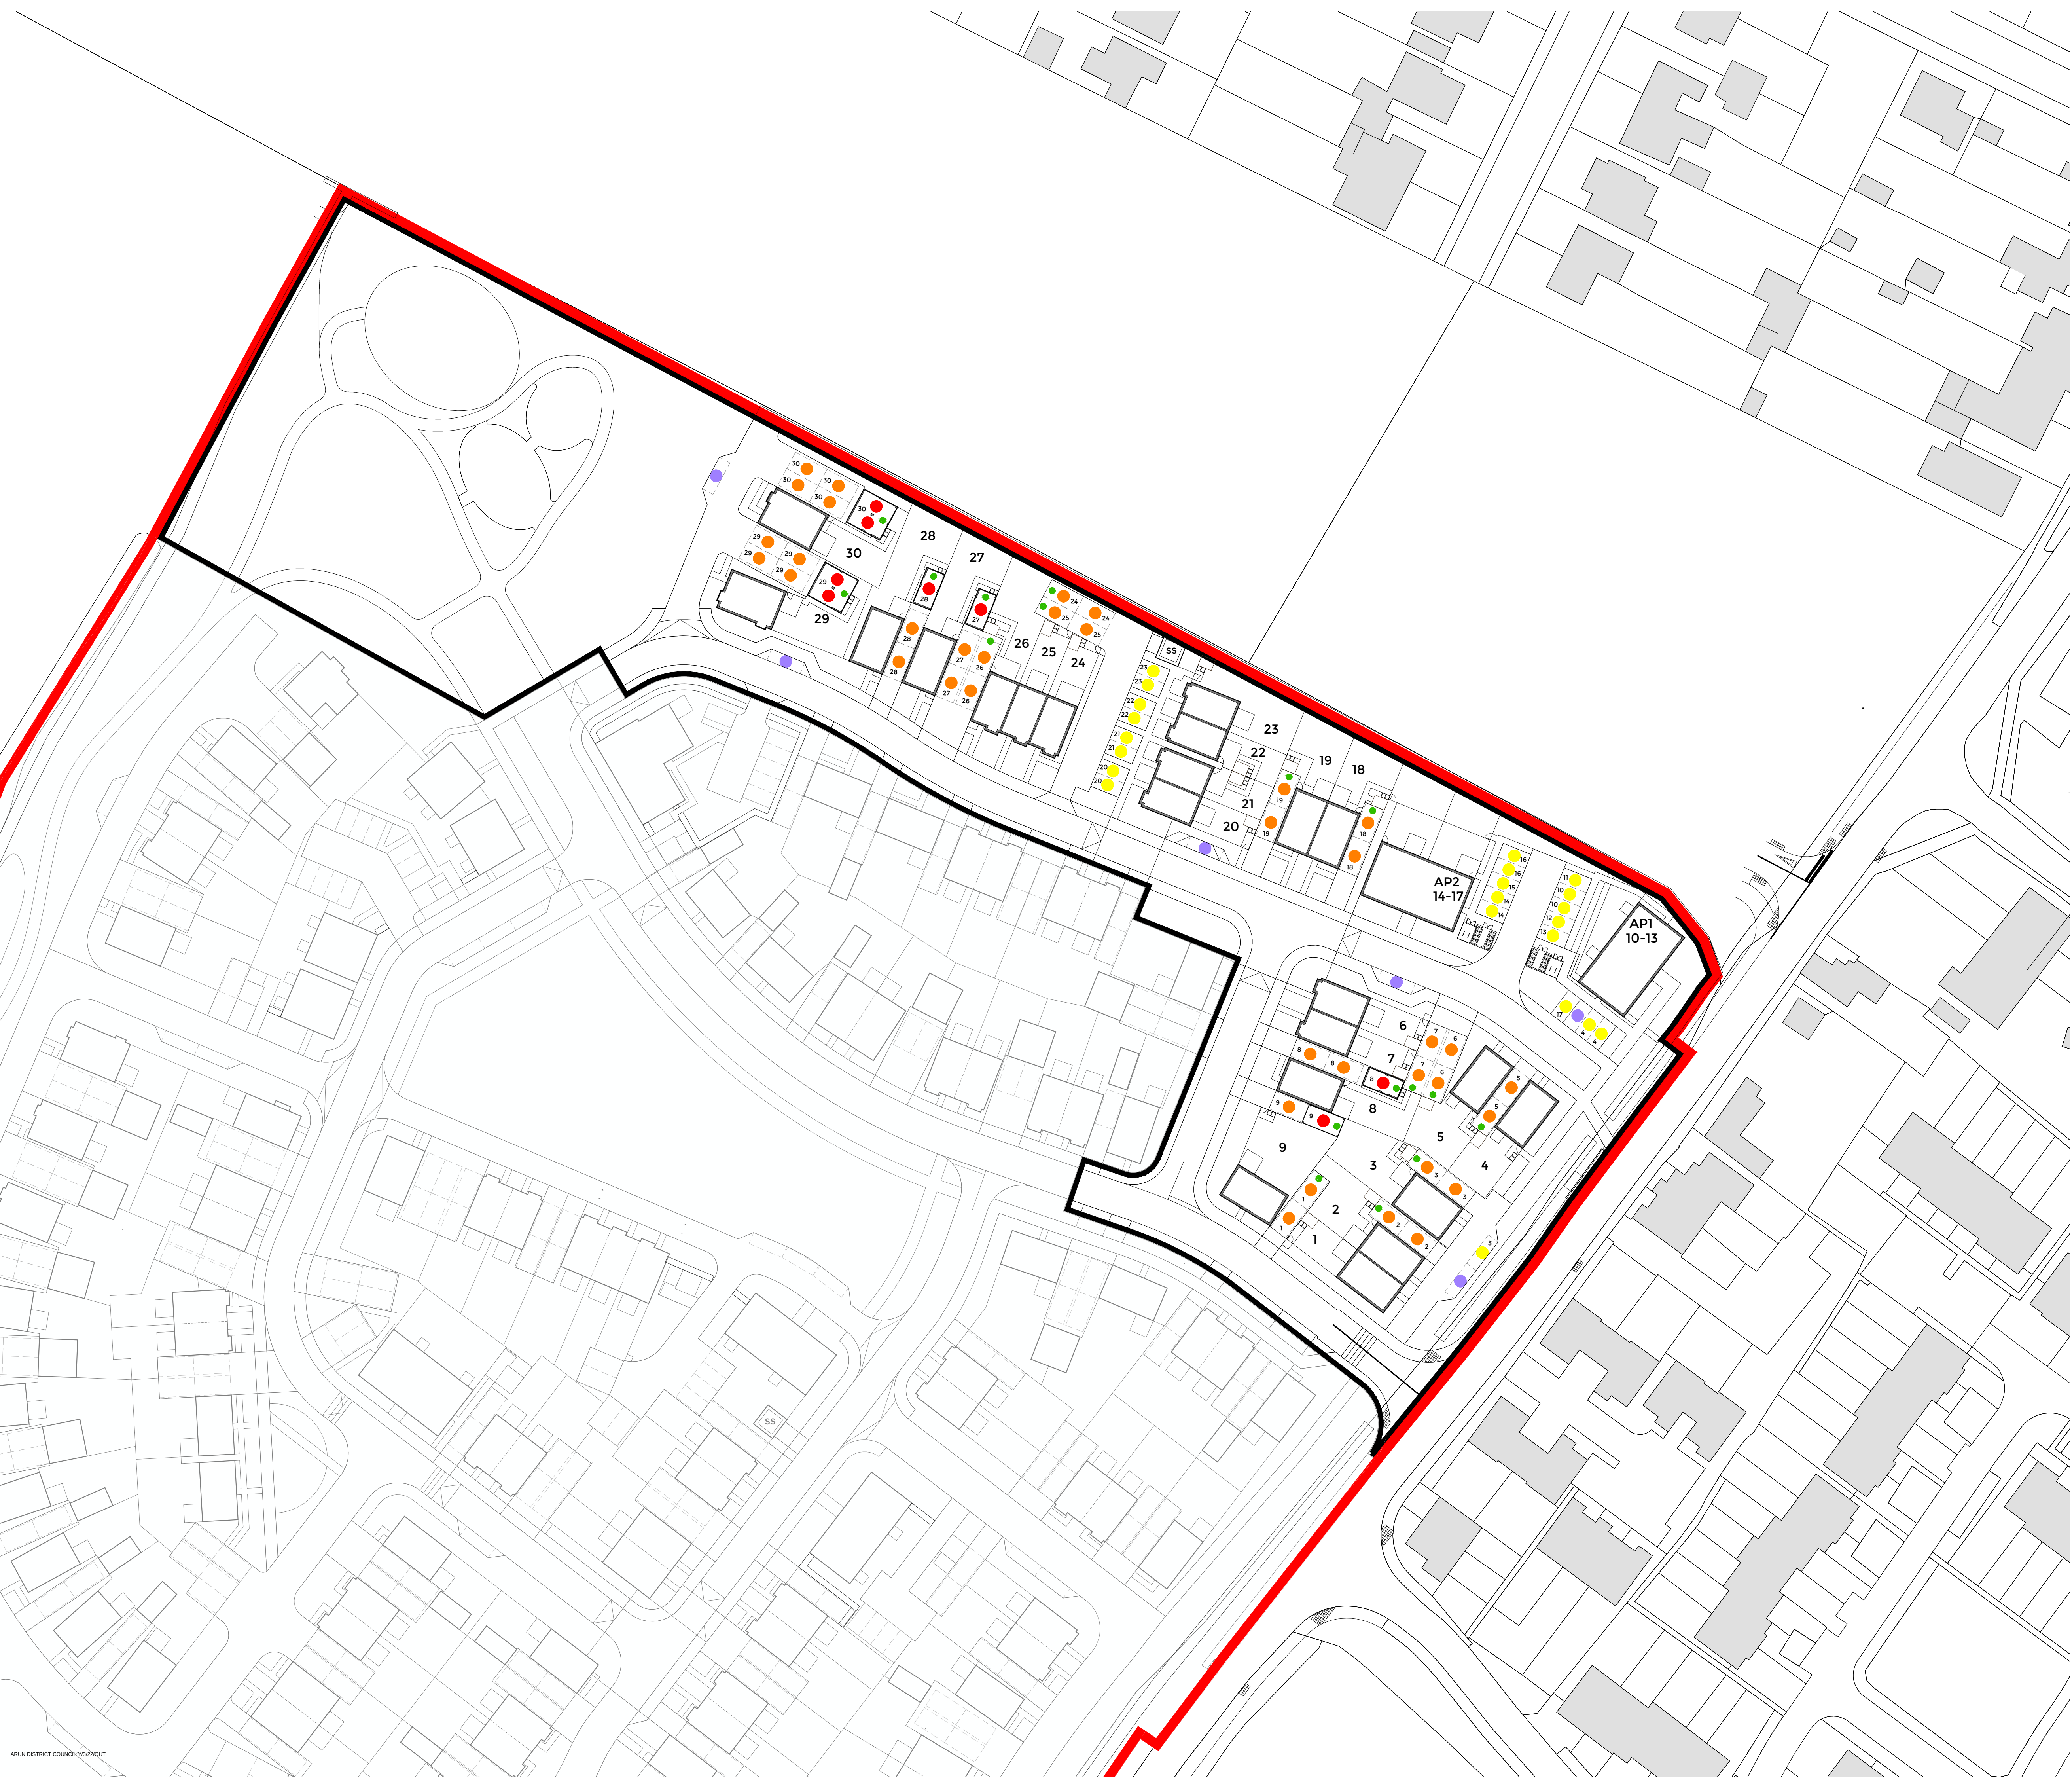

Legend

Hybrid Application Boundary

Detailed Area Boundary

Parking Space (Garage)

Parking Space (On Plot)

Parking Space (Off Plot)

Parking Space (Visitor)

Active Electric Vehicle Charging Point

Note: All spaces to be passive for Electric Vehicle Charging Points

PLANNING

10500

50

0

10

20

30

40

50m

BOYLE+SUMMERS

ARCHITECTURE AND MASTERPLANNING

Canute Chambers
Canute Road
Southampton
Hampshire
SO14 3AB

Client

Landlink Estates

Project

Land West of Bilsham Road, Yapton

Title

Parking Strategy - Detail Area

BST02

LFY - BSL - ZZ - XX - DR - A

1402 - PL

Project

Originator

Volume

Level

Type

Role

Series

Number

Suitability

Revision

B+S Ref.

21015

Date

DEC 2021

Scale @ A1

1:500

Drawn

IC

Checked

SR

Tel: 023 8063 1432

www.boyleandsummers.co.uk

Other than for the purposes of planning, do not scale these drawings. Use written dimensions only. All dimensions to be checked on site prior to commencement of work.

This drawing is © Boyle+Summers Ltd and may not be reproduced, copied or altered in any way without written authority.