


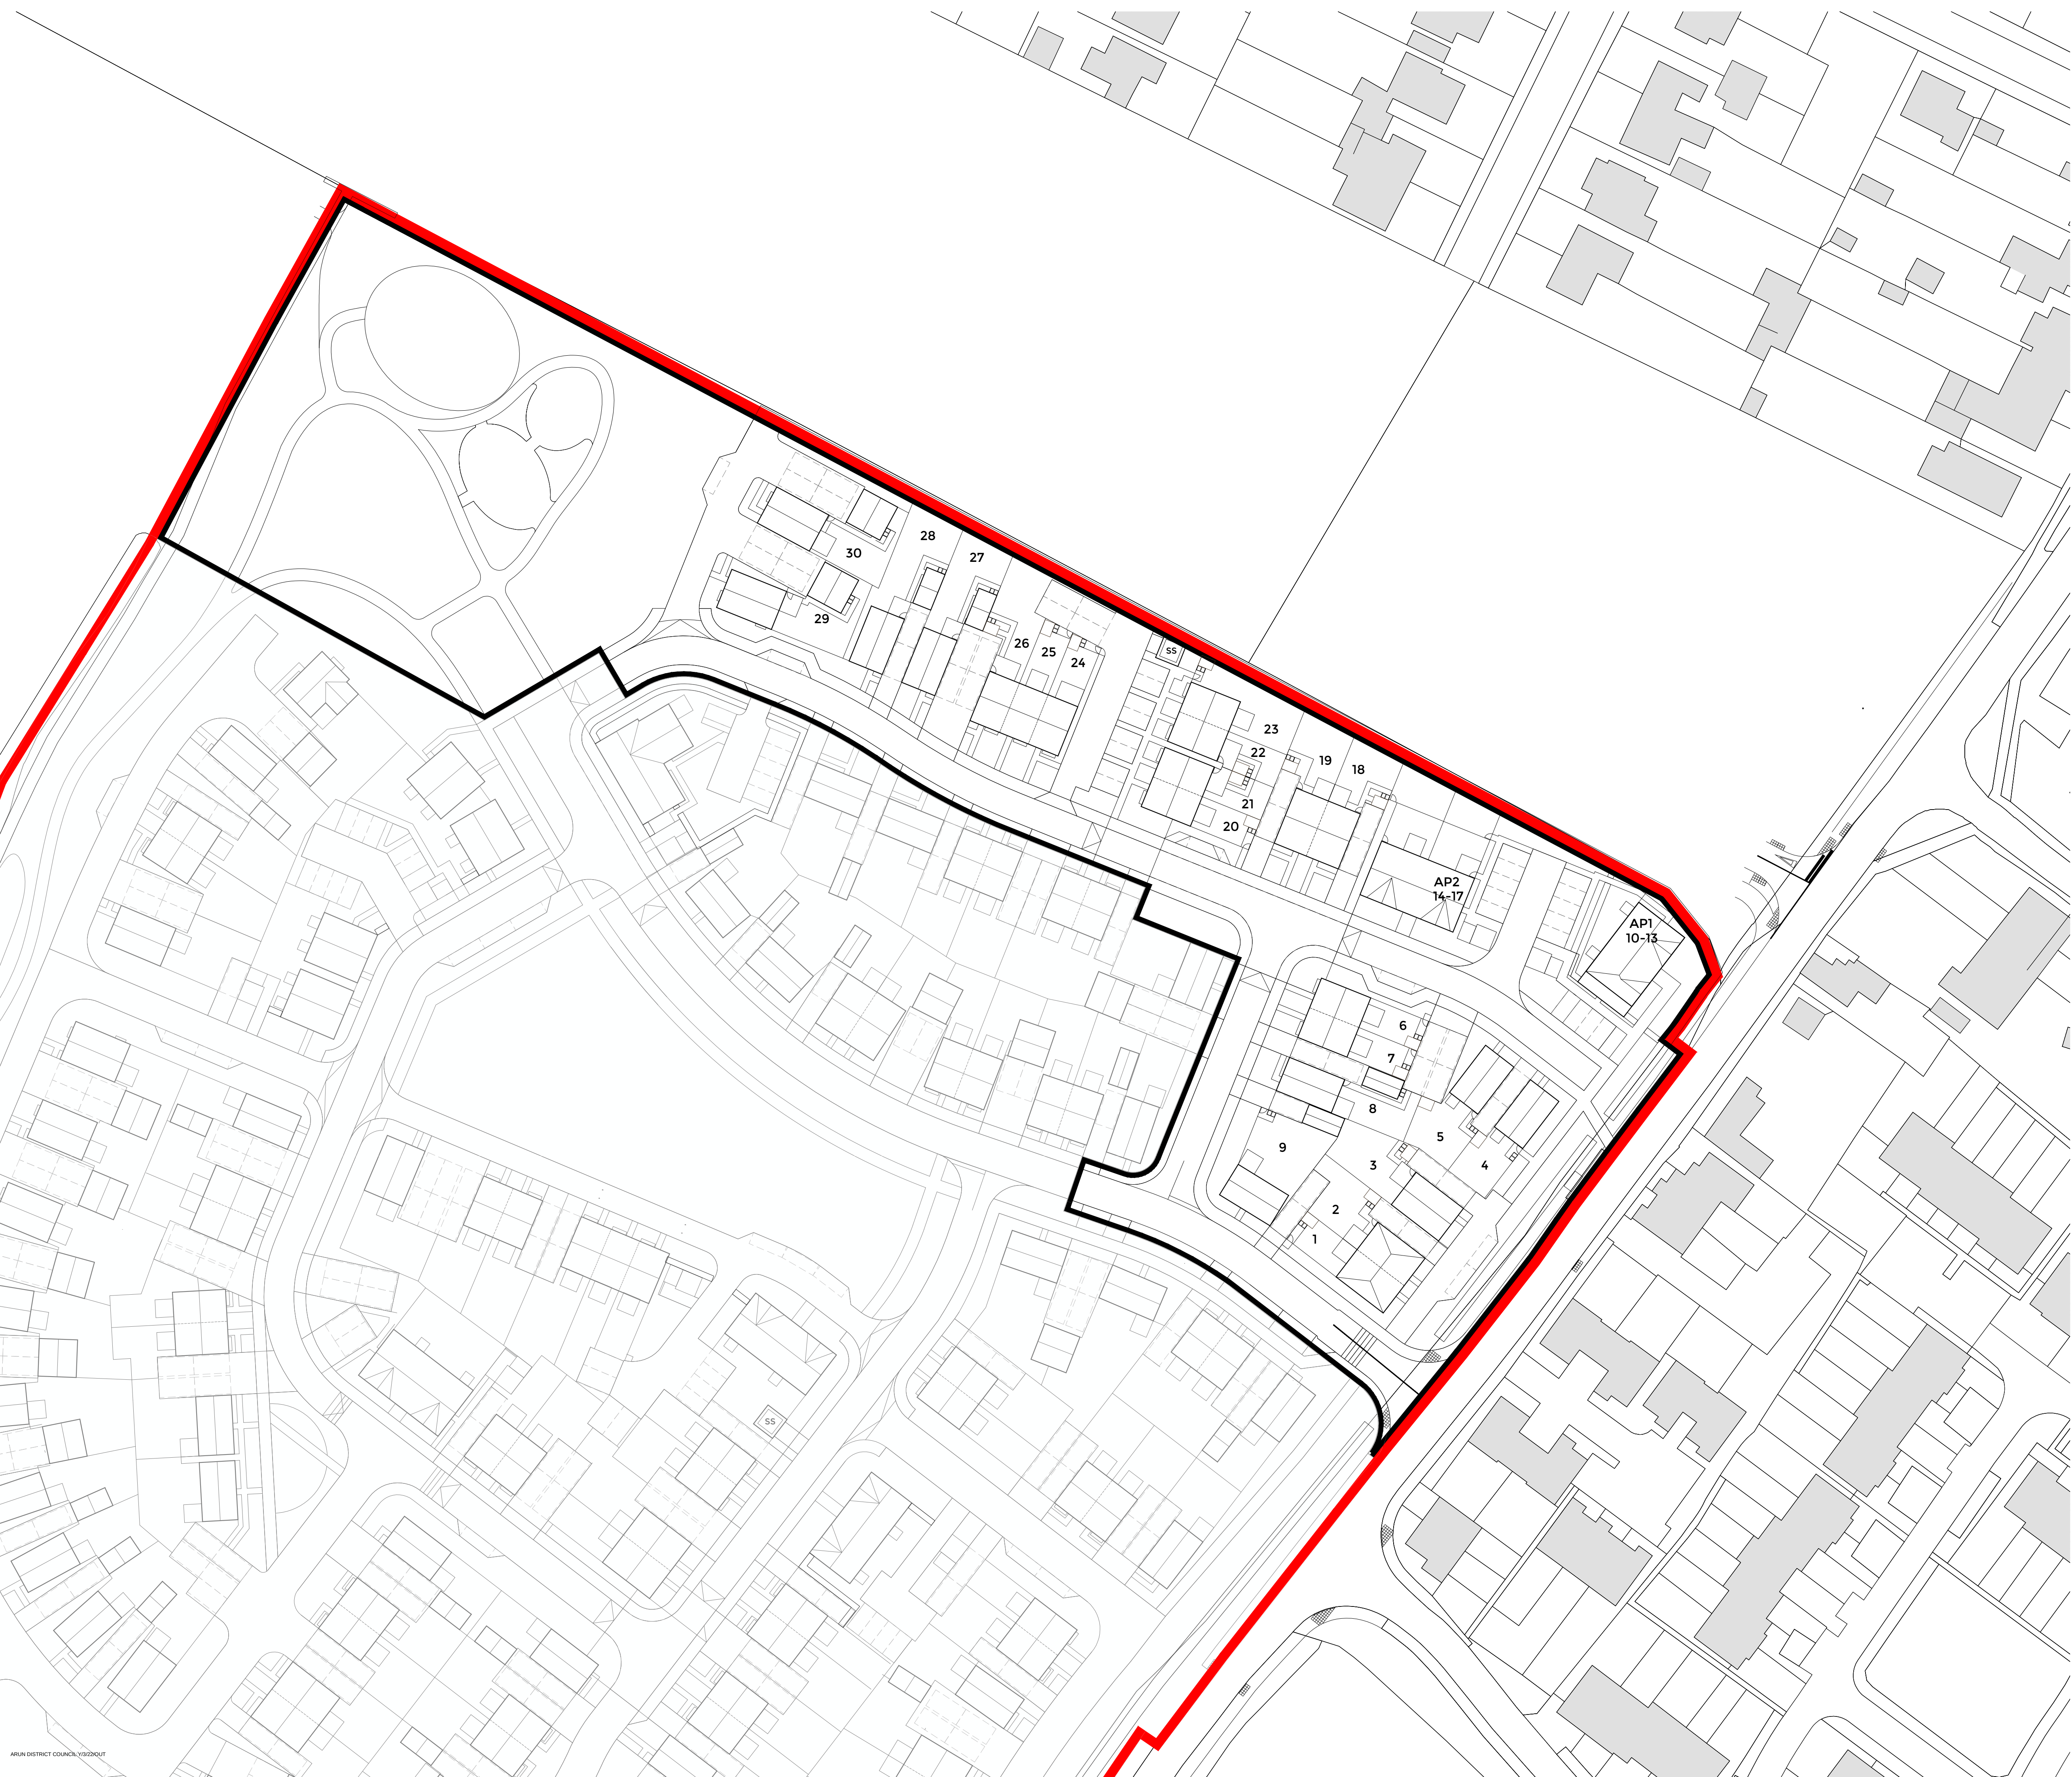

Legend

Hybrid Application Boundary

Detailed Area Boundary

PLANNING

10500

5000

0

5000

10000

15000

20000

25000

30000

35000

40000

45000

50000

BOYLE+SUMMERS

ARCHITECTURE AND MASTERPLANNING

Canute Chambers

Canute Road

Southampton

Hampshire

SO14 3AB

Client

Landlink Estates

Project

Land West of Bilsham Road, Yapton

Title

Proposed Site Layout - Detail Area

B5192

LFY - BSL - ZZ - XX - DR - A - 2001 - PL

Project

Originator

Volume

Level

Type

Role

Series

Number

Suitability

Revision

B+S Ref.

Date

Scale @ A1

Drawn

Checked

21015

DEC 2021

1:500

IC

SR

Tel: 023 8063 1432

www.boyleandsummers.co.uk

Other than for the purposes of planning, do not scale these drawings. Use written dimensions only. All dimensions to be checked on site prior to commencement of work.

This drawing is © Boyle+Summers Ltd and may not be reproduced, copied or altered in any way without written authority.