



Front Elevation - 14-17
1 : 50



Side Elevation 1 - 14-17
1 : 50




Rear Elevation - 14-17
1 : 50



Side Elevation 2 - 14-17
1 : 50

PLANNING

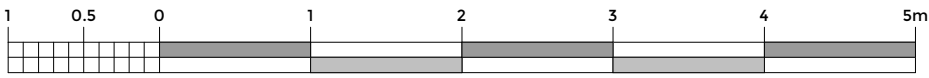

<