


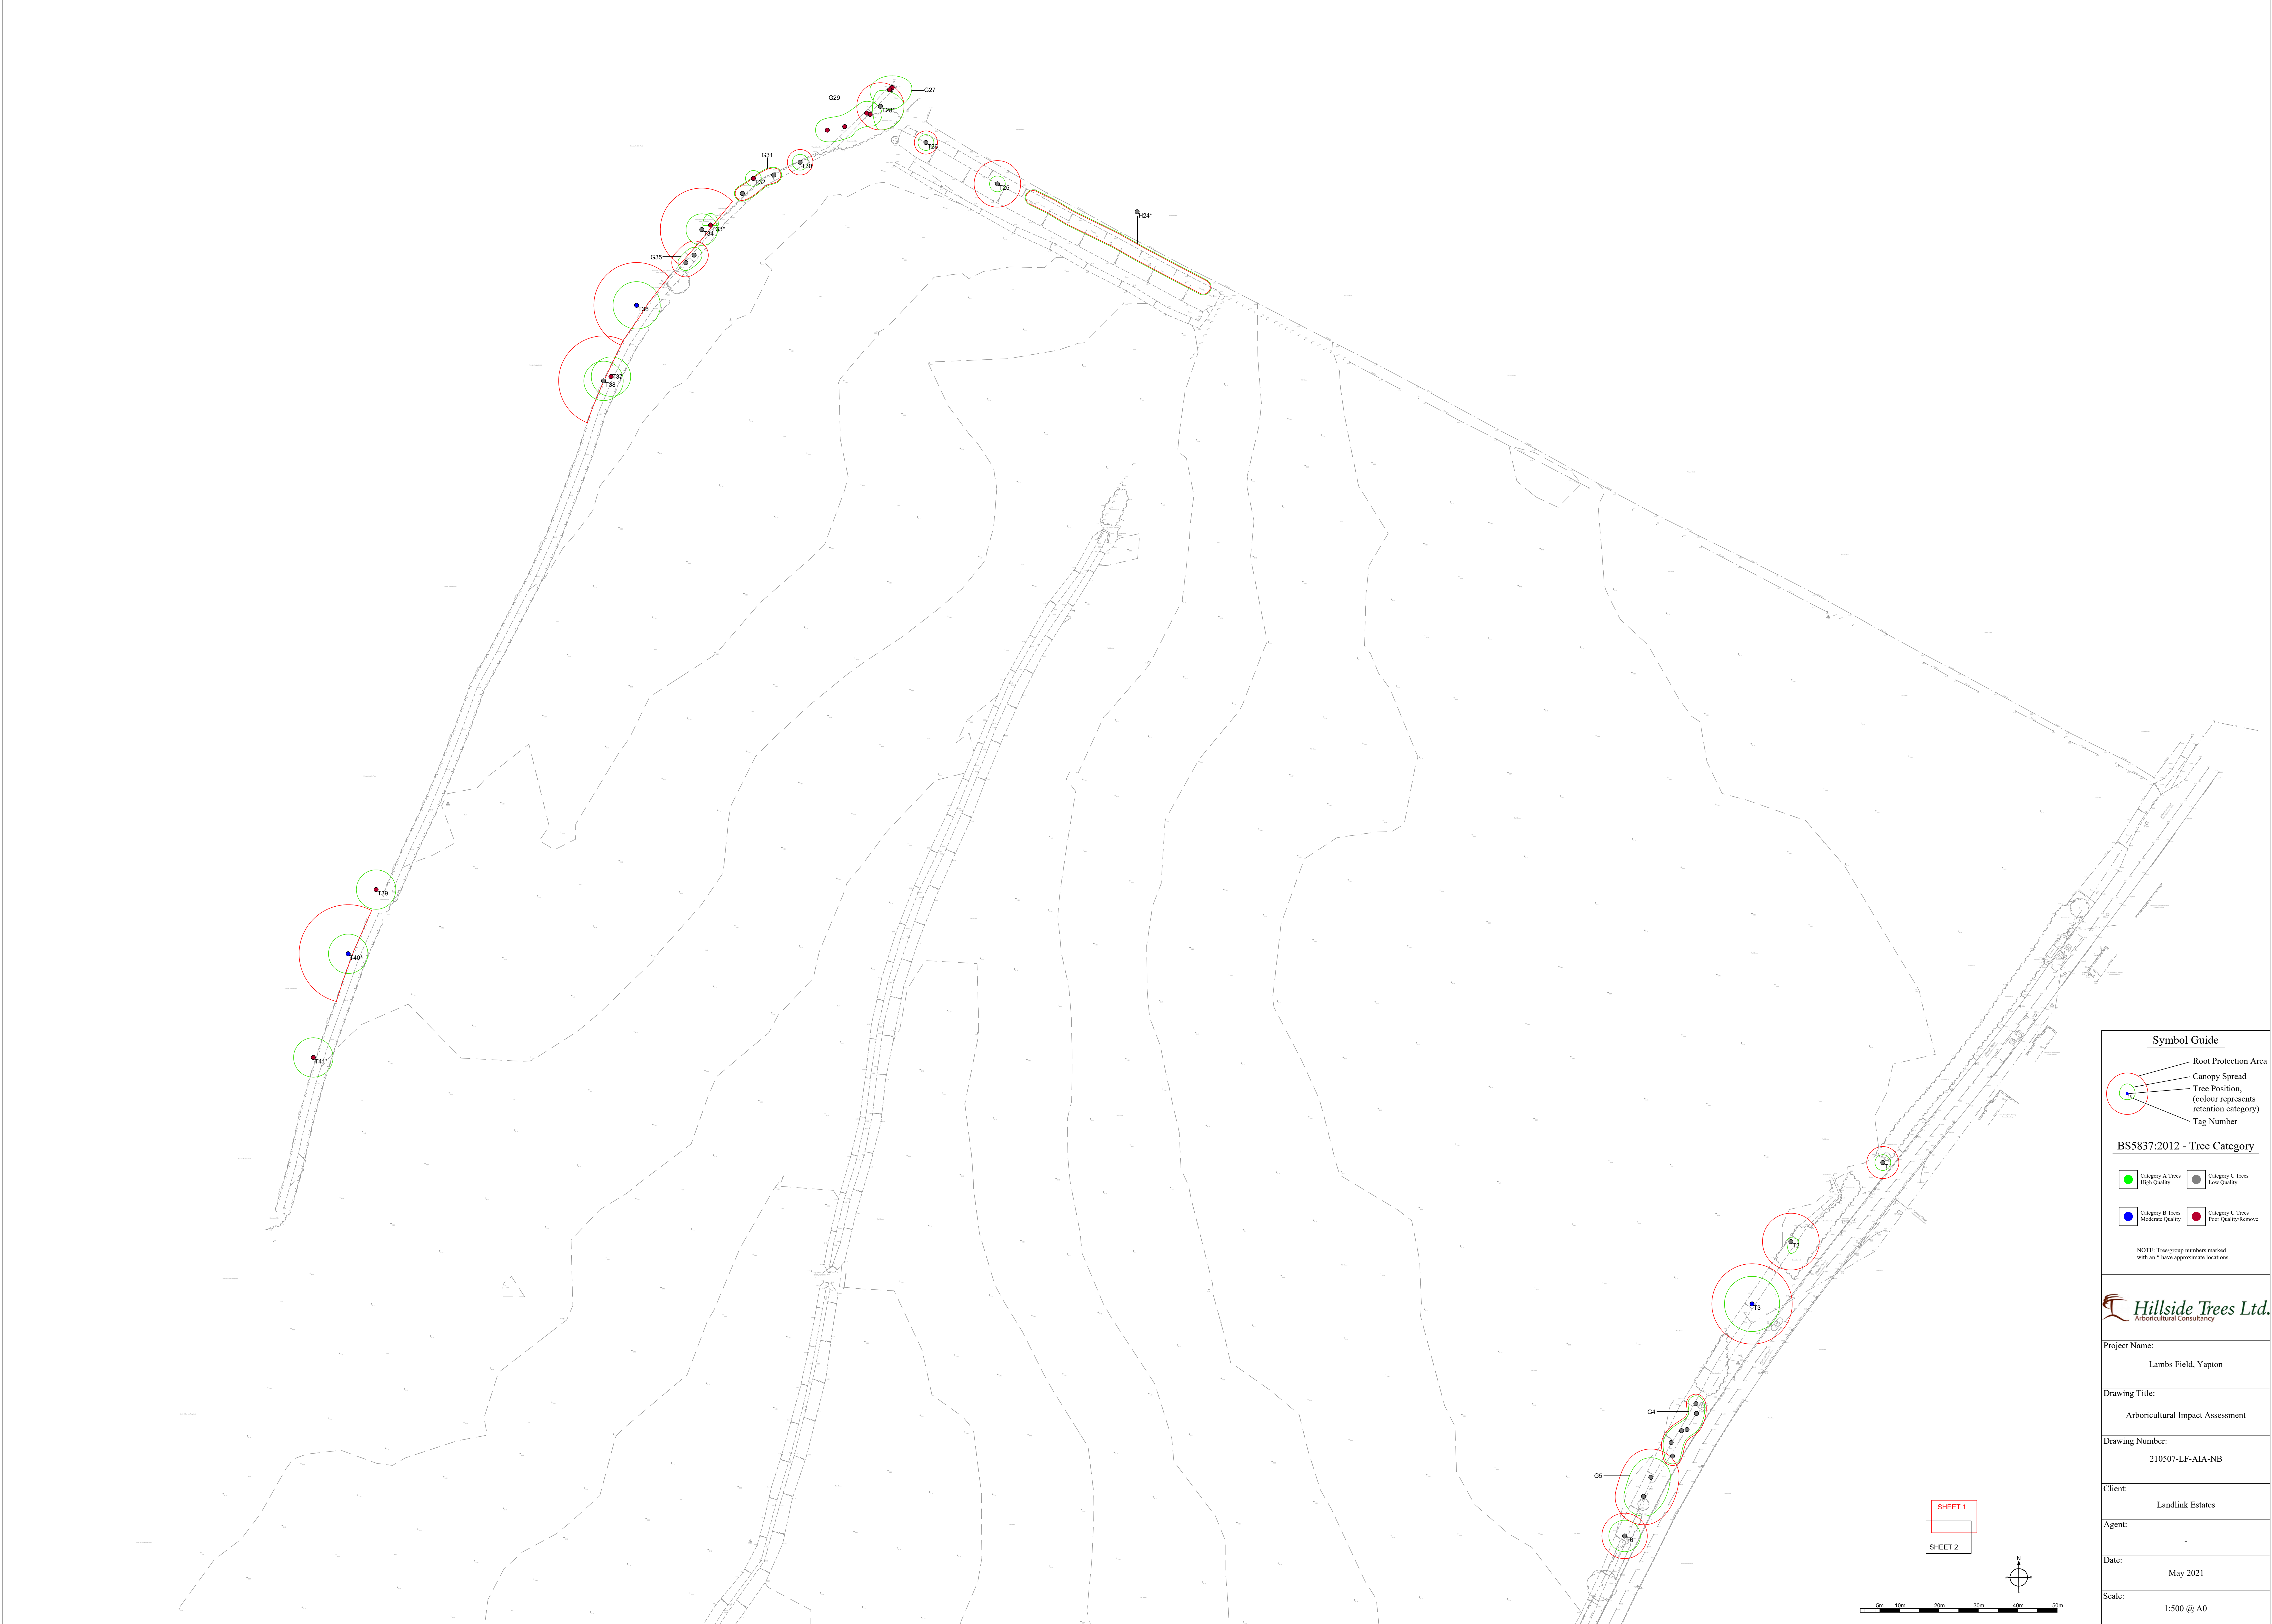

Symbol Guide

Root Protection Area

Canopy Spread

Tree Position,
(colour represents
retention category)

Tag Number

BS5837:2012 - Tree Category

Category A Trees
High Quality

Category C Trees
Low Quality

Category B Trees
Moderate Quality

Category U Trees
Poor Quality/Remove

NOTE: Tree group numbers marked
with an * have approximate locations.

Hillside Trees Ltd.
Arboricultural Consultancy

Project Name:

Lambs Field, Yapton

Drawing Title:

Arboricultural Impact Assessment

Drawing Number:

210507-LF-AIA-NB

Client:

Landlink Estates

Agent:

Date:

May 2021

Scale:

1:500 @ A0

SHEET 1

SHEET 2

0m 10m 20m 30m 40m 50m

North Arrow

210507-LF-AIA-NB.dwg



Symbol Guide

- Root Protection Area
- Canopy Spread
- Tree Position, (colour represents retention category)
- Tag Number

BS5837:2012 - Tree Category

Category A Trees High Quality	Category C Trees Low Quality
Category B Trees Moderate Quality	Category U Trees Poor Quality/Remove

NOTE: Tree group numbers marked with an * have approximate locations.



Project Name:
Lambs Field, Yapton

Drawing Title:
Arboricultural Impact Assessment

Drawing Number:
210507-LF-AIA-NB

Client:
Landlink Estates

Agent:
-

Date:
May 2021

Scale:
1:500 @ A0

