



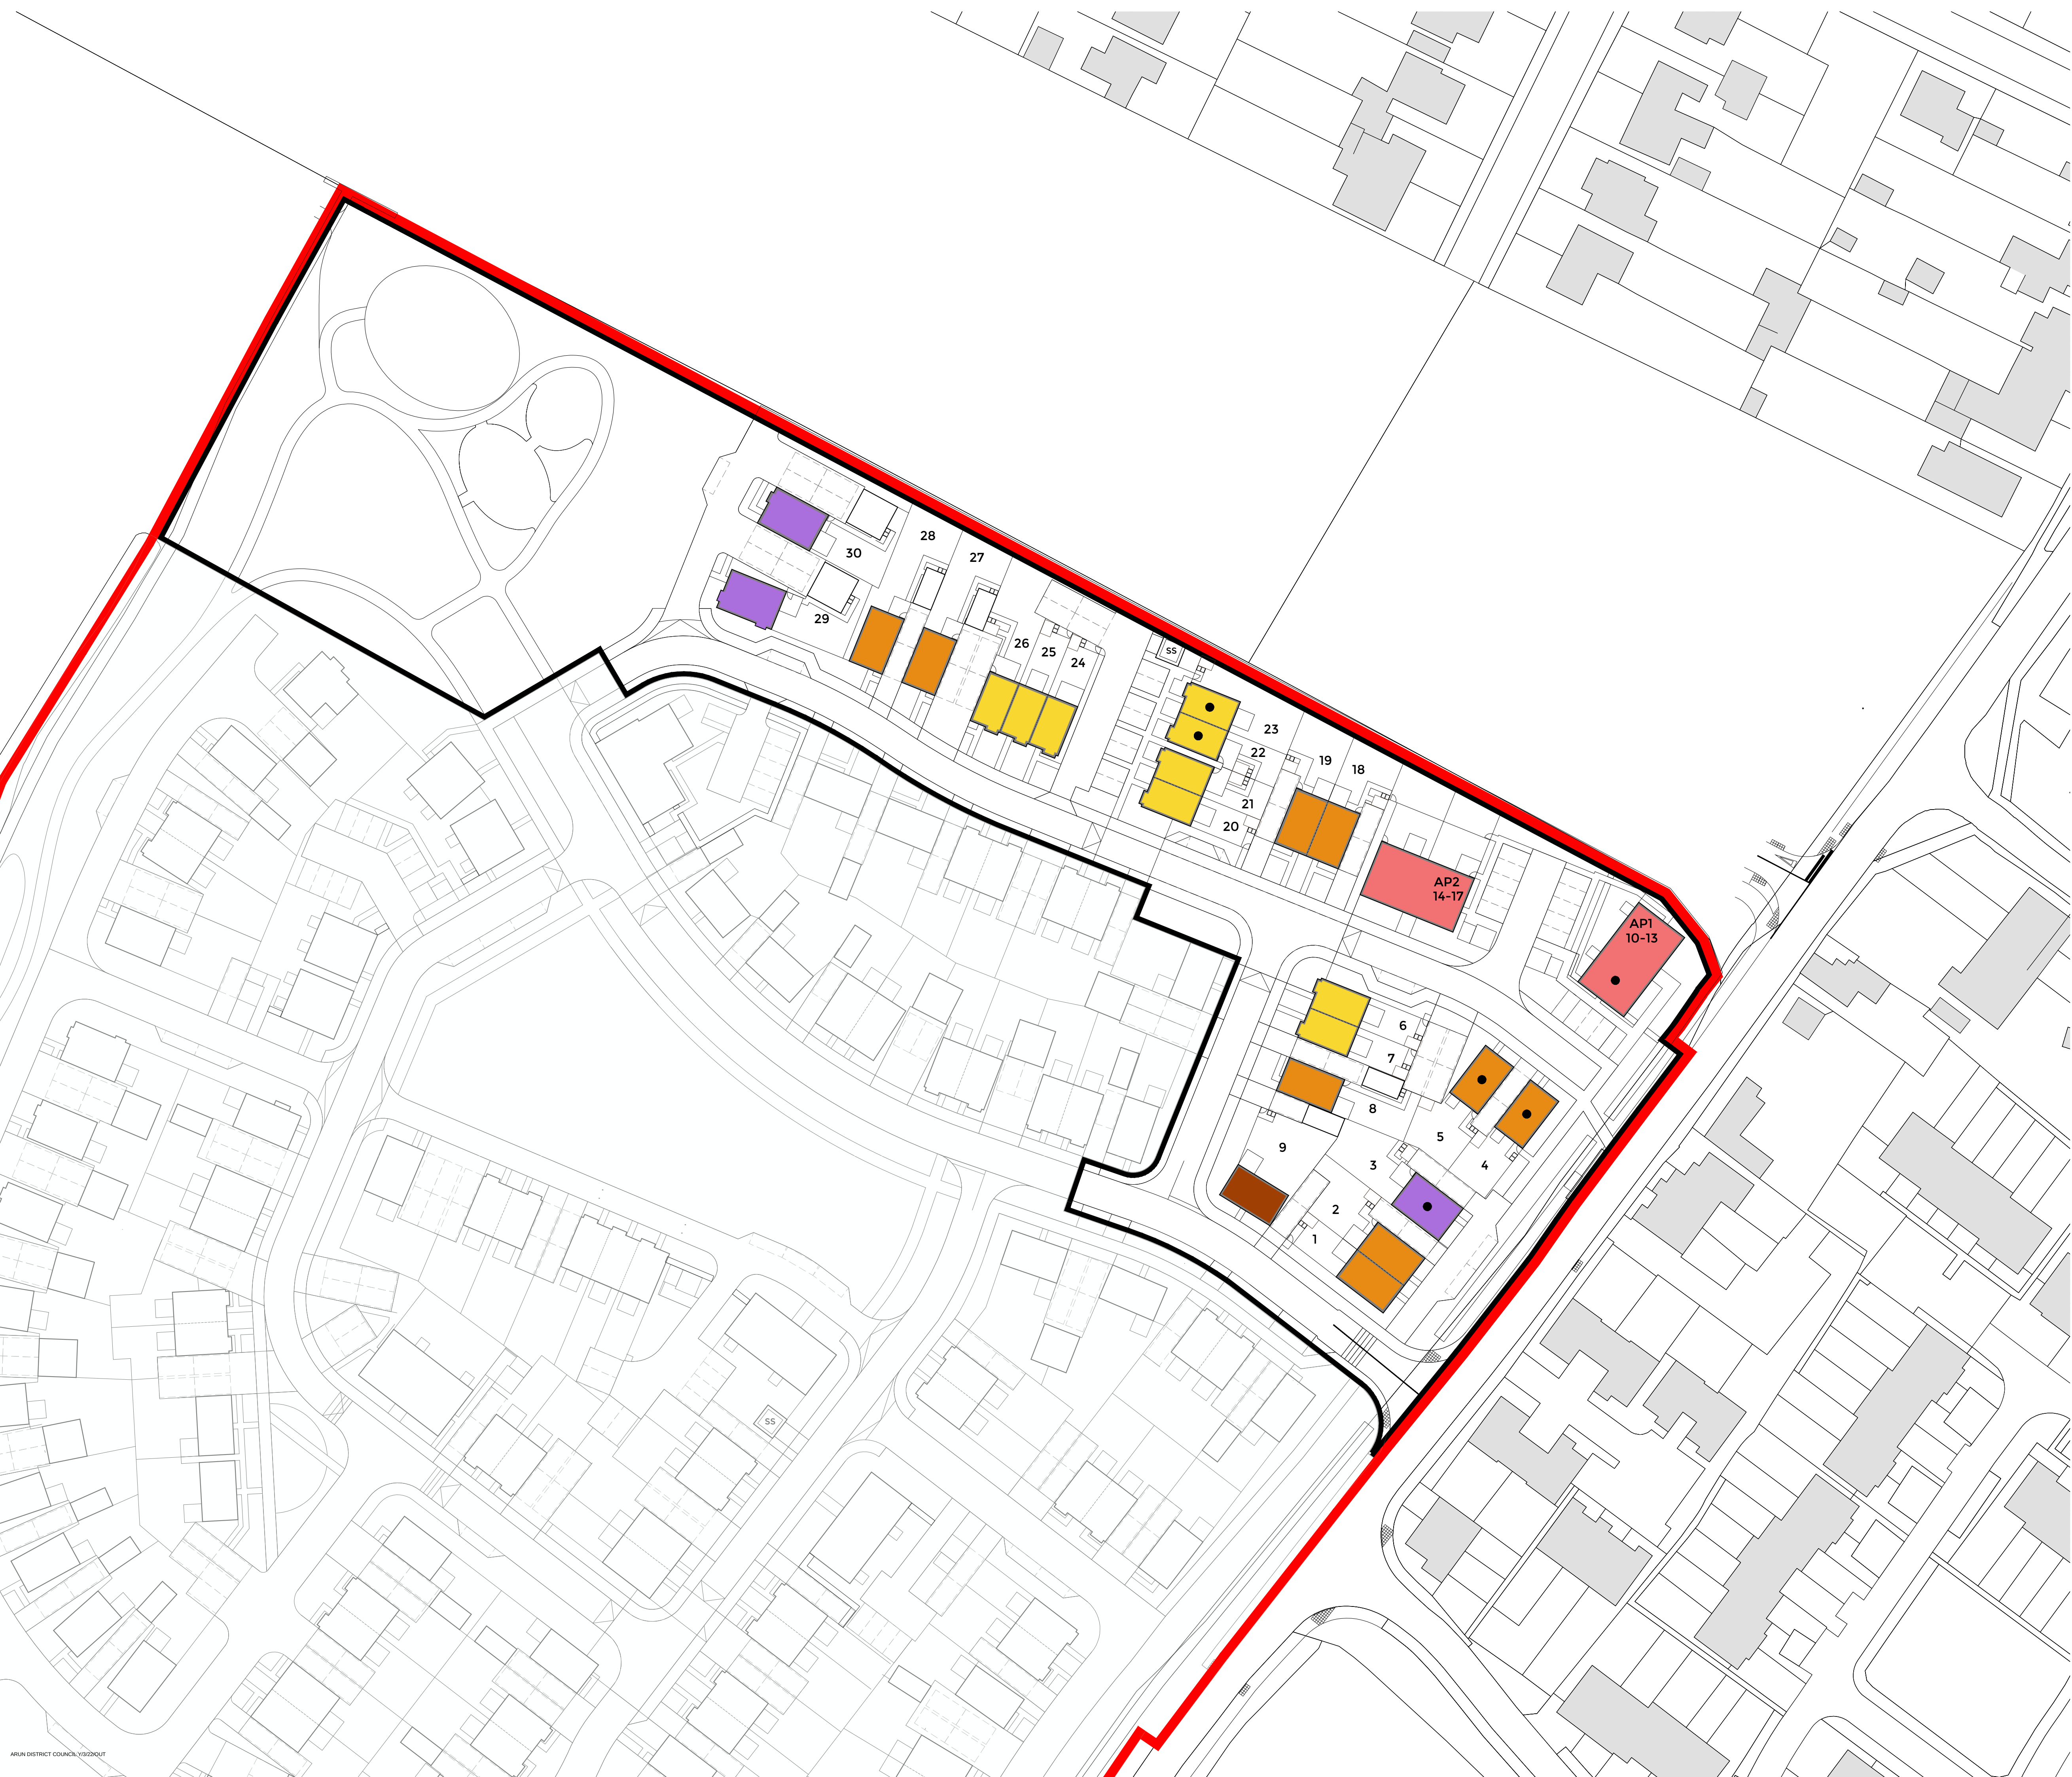

Legend	
	Hybrid Application Boundary
	Detailed Area Boundary

Accommodation Schedule							
Detailed Area : 30 Dwellings							
Open Market							
	REF	TYPE	BEDS	NO.	SQM/ SQFT	TOTAL SQM/SQFT	
	APT	APT	1B	2	50	538	100 1076
	APT	APT	2B	2	70	753	140 1506
	C	SEMI	2B4P	4	79	850	316 3400
	C	TER	2B4P	3	79	850	237 2550
	DS	SEMI	3B5P	4	96	1033	384 4132
	DN	DET	3B5P	3	96	1033	288 3099
	DW	DET	3B5P	1	96	1033	96 1033
	EN	DET	4B6P	2	114	1227	228 2454
				Total	21		1789 19250
Affordable							
	APT	APT	1B	3	50	538	150 1614
	APT	APT	2B	1	70	753	70 753
	C	SEMI	2B4P	2	79	850	158 1700
	DN	DET	3B5P	2	96	1033	192 2066
	EN	DET	4B6P	1	114	1227	114 1227
				Total	9		684 7360
				Total	30		2473 26610

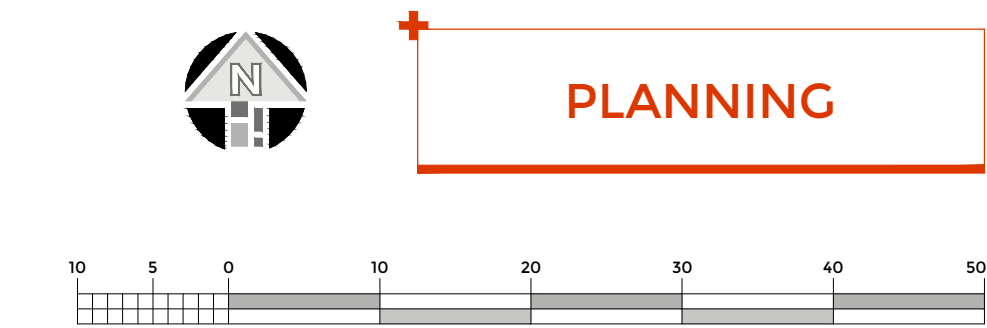



BOYLE+SUMMERS
ARCHITECTURE AND MASTERPLANNING

Canute Chambers
Canute Road
Southampton
Hampshire
SO14 3AB

Client

Landlink Estates

Project

Land West of Bilsham Road, Yapton

Title

Accommodation Schedule - Detail Area

BS102

LFY - BSL - ZZ - XX - DR - A

1502 - PL

Project	Originator	Volume	Level	Type	Role	Series	Number	Suitability	Revision
21015	DEC 2021	1:500	IC	SR					

B+S Ref.

Date

Scale @ A1

Drawn

Checked

Tel: 023 8063 1432

www.boyleandsummers.co.uk

Other than for the purposes of planning, do not scale these drawings. Use written dimensions only. All dimensions to be checked on site prior to commencement of work.

This drawing is © Boyle+Summers Ltd and may not be reproduced, copied or altered in any way without written authority.