


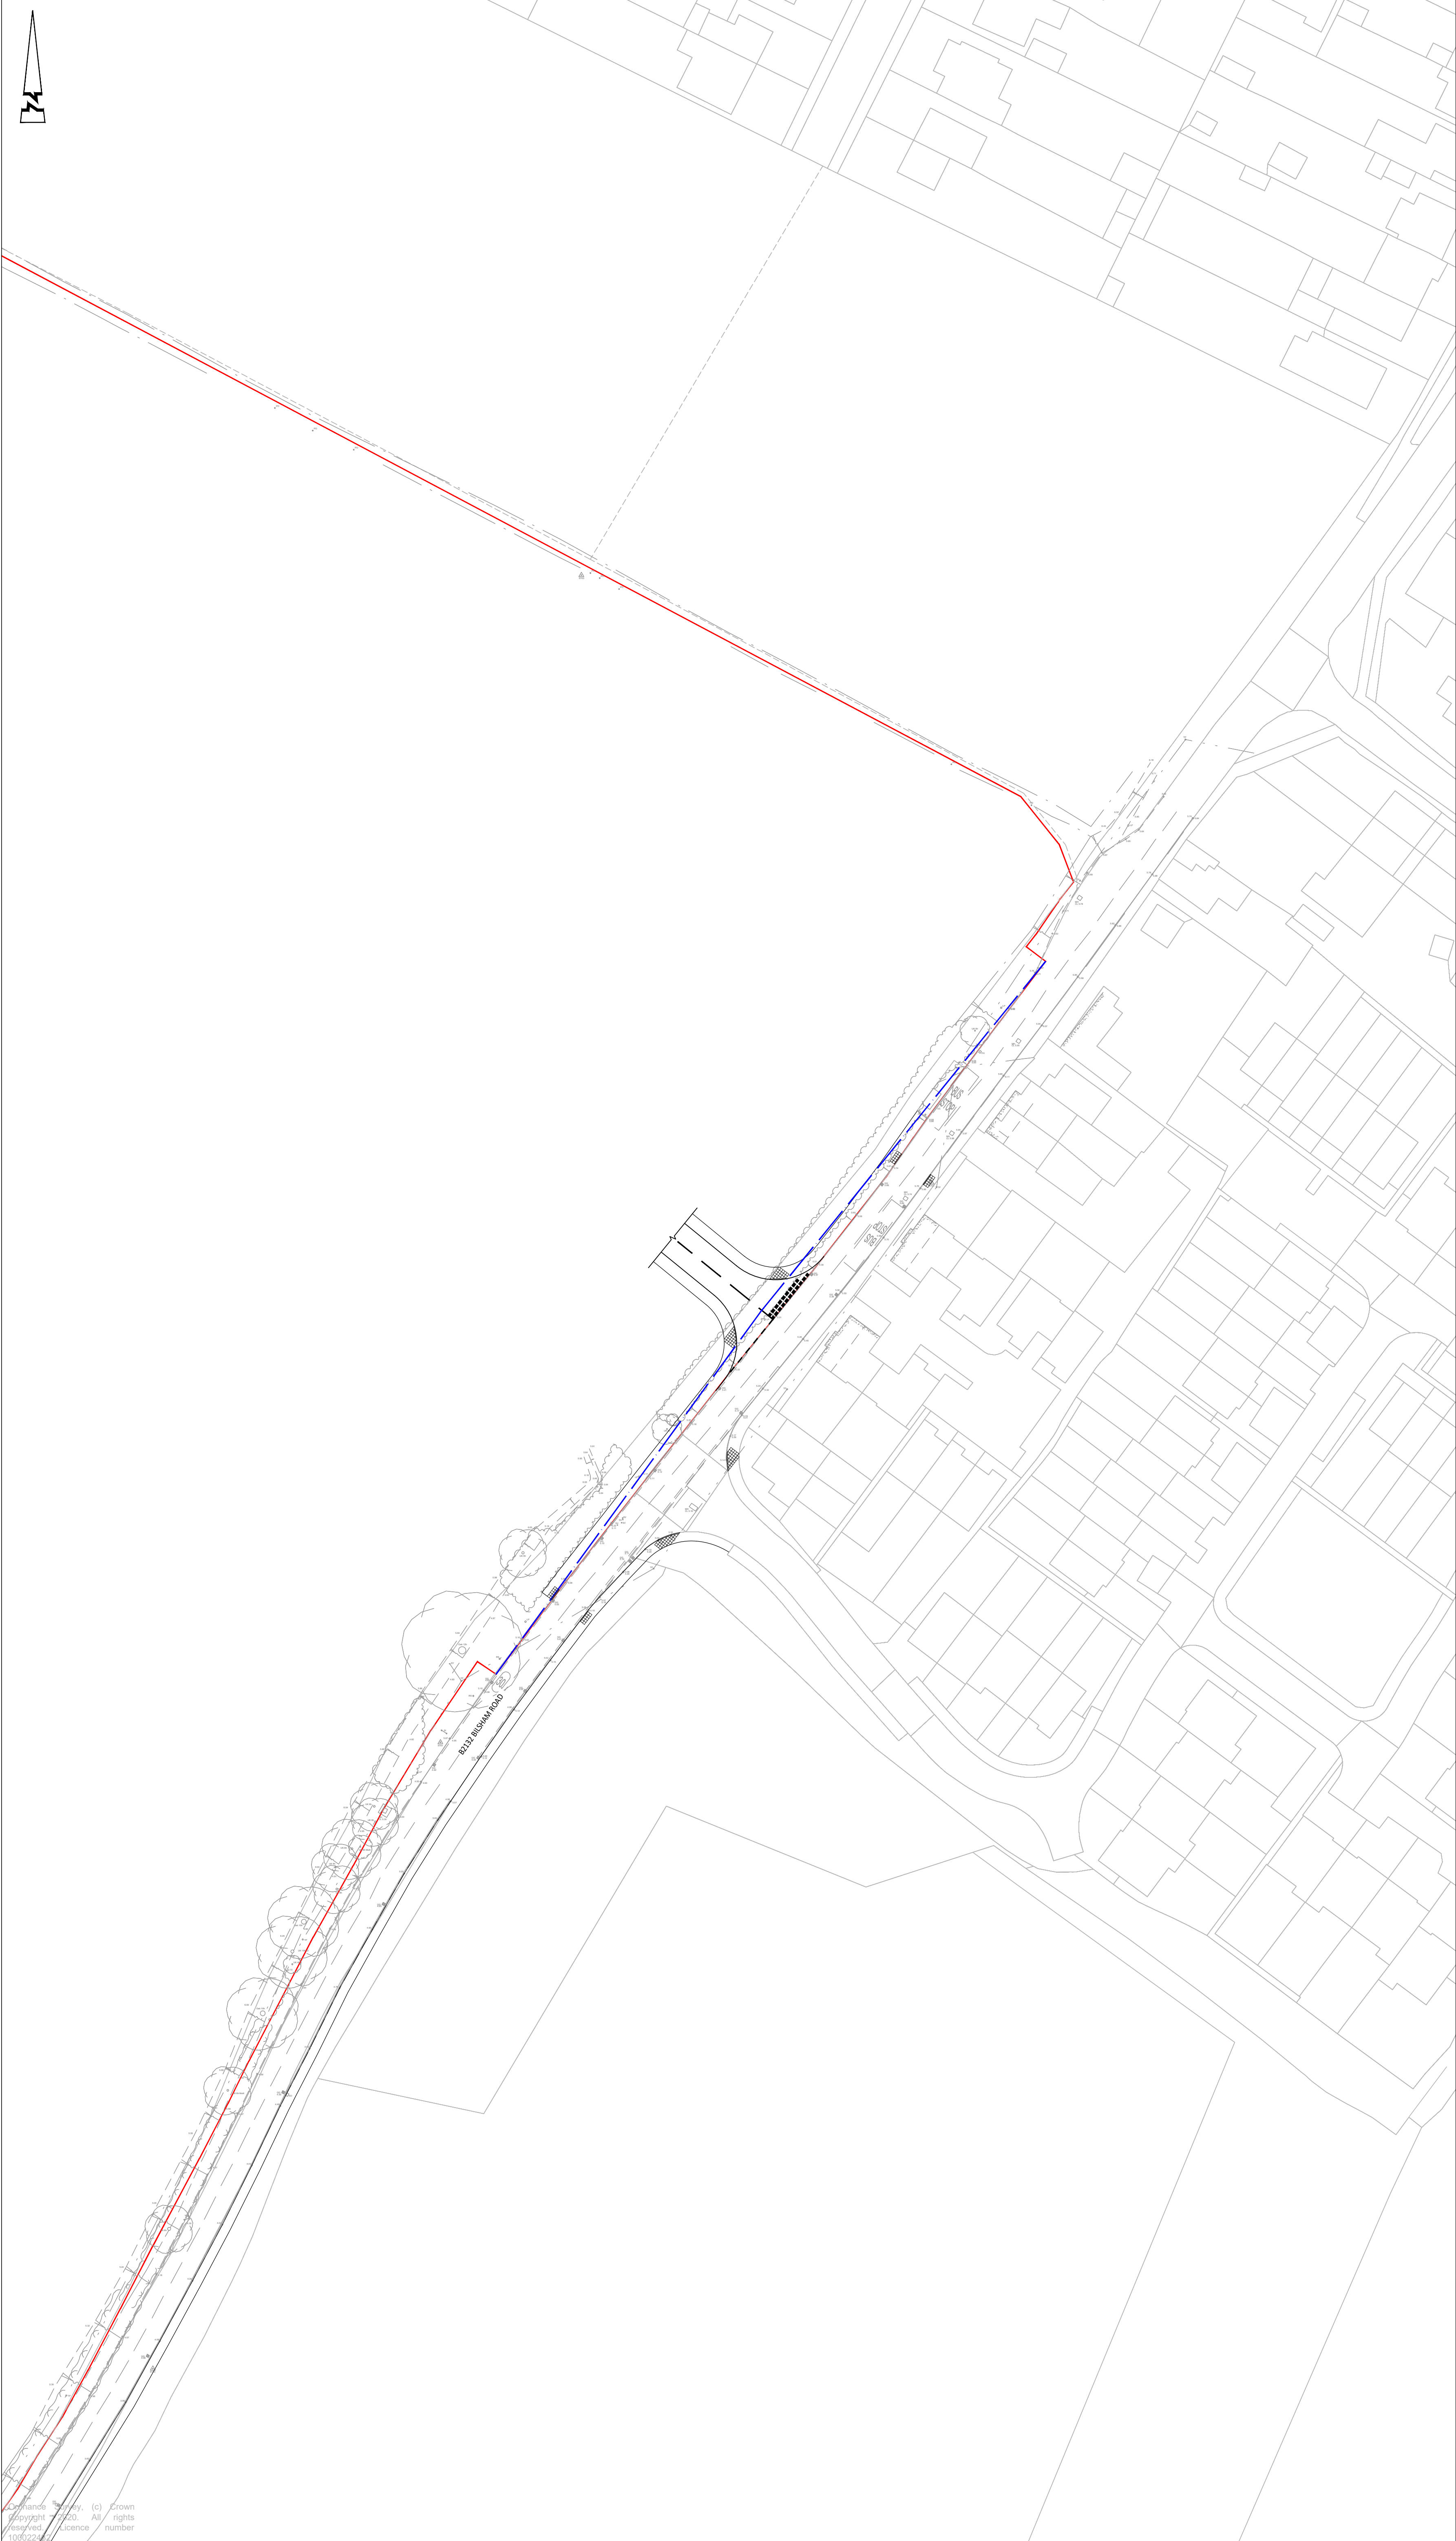

© ABLEY LETCHFORD PARTNERSHIP LTD.
This drawing should not be reproduced without consent.

KEY

APPLICATION BOUNDARY

2.4m X 73m VISIBILITY PLAYS BASED UPON MEASURED 85th % SPEEDS

Commande 30/05/2020. (c) Crown
Copyright 2020. All rights
reserved. Licence number
10652246

P1	05/22	FIRST ISSUE		TDM	NB
Rev	Date	Description	Drawn	Checked	

AL

ABLEY LETCHFORD
PARTNERSHIP

Consulting Engineers

3 Tealgate, Charnham Park
Hungerford, Berkshire RG17 0YT
www.alpce.co.uk Tel: 01488 684390

Client

LANDLINK
ESTATES

Project

LAND WEST OF B2132
BILSHAM ROAD, YAPTON

Title

PROPOSED SITE ACCESS
ARRANGEMENTS
VISIBILITY ASSESSMENT

Status

PLANNING

Scale

1:500 @ A1

Date

MAY 2022

Drawn

TDM

Checked

NB

Drawing No

A361-003

Revision

P1