



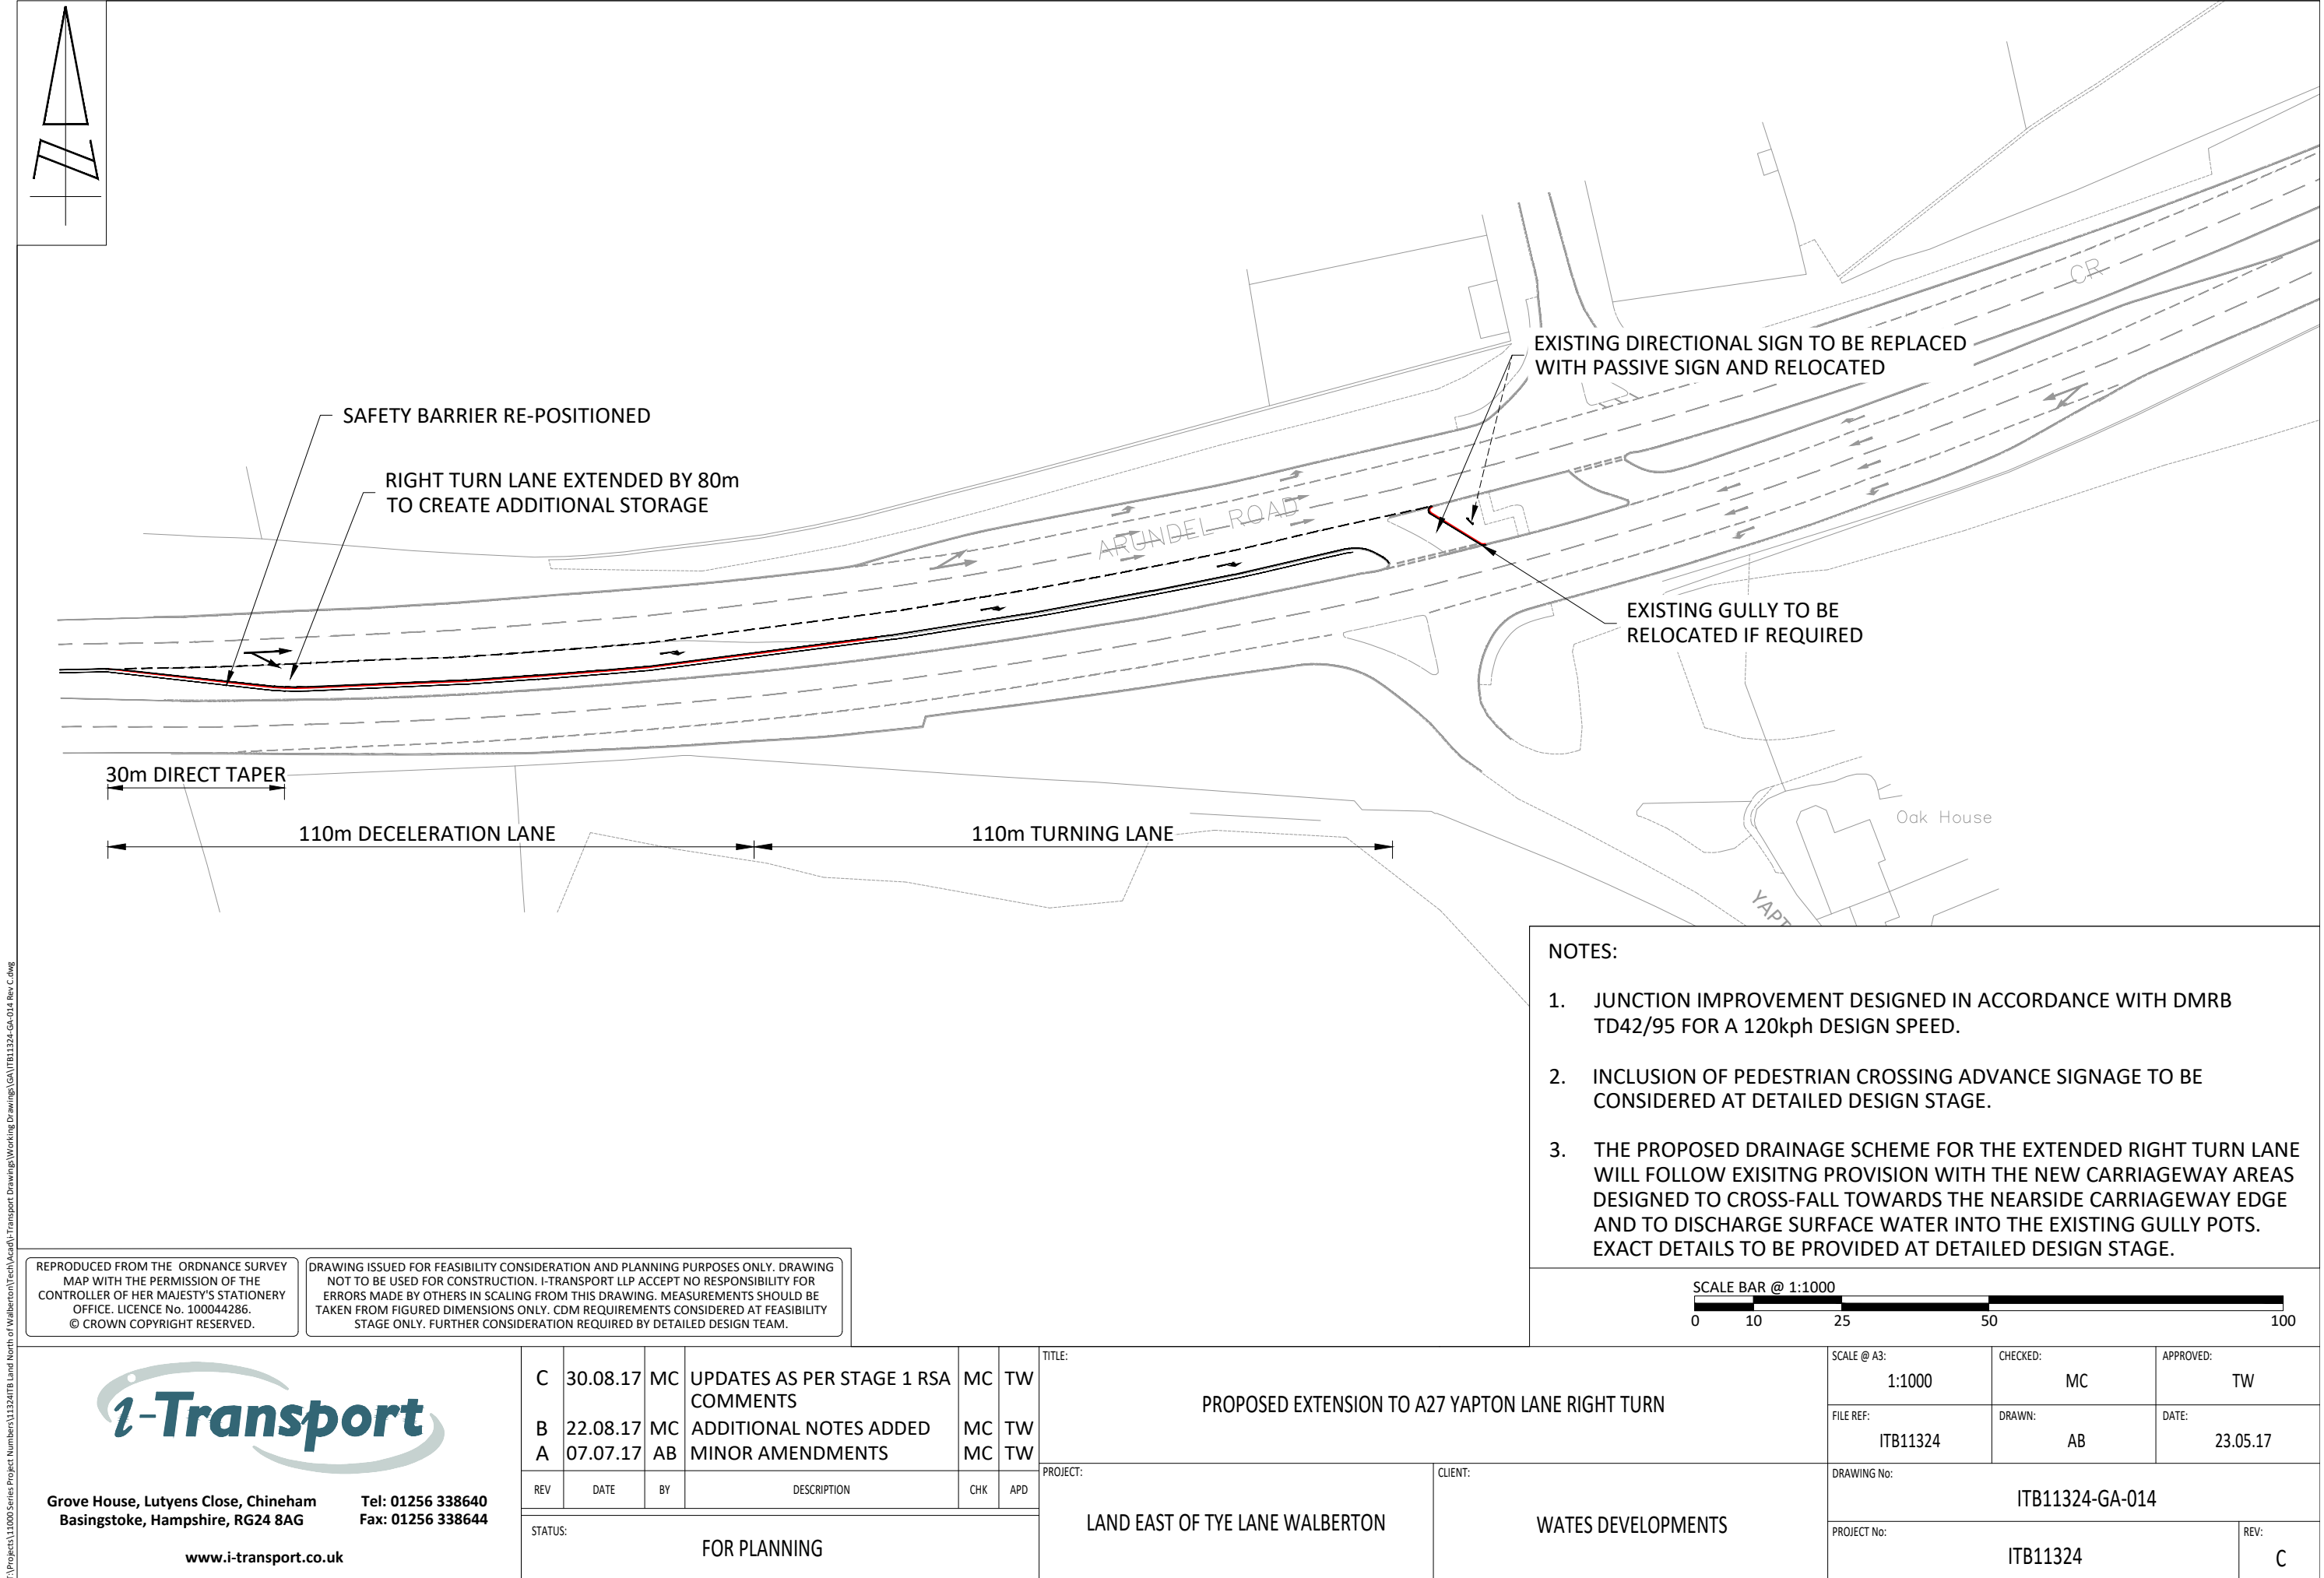

REPRODUCED FROM THE ORDNANCE SURVEY MAP WITH THE PERMISSION OF THE CONTROLLER OF HER MAJESTY'S STATIONERY OFFICE. LICENCE No. 100044286. © CROWN COPYRIGHT RESERVED.

DRAWING ISSUED FOR FEASIBILITY CONSIDERATION AND PLANNING PURPOSES ONLY. DRAWING NOT TO BE USED FOR CONSTRUCTION. I-TRANSPORT LLP ACCEPT NO RESPONSIBILITY FOR ERRORS MADE BY OTHERS IN SCALING FROM THIS DRAWING. MEASUREMENTS SHOULD BE TAKEN FROM FIGURED DIMENSIONS ONLY. CDM REQUIREMENTS CONSIDERED AT FEASIBILITY STAGE ONLY. FURTHER CONSIDERATION REQUIRED BY DETAILED DESIGN TEAM.

- NOTES:
- JUNCTION IMPROVEMENT DESIGNED IN ACCORDANCE WITH DMRB TD42/95 FOR A 120kph DESIGN SPEED.
 - INCLUSION OF PEDESTRIAN CROSSING ADVANCE SIGNAGE TO BE CONSIDERED AT DETAILED DESIGN STAGE.
 - THE PROPOSED DRAINAGE SCHEME FOR THE EXTENDED RIGHT TURN LANE WILL FOLLOW EXISITNG PROVISION WITH THE NEW CARRIAGEWAY AREAS DESIGNED TO CROSS-FALL TOWARDS THE NEAR SIDE CARRIAGEWAY EDGE AND TO DISCHARGE SURFACE WATER INTO THE EXISTING GULLY POTS. EXACT DETAILS TO BE PROVIDED AT DETAILED DESIGN STAGE.

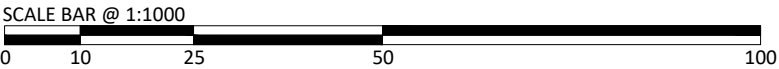

Grove House, Lutyens Close, Chineham
Basingstoke, Hampshire, RG24 8AG
www.i-transport.co.uk

Tel: 01256 338640
Fax: 01256 338644

C	30.08.17	MC	UPDATES AS PER STAGE 1 RSA COMMENTS	MC	TW
B	22.08.17	MC	ADDITIONAL NOTES ADDED	MC	TW
A	07.07.17	AB	MINOR AMENDMENTS	MC	TW
REV	DATE	BY	DESCRIPTION	CHK	APD
STATUS:			FOR PLANNING		

TITLE:		SCALE @ A3:		CHECKED:	APPROVED:
PROPOSED EXTENSION TO A27 YAPTON LANE RIGHT TURN		1:1000		MC	TW
PROJECT:		FILE REF:	DRAWN:	DATE:	
LAND EAST OF TYE LANE WALBERTON		ITB11324	AB	23.05.17	
CLIENT:		DRAWING No:	ITB11324-GA-014		
WATES DEVELOPMENTS		PROJECT No:	ITB11324		REV: C