


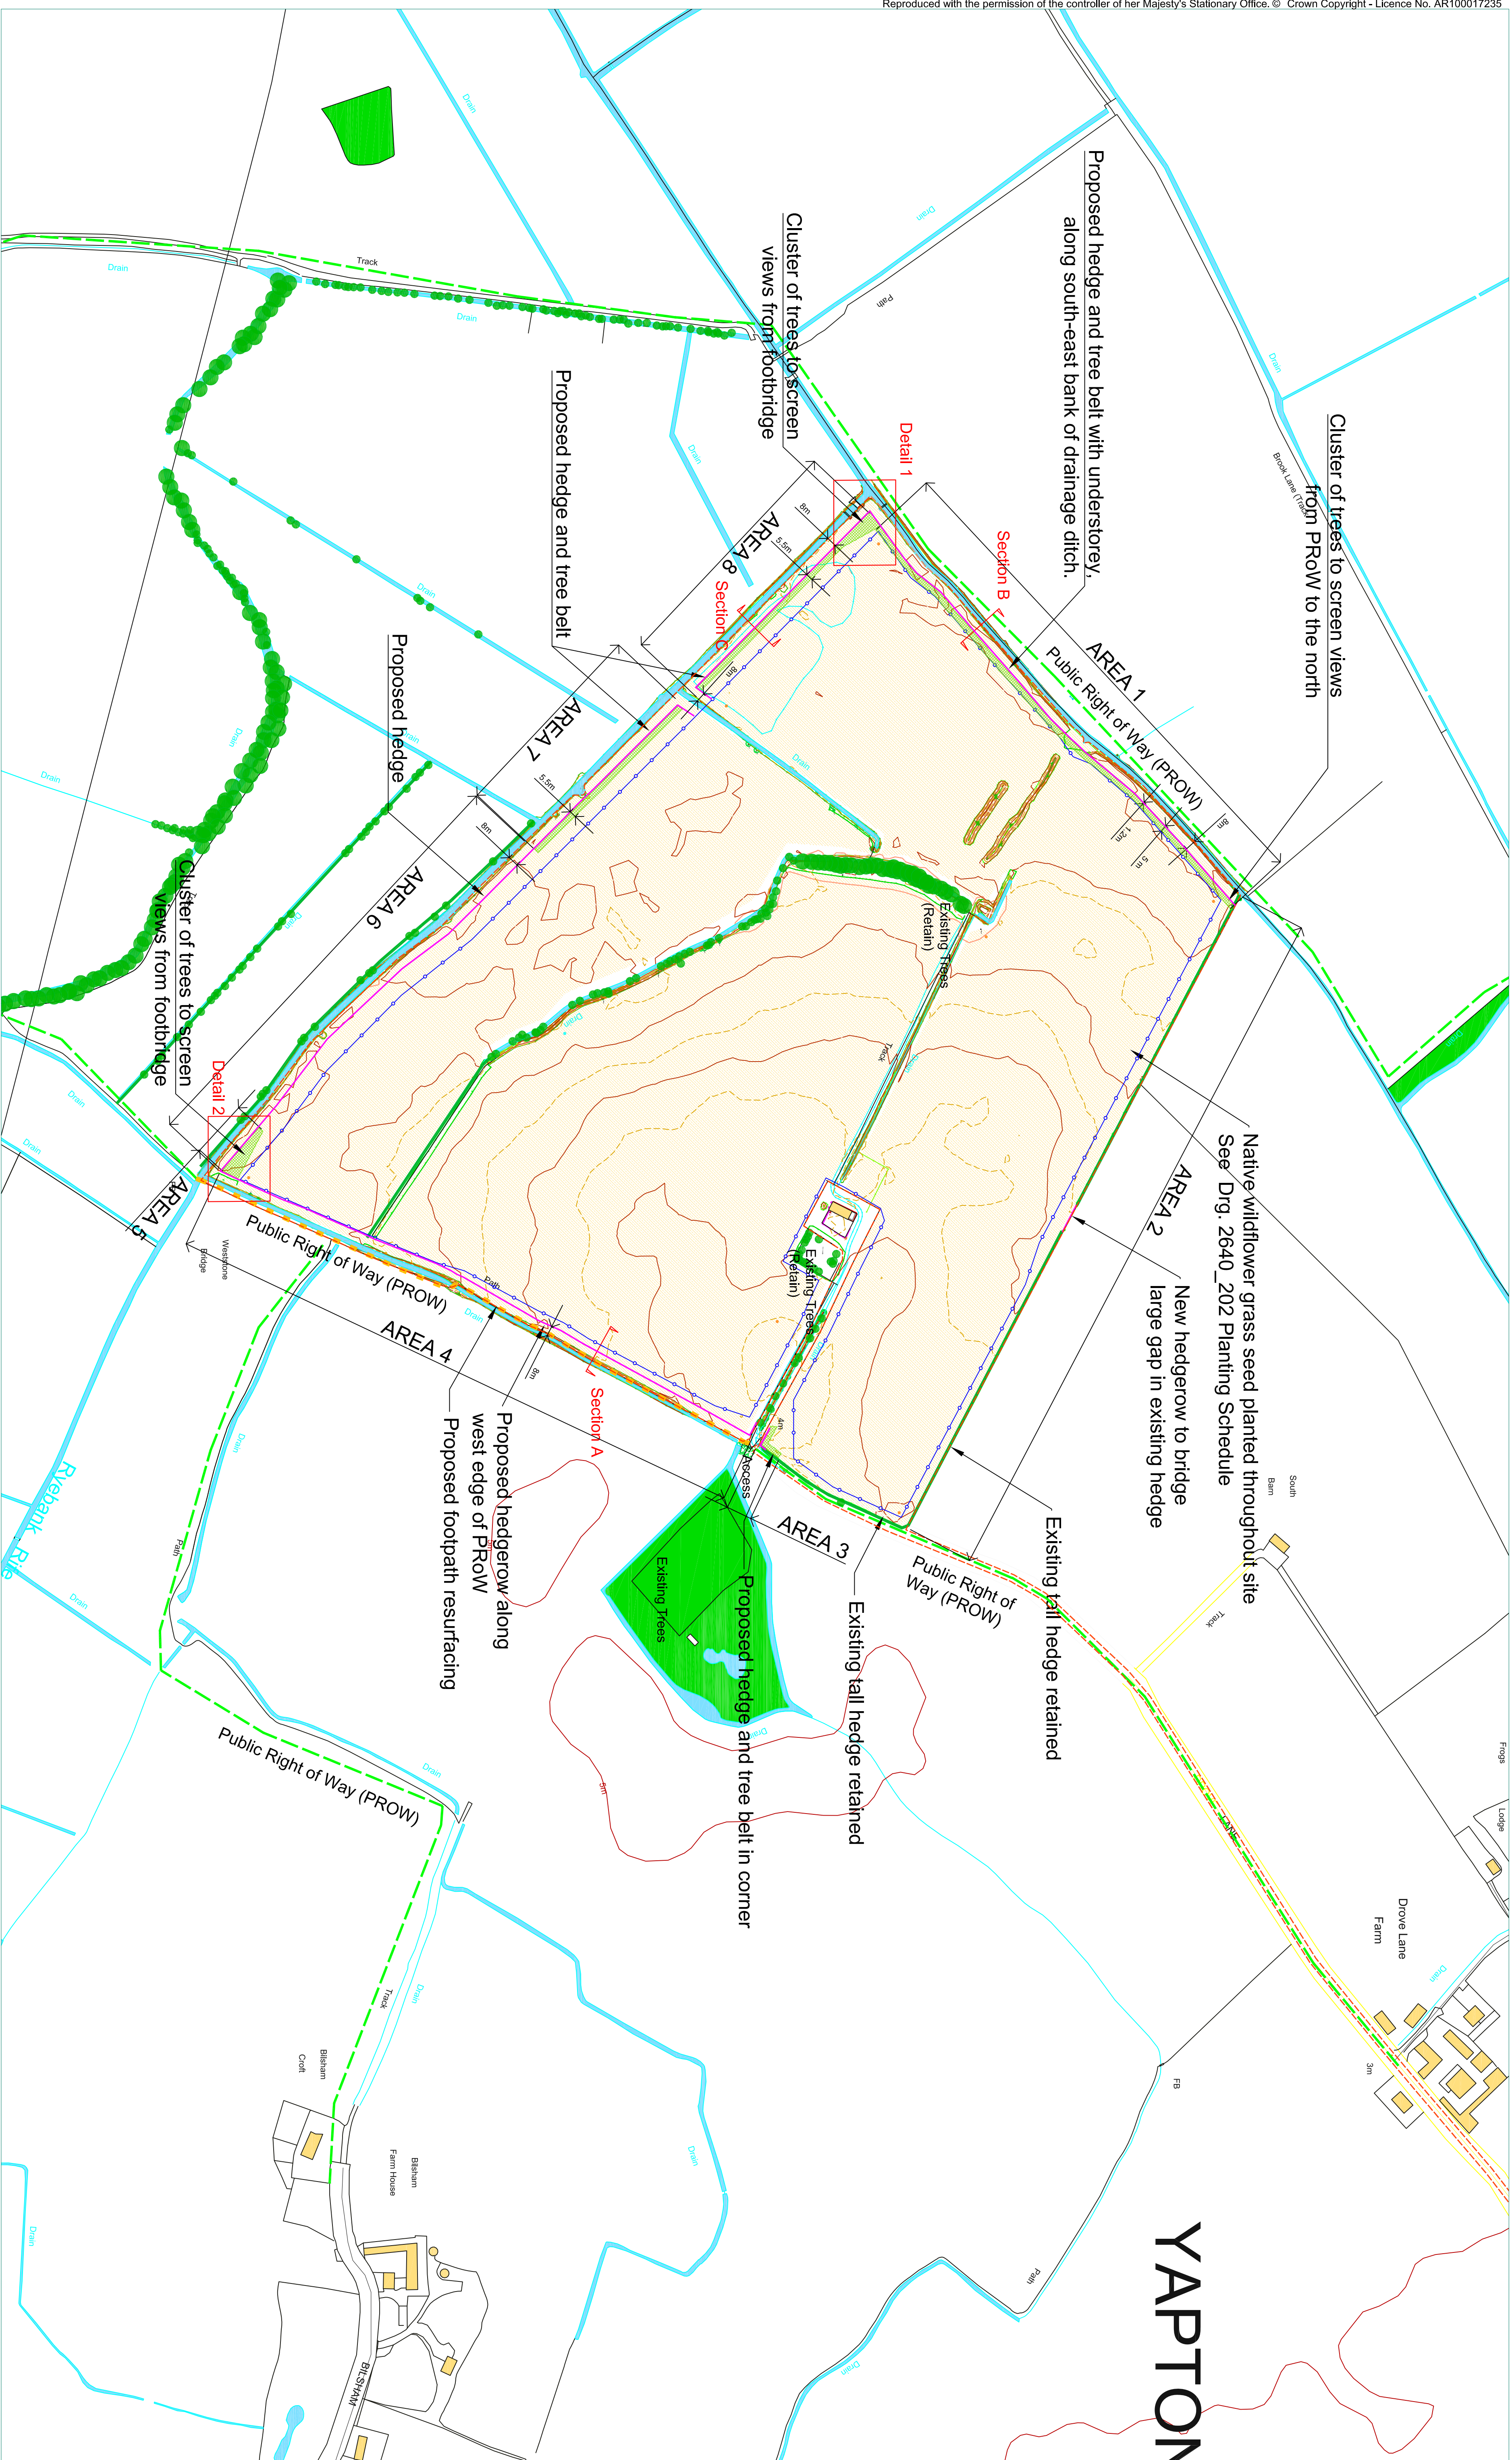

	Existing planting		Proposed footpath
	Existing water courses		resurfacing
	Site area		Proposed CCTV camera (indicative position)
	Proposed fence		Proposed tree belt planting
			Proposed wildflower seed
			Proposed tree belt planting
			Proposed hedge
			Proposed footpath
			Proposed CCTV camera (indicative position)

NOTE:
 'AREAS' relate to planting areas listed in the schedule.
 For setting out and planting density, see Drg.2640_201.
 For sections see Drg. 2640_201.
 For detail areas see Drg. 2460_203

REV	DATE	COMMENTS
A	21.02.14	Preliminary text removed, wildflower seed added to key Date: 18.02.14 Scale: 1:2500@A1 Drawing: MR Client: CMCD Author: NR

Status:	FOR PLANNING
Project:	Bilsham
Drawing Title:	Soft Landscape Masterplan
Drawing No.:	2460 200 REVA



THE
Landmark
PRACTICE