


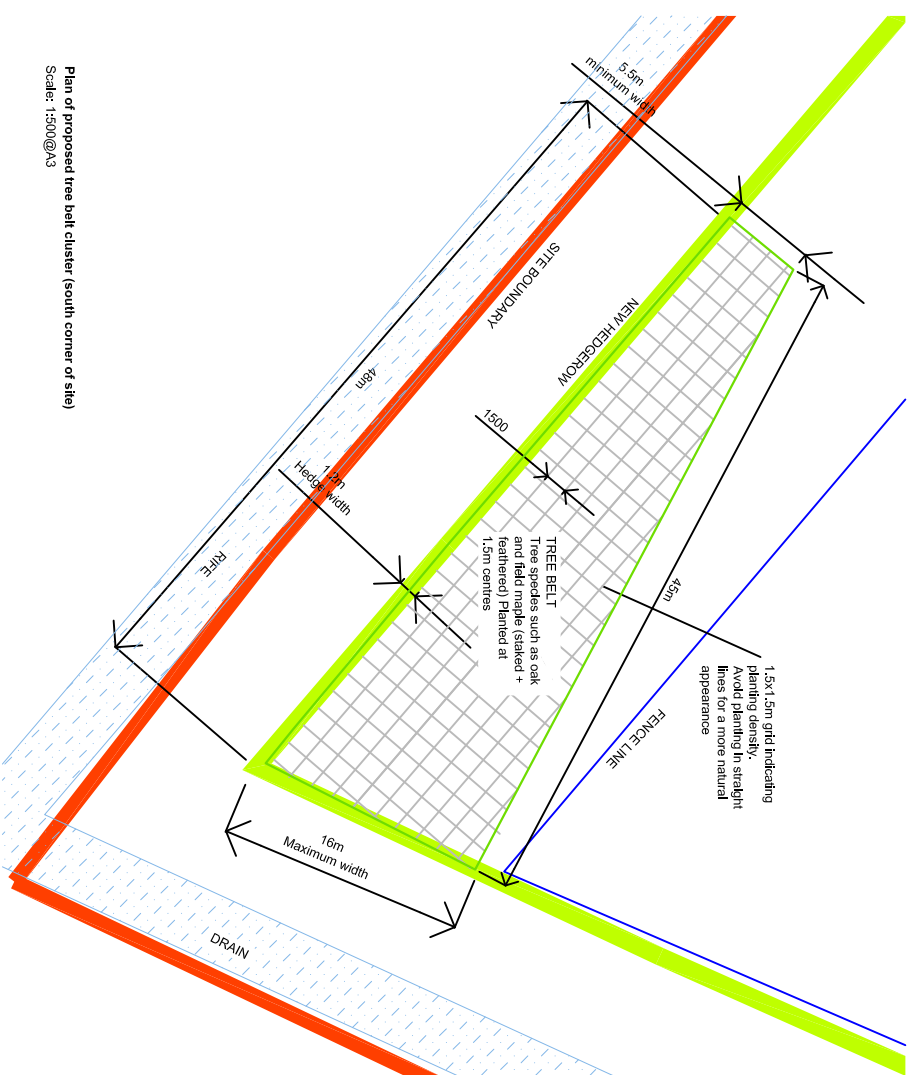

Plan of proposed tree belt cluster (south corner of site)
Scale: 1:500@A3

NOTE:
All trees to be protected with 60cm spiral rabbit guard, supported with a 0.7m x 32mm square pointed stake, attached using 1no. buckle tie and 1no. spacer.

Date:	19.02.14	Status:	For Planning
Scale:	1:500@A3	Project:	Bilsham
Drawing:	MR	Drawing Title:	Planting Details sheet 2 of 2
Client:	CMCD	Drawing No:	2640_203_RevA
Author:	NR		