


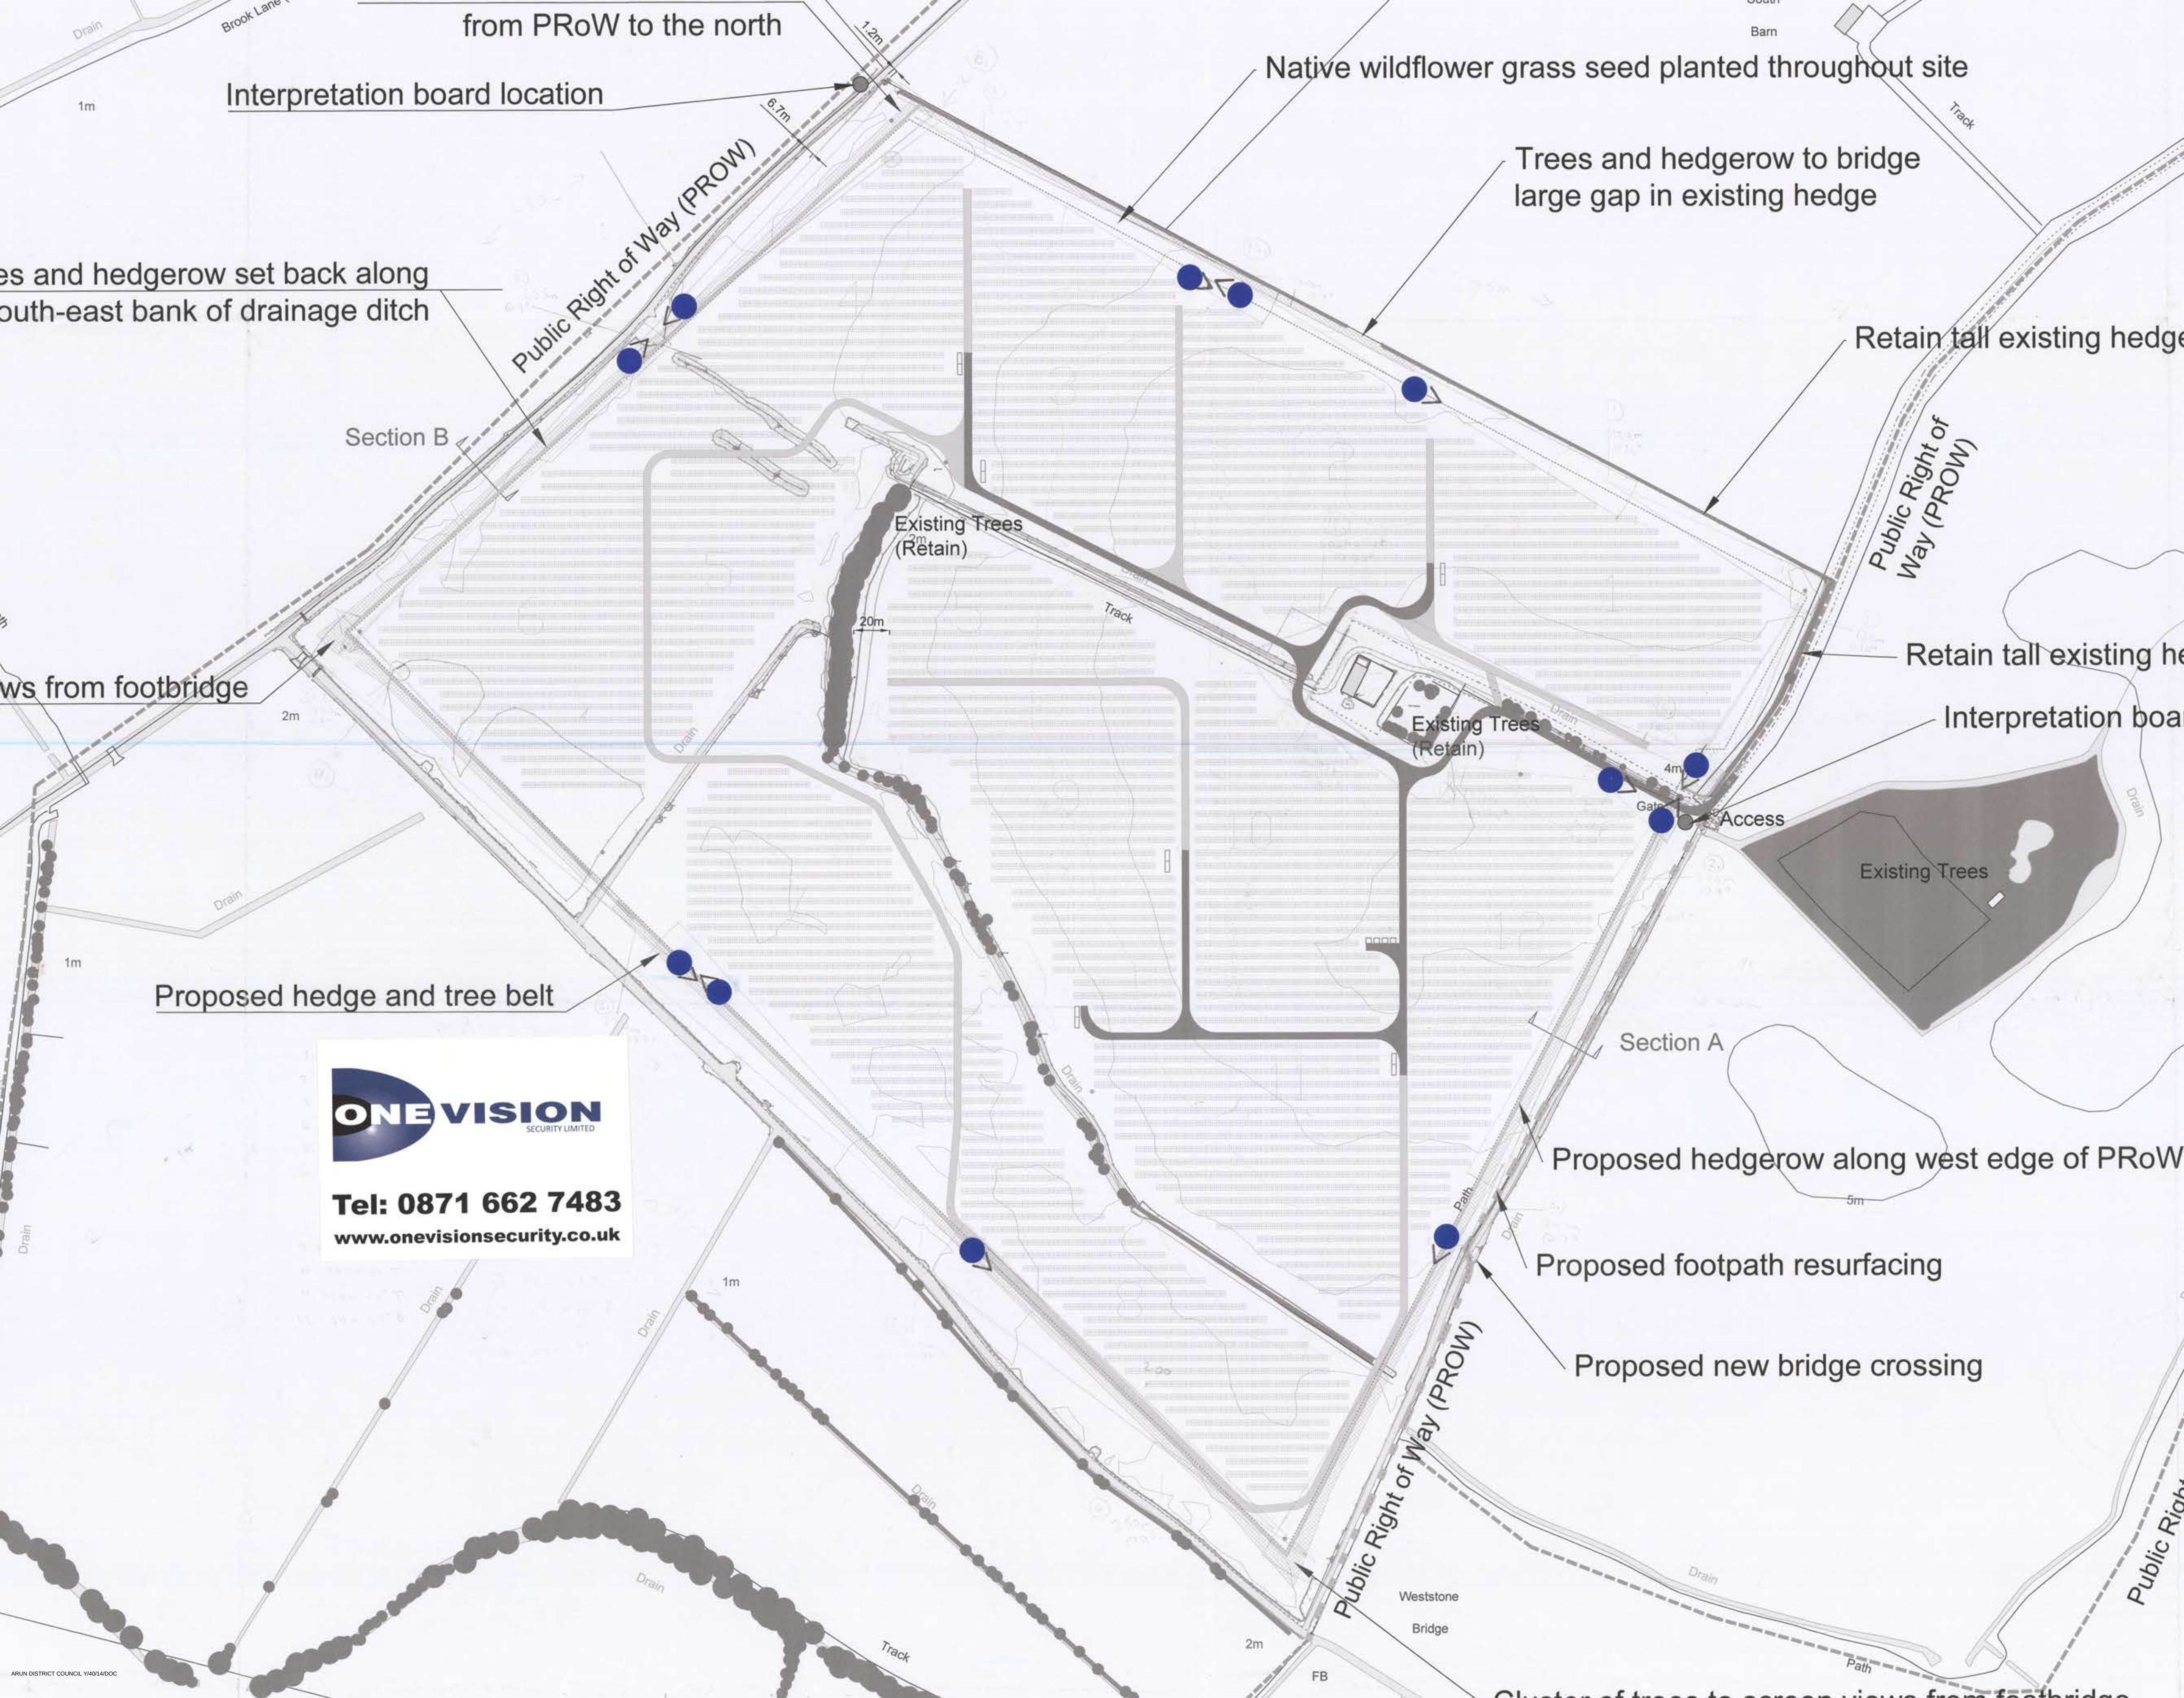

Interpretation board location

from PROW to the north

Native wildflower grass seed planted throughout site

Trees and hedgerow to bridge large gap in existing hedge

Retain tall existing hedge

Public Right of Way (PROW)

Retain tall existing hedge

Interpretation board

Existing Trees

Access

Section A

Proposed hedgerow along west edge of PROW

Proposed footpath resurfacing

Proposed new bridge crossing

Public Right of Way (PROW)

Weststone Bridge

FB



Tel: 0871 662 7483
www.onevisionsecurity.co.uk