

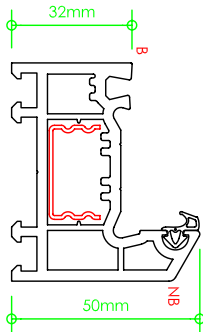


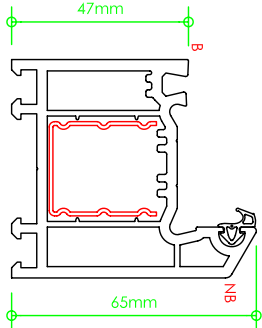

matrix 58 profile chart

inf

note:
'B' and 'NB' denote beaded and non beaded faces for the ordering of foiled profiles.

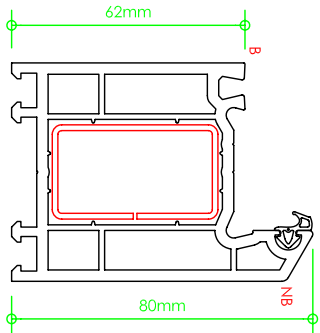


60mm outer frame
box reinforcement -101125
L reinforcement -113226
-113254


65mm piped outer frame
U reinforcement -101140
box reinforcement -113285
L reinforcement -113314
-113315

50mm piped outer frame
U reinforcement -101139
box reinforcement -113284
-113313

outer frame



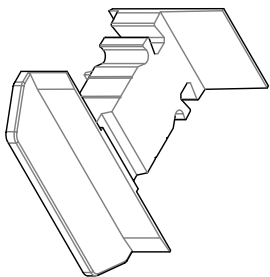


false mullion end cap -109572
[suits doors and casements]

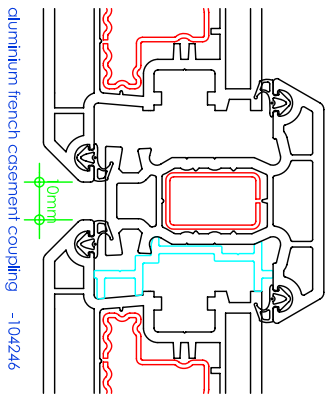

aluminium french casement coupling -104246

System:	Matrix 58
Section:	05
Page:	00:03
Date:	March 09
Revision:	00:01

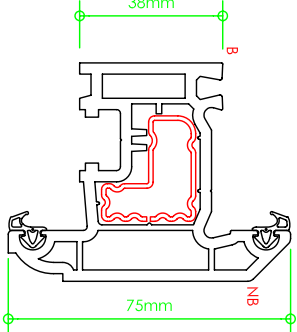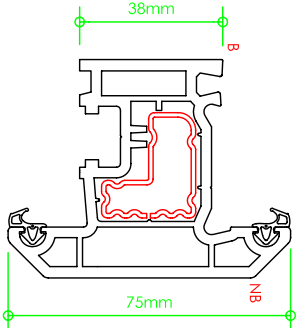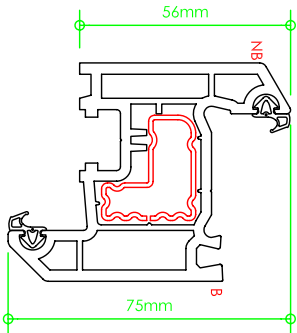


75mm ext beaded sash
reinforcement -103159
prep reinforcement -113221
-113220

75mm int beaded sash
reinforcement -103158
prep reinforcement -113221
-113220


75mm int beaded sculpt sash
reinforcement -103176
prep reinforcement -113221
-113220

window sash


door parts

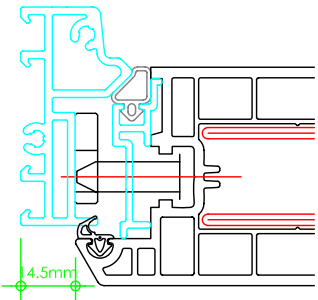




29mm aluminium low threshold
aluminium gasket corner
27mm low threshold keep plate
threshold gasket
-104186
-104159
-141126
-112112

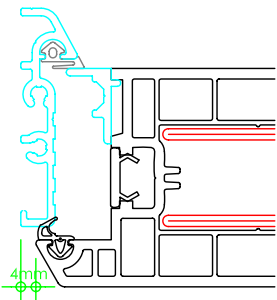

15mm aluminium low threshold
15mm aluminium sealing strip
threshold gasket
-104215
-104214
-112135

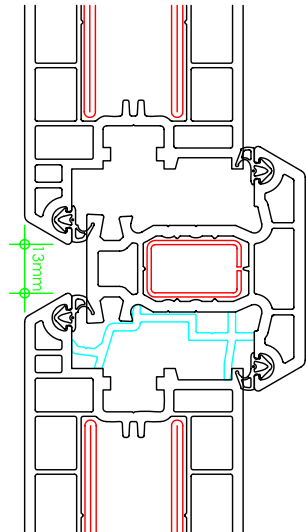

aluminium french door coupling -104249

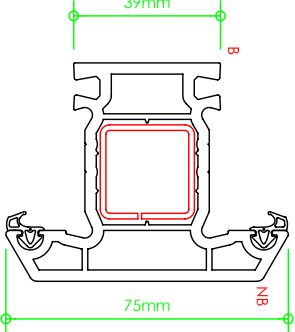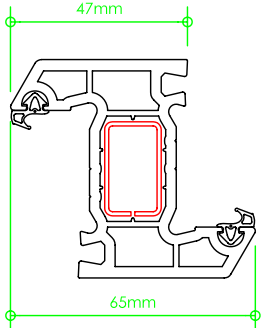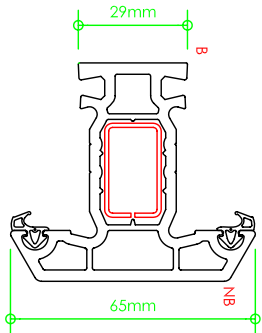


65mm mullion
reinforcement -102131
-113048


65mm comb-mullion
reinforcement -102132
-113048

75mm mullion
reinforcement -102144
-113040


door / tilt & turn

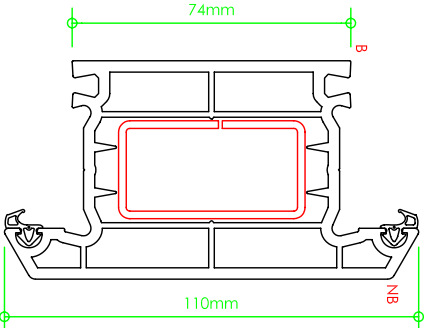


10mm Z door sash
2mm box reinforcement
-102141
-113222

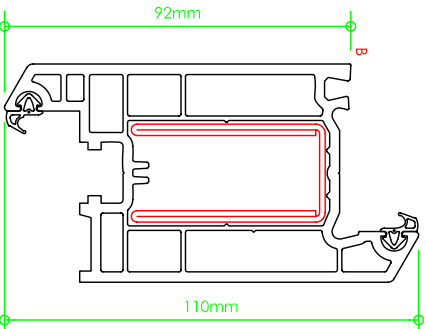


10mm Z door sash
piped reinforcement
2mm box reinforcement
u channel reinforcement
-105128
-113223
-113223
-113282

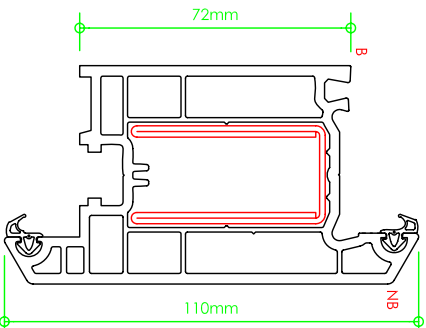


10mm T door sash
piped reinforcement
2mm box reinforcement
u channel reinforcement
-105129
-113223
-113223
-113282

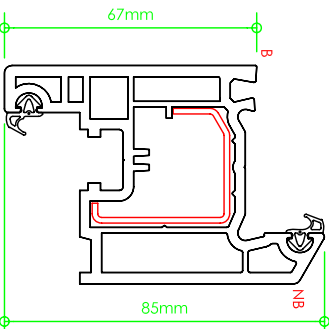


85mm III/Turn & door sash
reinforcement -103169
-113225

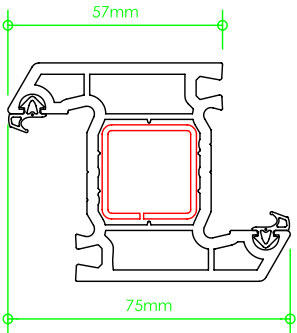

75mm comb-mullion
reinforcement -102145
-113040

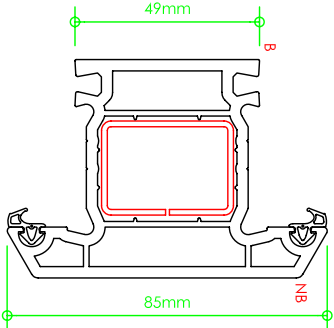

85mm mullion
reinforcement -102142
-113224

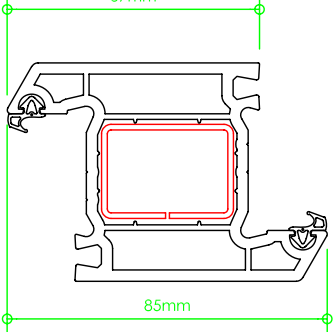


85mm comb-mullion
reinforcement -102147
-113224

mullion / transom


bead / gasket




10mm sloped bead for
28mm glazing -107163

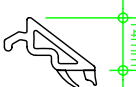


14mm sloped bead for
24mm glazing -107166

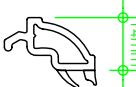

14mm sculptured bead for
24mm glazing -107162

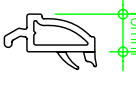

10mm sculptured bead for
28mm glazing -107169

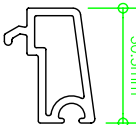

30.5mm sloped bead for
(single glazing) -107069



5mm glazing gasket -112131



3mm glazing gasket -112132



3 - 5mm glazing gasket -112133



2.5mm fold gasket -112135



3.5mm fold gasket -112072



7mm glazing gasket -112154



3.5mm weldable gasket -112279



4mm weldable gasket -112384
welded to doors & III/Turn