

DRAWINGS



Cycle Path Sign 959.1
Mandatory Flow Cycle Lane




End of Cycle Route Sign 965
in Traffic Signs Manual
Chapter 3

Relocation of Tactile Corduroy Paving


by Dropped Kerb

Visibility Splay 2.4m x 43m


Visibility Splay 2.4m x 43m

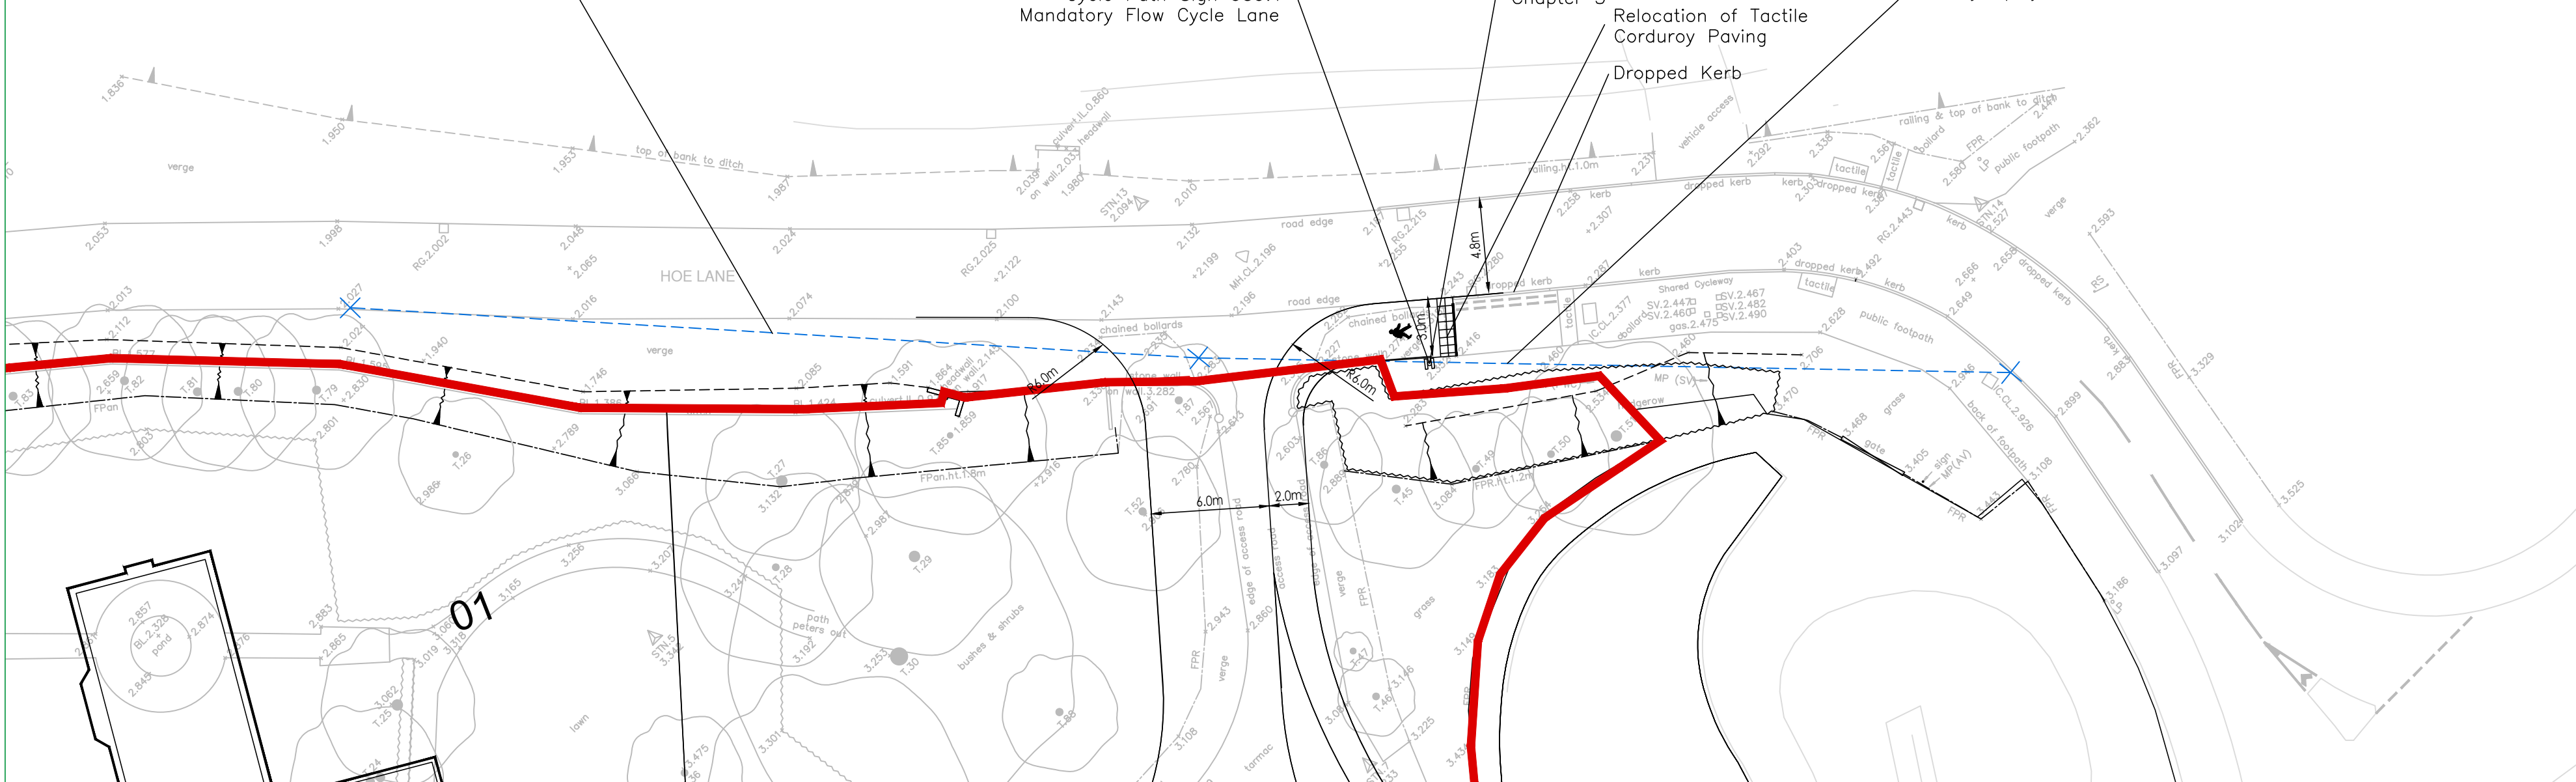




Refuse Vehicle Egress
Scale 1:250

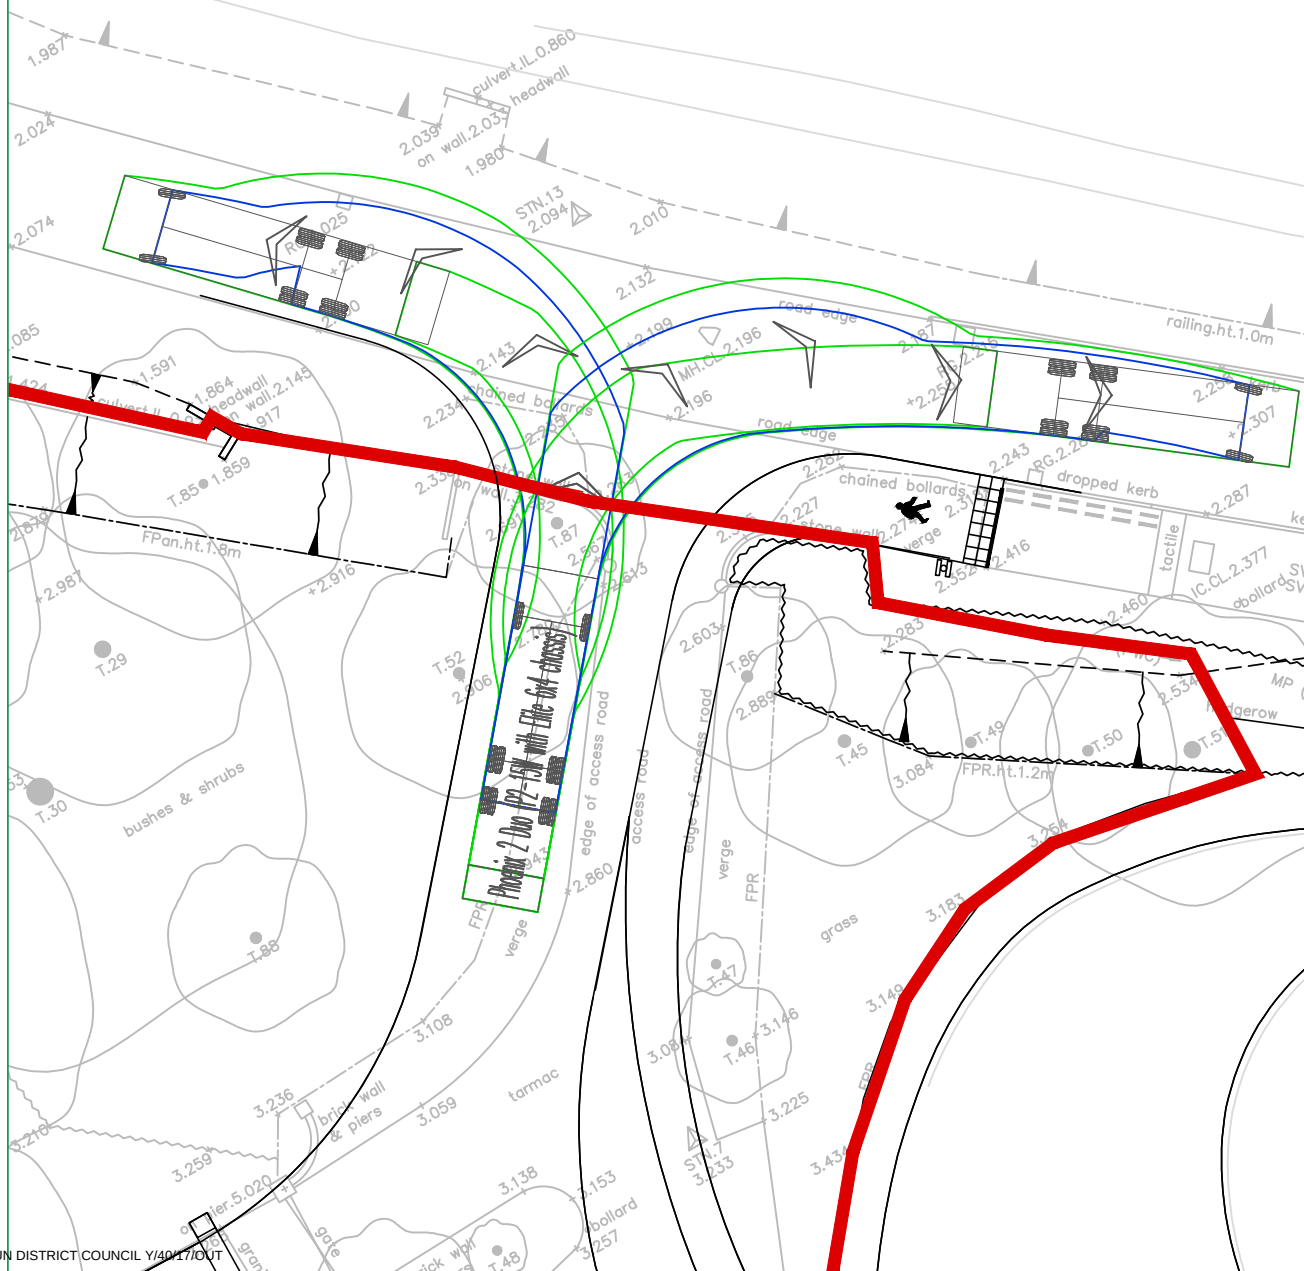

Refuse Vehicle Access
Scale 1:250

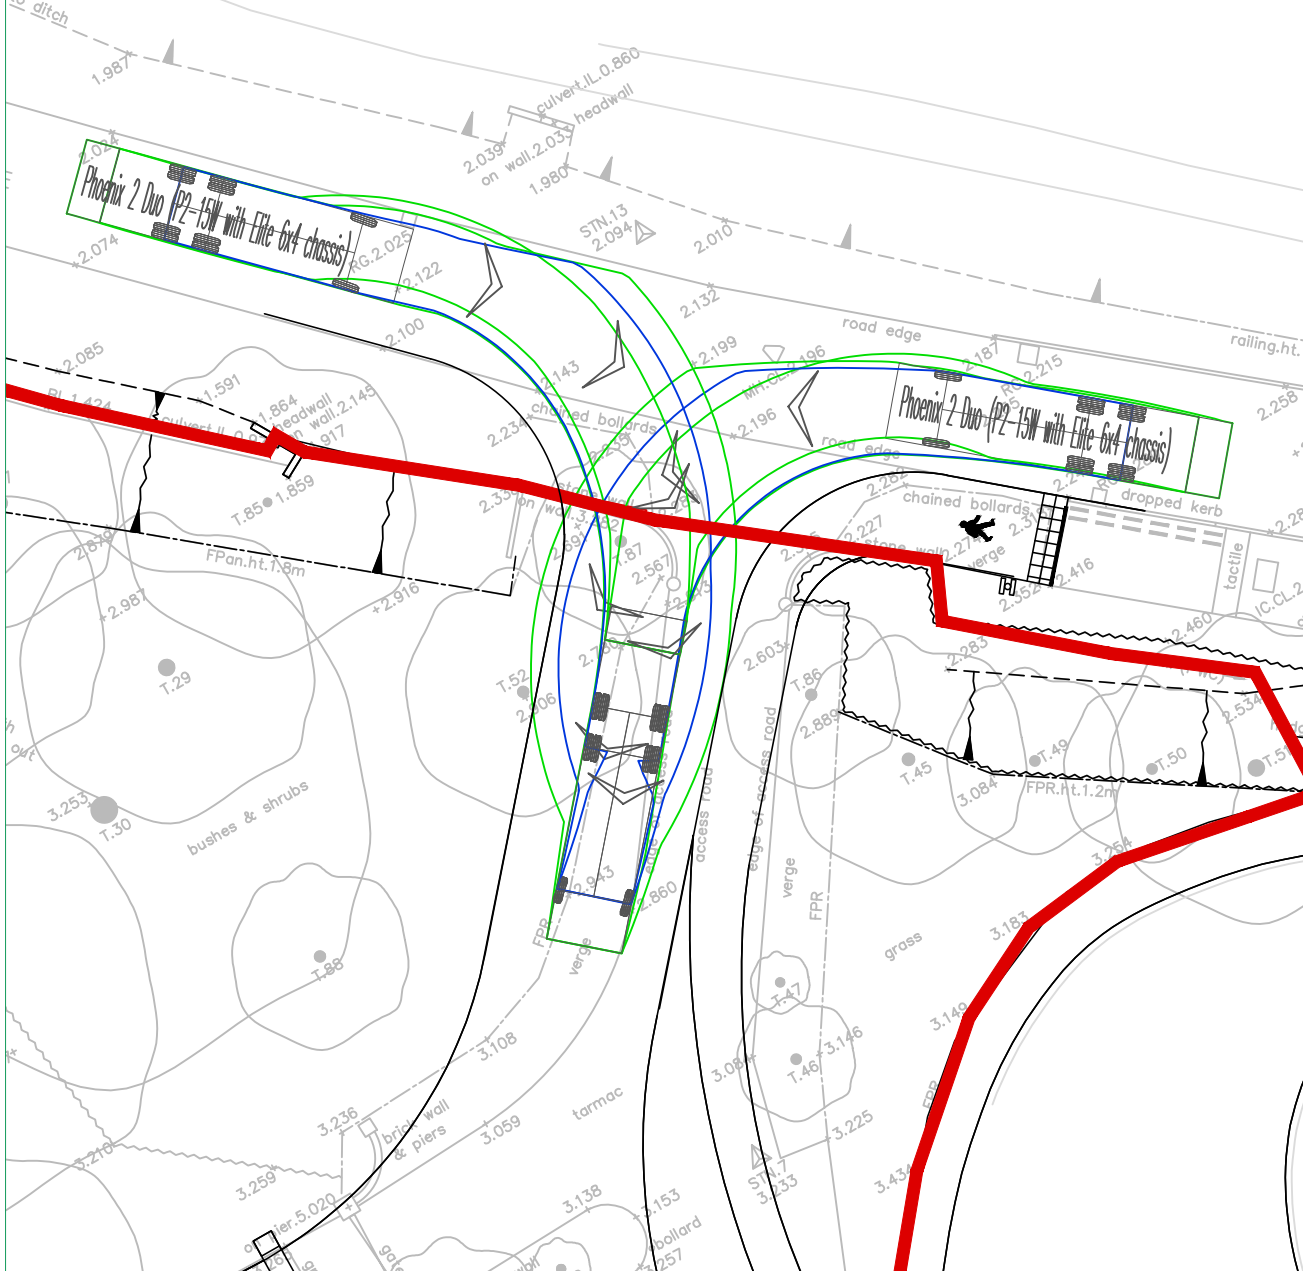

Concurrent Car Access and Egress
Scale 1:250

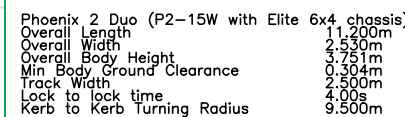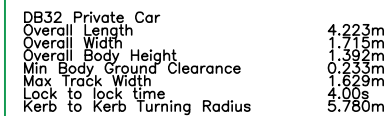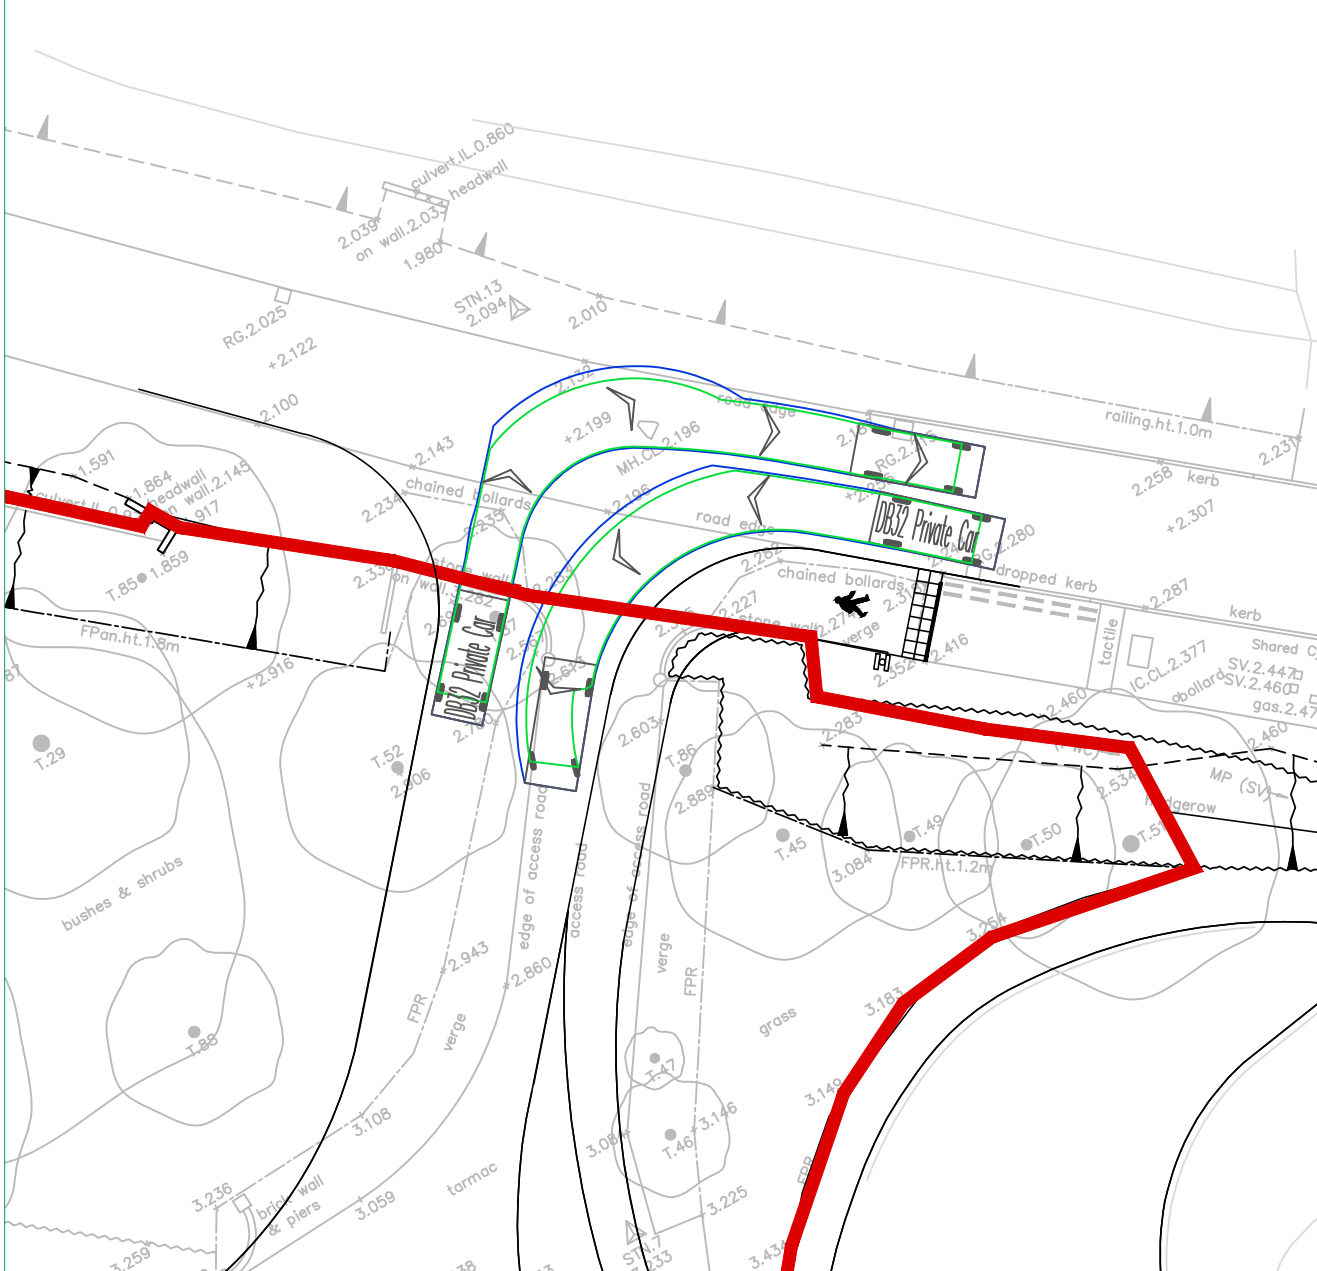

This map is based on or reproduced from Ordnance Survey material with the permission of Ordnance Survey on behalf of the controller of Her Majesty's Stationary Office (c) Crown Copyright. Licence Number: AL100037123
This drawing is based upon Ordnance Survey mapping
- RGP accept no liability for any inaccuracies with the data.



Transport Planning and Infrastructure Design Consultants
Shackleford Suite, Mill Pool House, Mill Lane, Godalming, GU7 1E
Tel: 01483 861681 Fax: 01483 861682 www.rgp.co.uk

Pallant Homes Ltd

Project Bonhams, Flansham
Felpham


Visibility Splays and Swept Path Analysis

Scale 1:250	Drawn By SMO	Checked By ALB	Approved By PMR
Date November 2017	Drawing No. 2017/3615/001		Rev. E



Fire Tender Swept Path
Analysis
Scale 1:500

- Site Boundary
- Existing Road Markings
- Highway Boundary

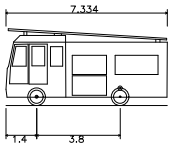

Fire Tender
Overall Length 7.334m
Overall Width 2.286m
Overall Body Height 3.430m
Min Body Ground Clearance 0.430m
Track Width 2.286m
Lock to lock time 6.008m
Kerb to Kerb Turning Radius 8.000m

This map is based on or reproduced from Ordnance Survey material with the permission of Ordnance Survey on behalf of the controller of Her Majesty's Stationary Office (c)
Crown Copyright. Licence Number: AL10037123
This drawing is based upon Ordnance Survey mapping
- RGP accept no liability for any inaccuracies with the data.

rgp
Transport Planning and Infrastructure Design Consultants
Shackleford Suite, Mill Pool House, Mill Lane, Godalming, GU7 1ET
Tel: 01483 861681 Fax: 01483 861682 www.rgp.co.uk

Client
Pallant Homes Ltd

Project Bonhams, Flansham Felpham			
Drawing Title Site Overview and Swept Path Analysis 2			
Scale 1:500	Drawn By SMO	Checked By ALB	Approved By PMR
Date November 2017	Drawing No. 2017/3615/003	Rev. B	