

A 30.11.20 Client Issue
Rev: 0016 Comments

Where no dimensions are given drawings should not be scaled and the matter should be referred to the Architect.
Should dimensions or details on these drawings conflict precedence shall be given to the larger scale drawings.
Where this drawing relates to existing buildings or completed construction the contractor shall check that the dimensions shown on the drawing are the actual building dimensions.
In the event of conflict between this drawing and subcontractor's working drawings for relevant building work precedence shall be given to the subcontractor's drawing.
Such conflicts noted above shall be reported immediately to the Architect
It is forbidden to reproduce this drawing in part or full without the written permission of STUDIO 22:22 LTD.
All Dimensions are in Millimetres unless otherwise stated.
STUDIO 22:22 LTD
21A, Hazelbourne Road
London SW18 2NU
United Kingdom
TEL : 0207 350 2930
Client
Waterkeyns

Project
Ferndale House, Burndell Road
Yapton, Arundel BN18 0HT


The
EXISTING WEST
ELEVATION

Scale
1:100 @ A4
Date
Nov 2020

EXISTING



Existing West Elevation
1:100 @ A4

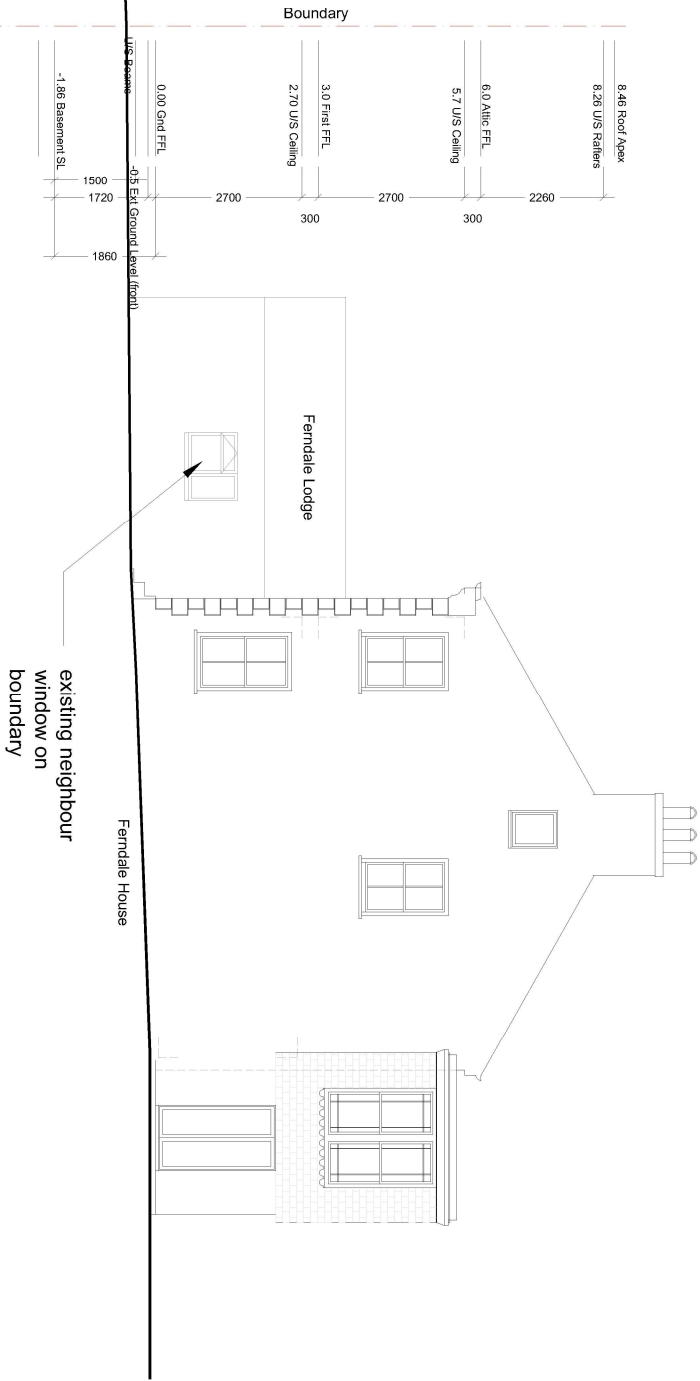

1308/ EX-09