


SITE BOUNDARY LINE

A

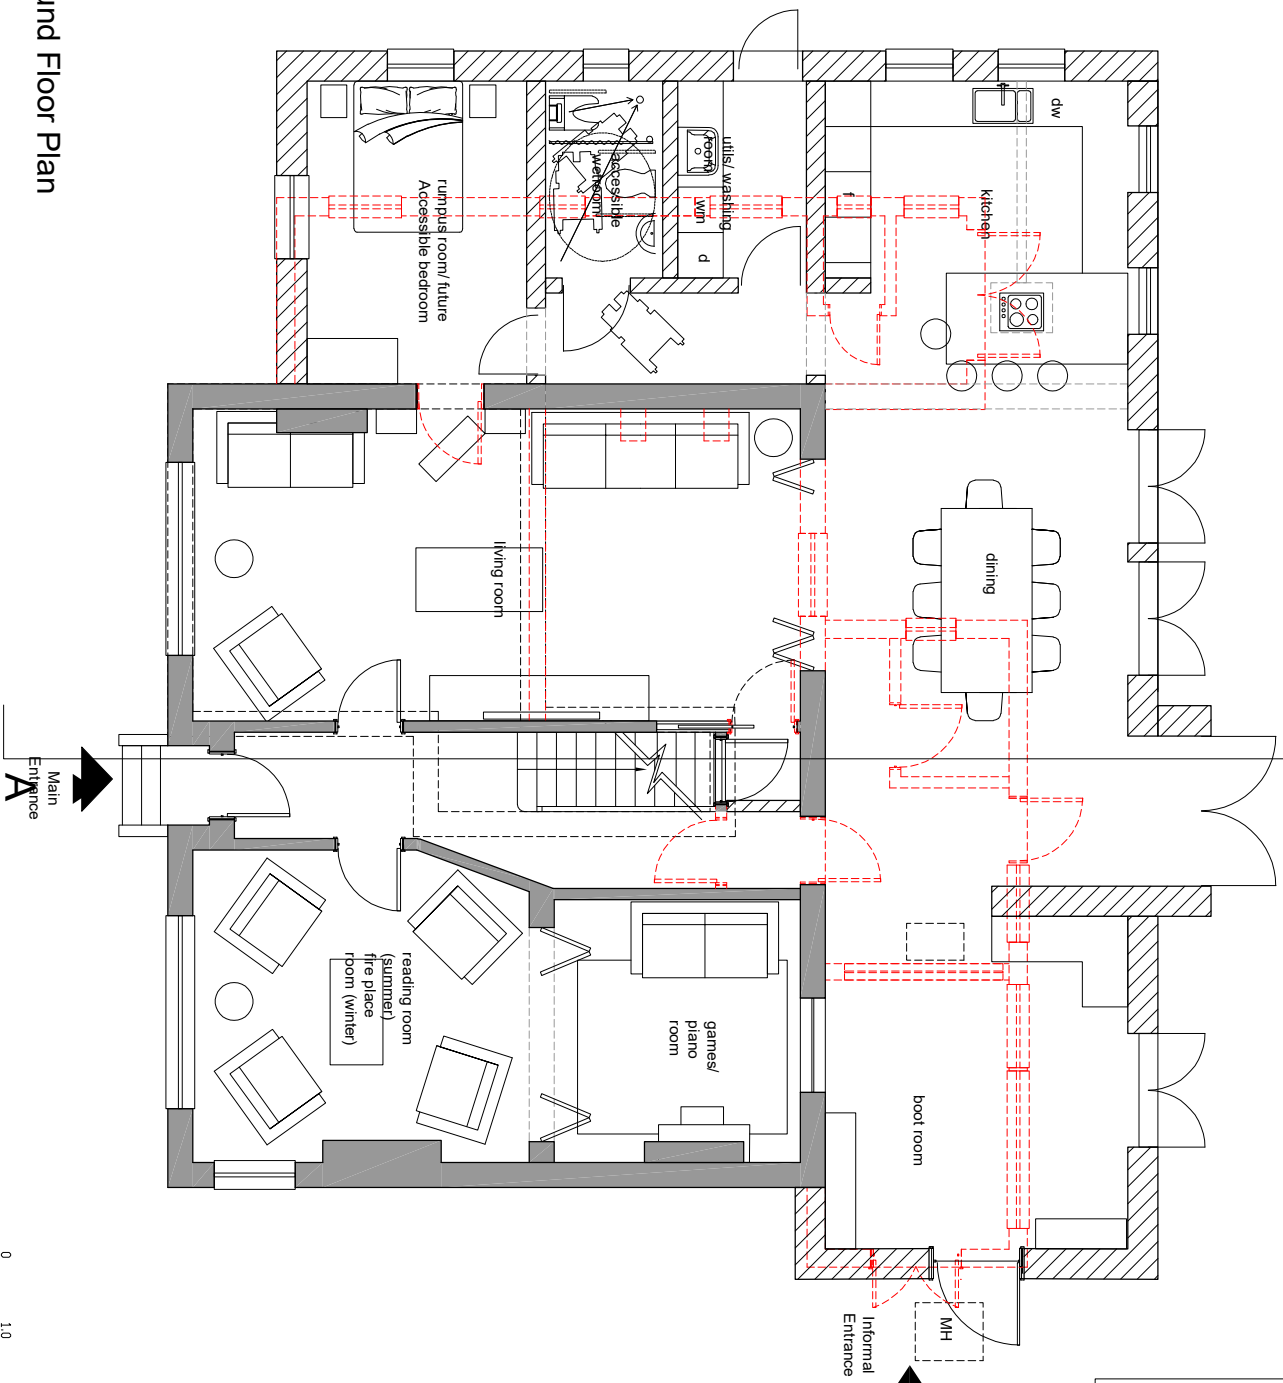

WALL TYPES - KEY

	Original house - external wall 13 and a half inch ie 330mm
	Original house - internal wall 9 inch wall ie 215mm
	Existing later extensions 240mm (external)
	Proposed wall 400mm
	Proposed demolition

Rev. Date Comments

Where no dimensions are given drawings should not be scaled and the matter should be referred to the architect.

Should dimensions or details on these drawings conflict precedence shall be given to the larger scale drawings.

Where this drawing relates to existing buildings or structures the contractor shall check that the dimensions shown are the actual building dimensions.

In the event of conflict between this drawing and subcontractor's working drawings for relevant building work precedence shall be given to the subcontractor's drawing and shall be reported immediately to the architect.

Such conflicts noted above shall be reported immediately to the architect.

It is forbidden to reproduce this drawing in part or full without the written permission of STUDIO 22:22 LTD.

All dimensions are in millimetres unless otherwise stated.

STUDIO 22:22 LTD

21A, Heselbourne Road

London SE12 8NU

TEL : 0207 350 2930

Client

Waterkeyns

Project

Fendale House, Burnell Road

Yapton, Arundel BN18 0HT

The PROPOSED GROUND FLOOR PLAN

Scale

1:100 @ A4

Date


NOV 2020

PLANNING



Proposed Ground Floor Plan

1:100 @ A4

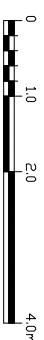

1306/ PL-01