


WALL TYPES - KEY

	Original house - external wall 13 and a half inch ie 330mm
	Original house - internal wall 9 inch wall ie 215mm
	Existing later extensions 240mm (external)
	Proposed wall 400mm
	Proposed demolition

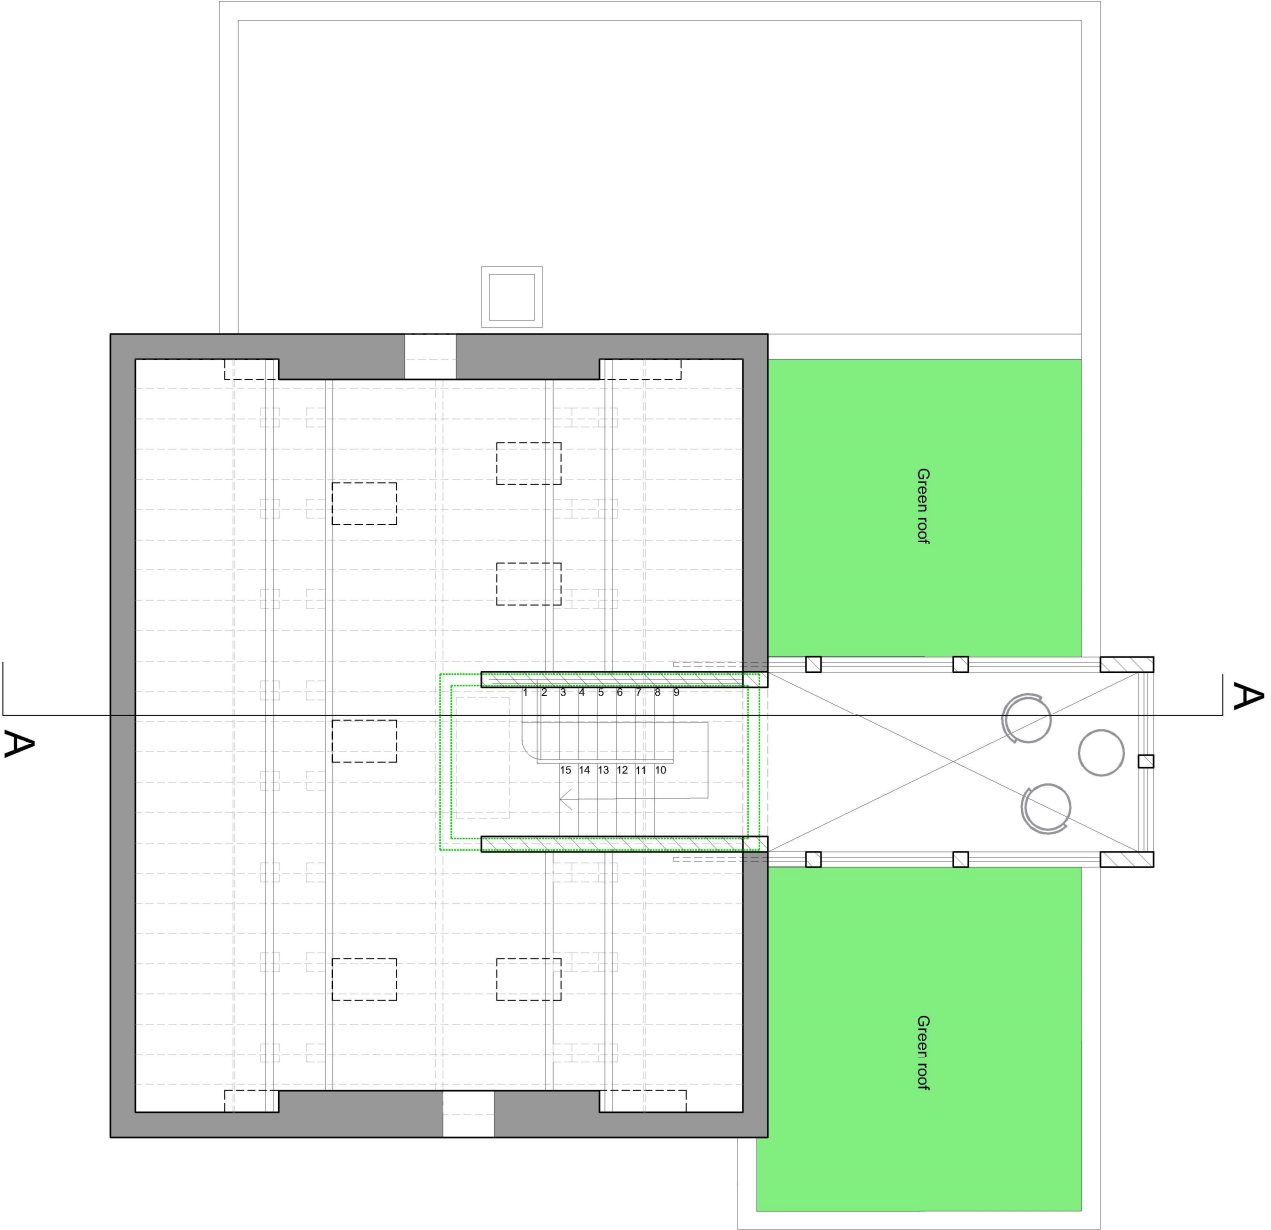

Rev/ Date Comments

Where no dimensions are given drawings should not be scaled and the matter should be referred to the architect.
Should dimensions or details on these drawings conflict precedence shall be given to the larger scale drawings.
Where this drawing relates to existing buildings or completed construction the contractor shall check that all dimensions and details shown on the drawing are correct and drawing dimensions.
In the event of conflict between this drawing and subcontractor's working drawings for relevant building take precedence.
Subcontractor's drawing shall be reported immediately to the architect.

It is forbidden to reproduce this drawing in part or full without the written permission of STUDIO 22:22 LTD.
All Dimensions are in millimetres unless otherwise stated.

STUDIO 22:22 LTD
21A, Heselbourn Road
London SE22 8JU
UK
TEL : 0207 350 2930

Client
Waterkeyns


Project
Fendale House, Burnhill Road
Yapton, Arundel BN18 0HT

The
**PROPOSED ATTIC
PLAN**

Scale
1:100 @ A4

Date
NOV 2020

PLANNING

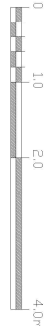

Proposed Attic Plan
1:100 @ A4

1308/ PL-04