


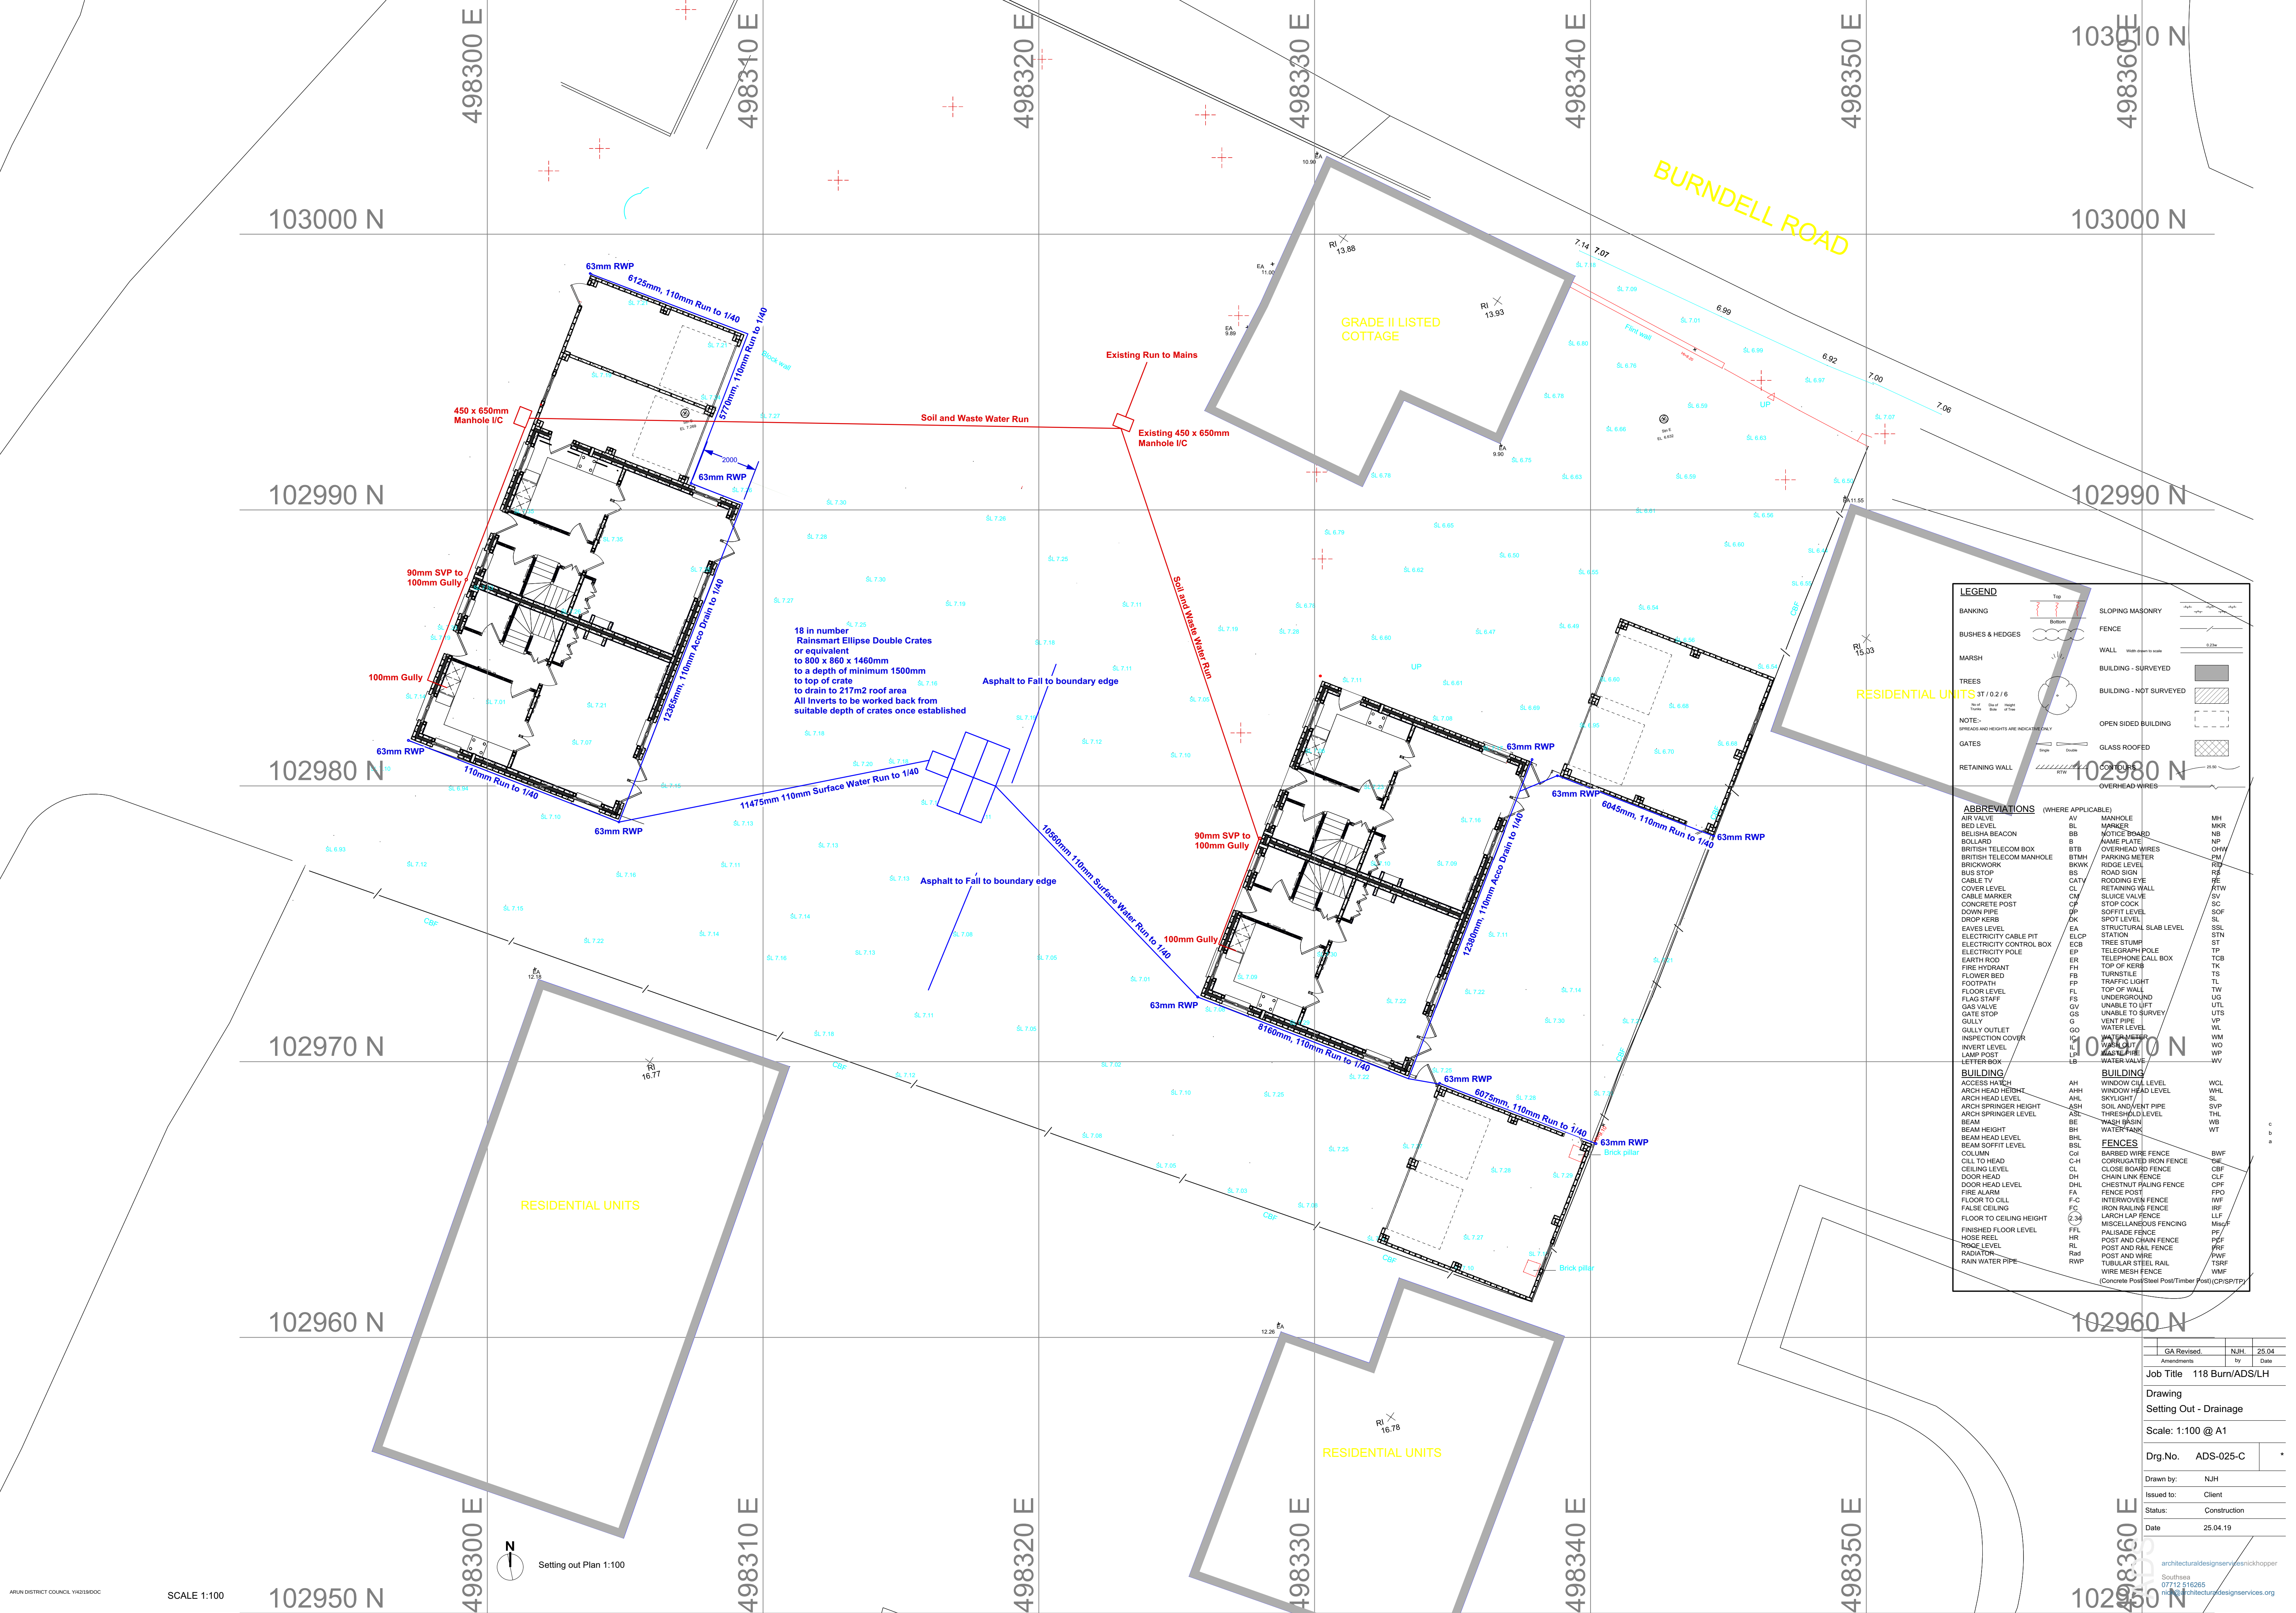

LEGEND

BANKING

BUSHES & HEDGES

MARSH

TREES

GATES

RETAINING WALL

SLOPING MASONRY

FENCE

WALL

BUILDING - SURVEYED

BUILDING - NOT SURVEYED

OPEN SIDED BUILDING

GLASS ROOFED

OVERHEAD WIRES

NOTE:- SPREADS AND HEIGHTS ARE INDICATIVE ONLY

ABBREVIATIONS (WHERE APPLICABLE)

AIR VALVE

BED LEVEL

BELLSHA BEACON

BOLLARD

BRITISH TELECOM BOX

BRITISH TELECOM MANHOLE

BRICKWORK

BUS STOP

CABLE TV

COVER LEVEL

CABLE MARKER

CONCRETE POST

DOWN PIPE

DROP KERB

EAIVES LEVEL

ELECTRICITY CABLE PIT

ELECTRICITY CONTROL BOX

ELECTRICITY POLE

EARTH ROD

FIRE HYDRANT

FLOWER BED

FOOTPATH

FLOOR LEVEL

FLAG STAFF

GAS VALVE

GATE STOP

GULLY

GULLY OUTLET

INSPECTION COVER

INVERT LEVEL

LAMP POST

LETTER BOX

MANHOLE

MARKER

NOTICE BOARD

PAVING SLAB

OVERHEAD WIRES

PARKING METER

RIDGE LEVEL

ROAD SIGN

RODDING EYE

RETAINING WALL

SLUICE VALVE

STOP COCK

SOFFIT LEVEL

SPOT LEVEL

STRUCTURAL SLAB LEVEL

STATION

TREE STUMP

TELEGRAPH POLE

TELEPHONE CALL BOX

TOP OF KERB

TURNSTILE

TRAFFIC LIGHT

TOP OF WALL

UNDERGROUND

UNABLE TO SURVEY

UNABLE TO UPT

UTS

VENT PIPE

WATER LEVEL

WATERMETER

WASH OUT

WASTE PIPE

WATER VALVE

MH

MKR

NB

NP

OHV

PM

RIP

RS

SC

RTW

SV

SOF

SL

SSL

STN

ST

TP

TCB

TK

TS

TL

TW

UG

UTS

VL

VP

WM

WO

WV

BUILDING

ACCESS HATCH

ARCH HEAD HEIGHT

ARCH HEAD LEVEL

ARCH SPRINGER HEIGHT

ARCH SPRINGER LEVEL

BEAM

BEAM HEIGHT

BEAM HEAD LEVEL

BEAM SOFFIT LEVEL

COLUMN

CILL TO HEAD

CEILING LEVEL

DOOR HEAD

DOOR HEAD LEVEL

FIRE ALARM

FLOOR TO CILL

FALSE CEILING

FLOOR TO CEILING HEIGHT

FINISHED FLOOR LEVEL

HOSE REEL

HOSE LEVEL

POST AND WIRE

RADIATOR

RAIN WATER PIPE

WINDOW CILL LEVEL

WINDOW HEAD LEVEL

SKYLIGHT

SOIL AND VENT PIPE

THRESHOLD LEVEL

WASH BASIN

WATER TANK

BARBED WIRE FENCE

CORRUGATED IRON FENCE

CLOSE BOARD FENCE

CHAIN LINK FENCE

CHESTNUT PALING FENCE

FENCE POST

INTERWOVEN FENCE

IRON RAILING FENCE

LARCH LAP FENCE

MISCELLANEOUS FENCING

PAVING FENCE

POST AND CHAIN FENCE

POST AND RAIL FENCE

POST AND WIRE

TUBULAR STEEL RAIL

WIRE MESH FENCE

WV

WCL

WHL

SL

SVP

THL

WB

WT

BWF

CBF

CLF

CPF

PFO

WFF

IRF

LLF

Misc

PF

PZF

PWF

TSRF

(Concrete Post/Steel Post/Timber Post) (CP/SP/TP)

GA Revised	NJH	25.04
Amendments	by	Date
Job Title	118 Burn/ADS/LH	
Drawing	Setting Out - Drainage	
Scale: 1:100 @ A1		
Drg.No.	ADS-025-C	*
Drawn by:	NJH	
Issued to:	Client	
Status:	Construction	
Date	25.04.19	