


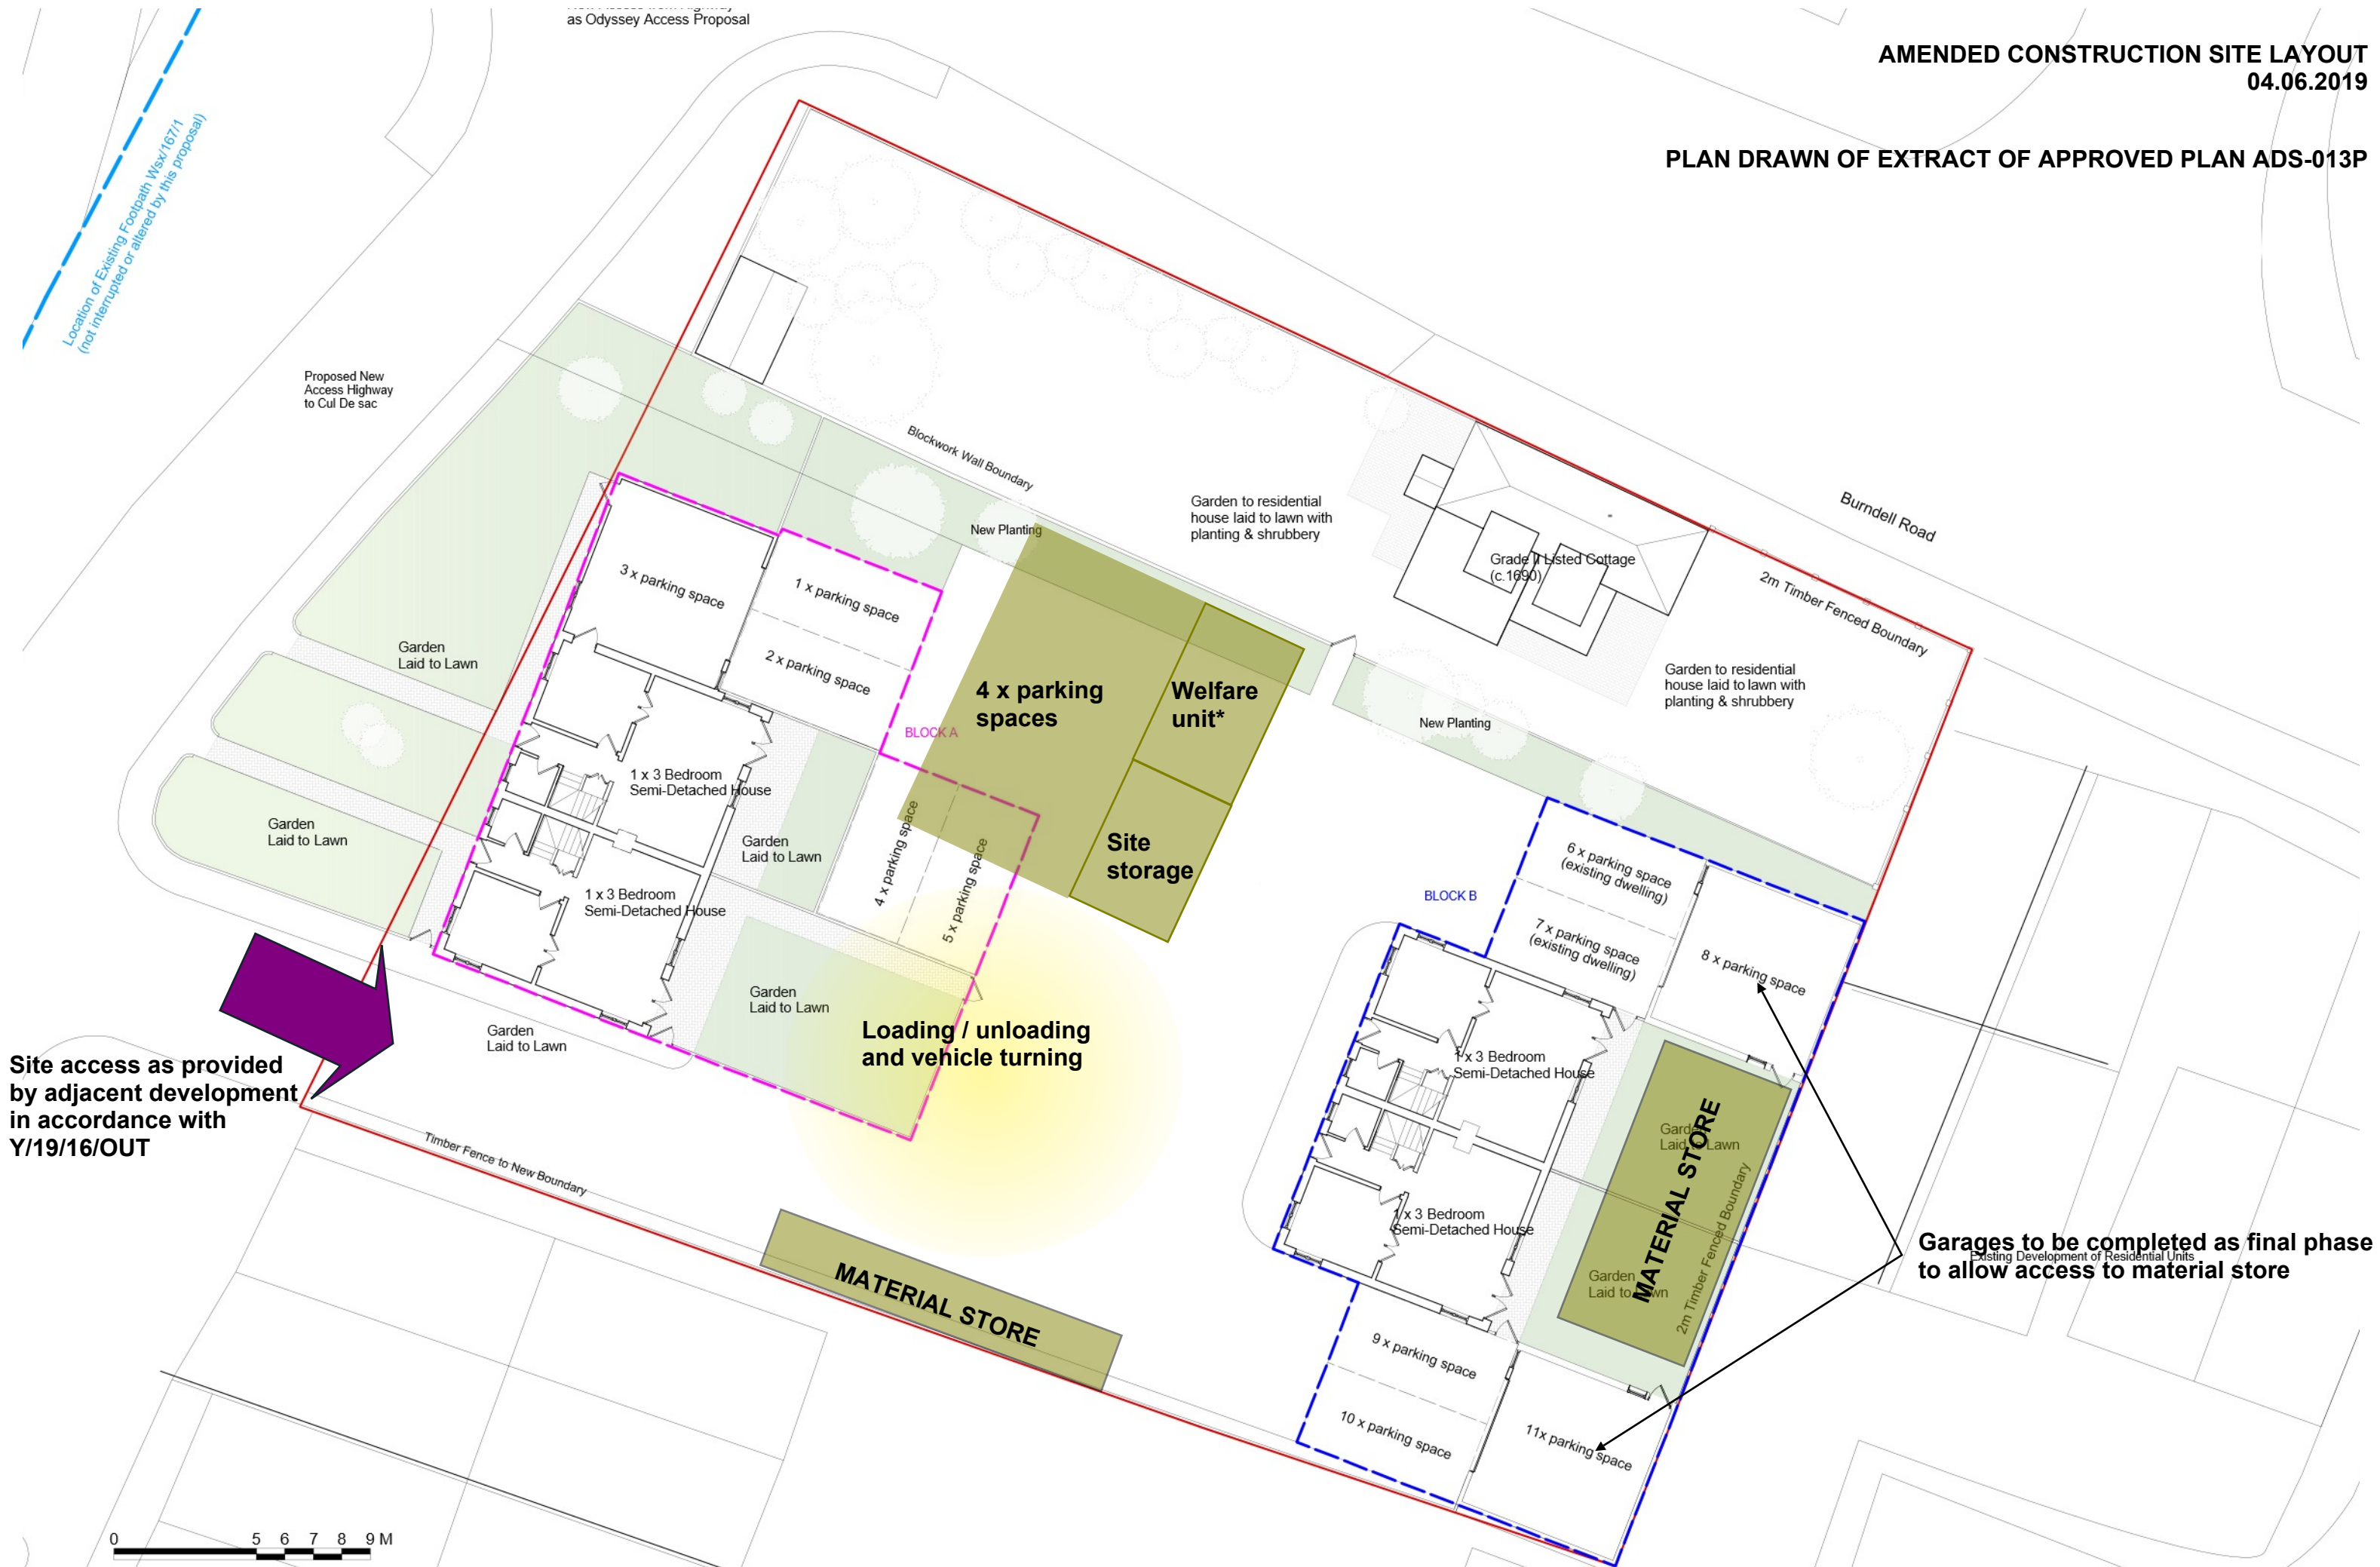

0 5 6 7 8 9 M

Site Plan (Proposed) 1:200

Existing Development of Residential Units

* only if required - current welfare provision is within the existing dwelling