




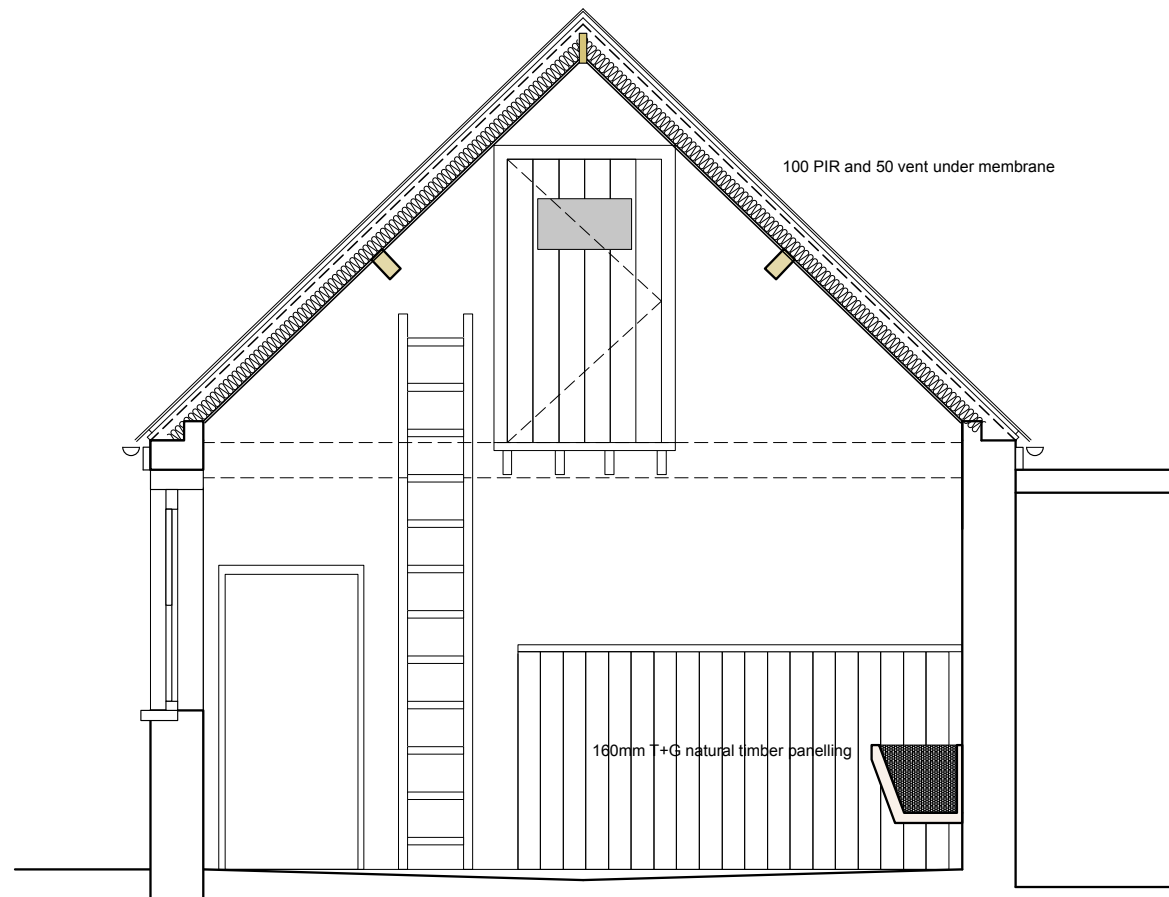


Existing

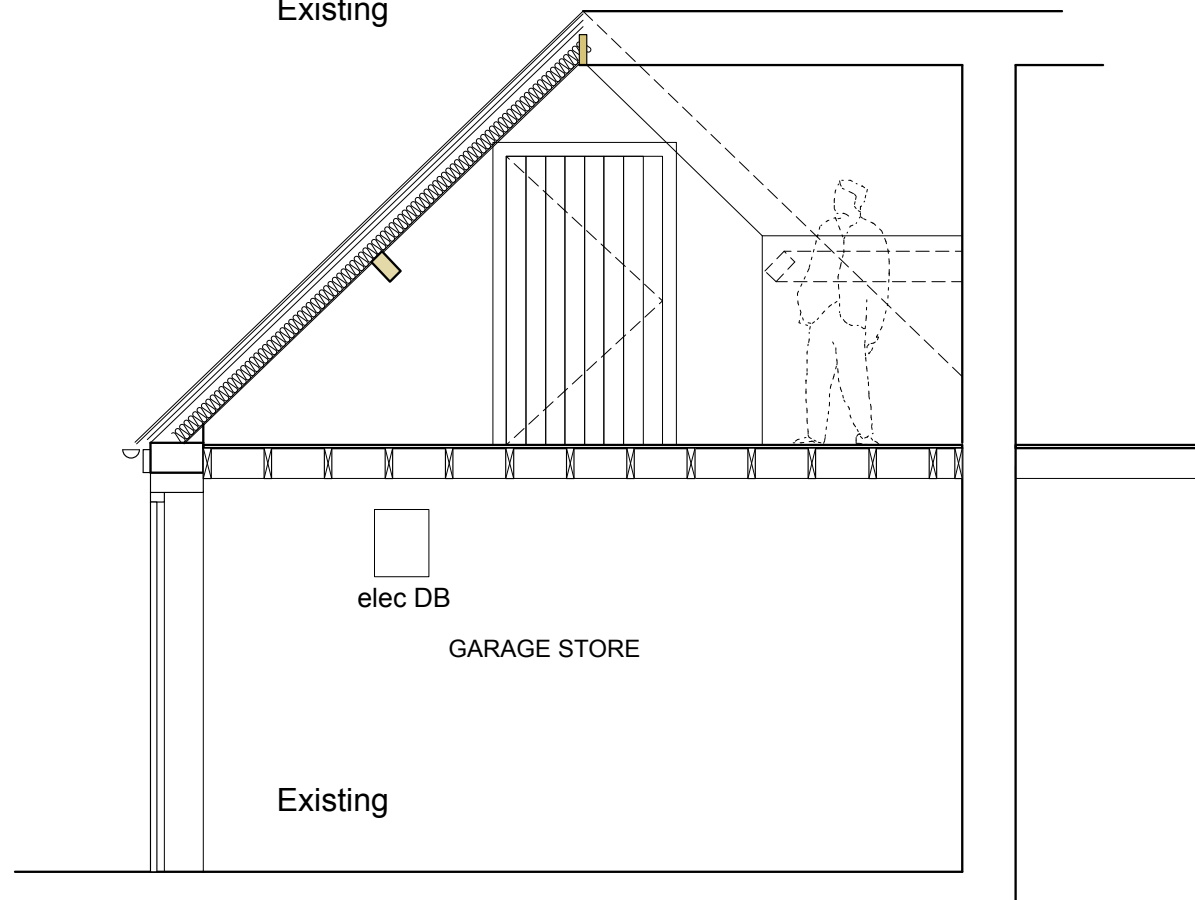

Existing

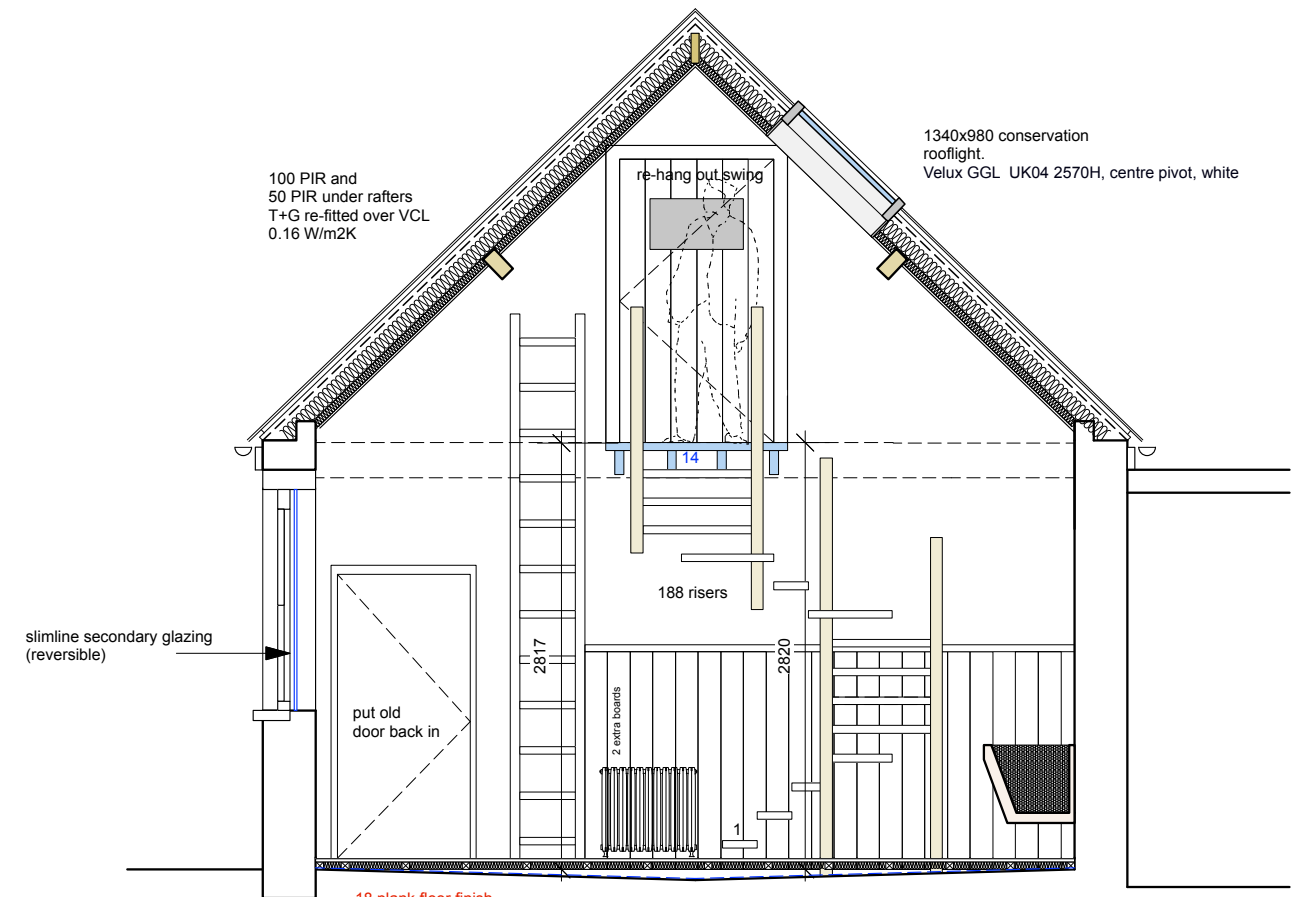

Proposed

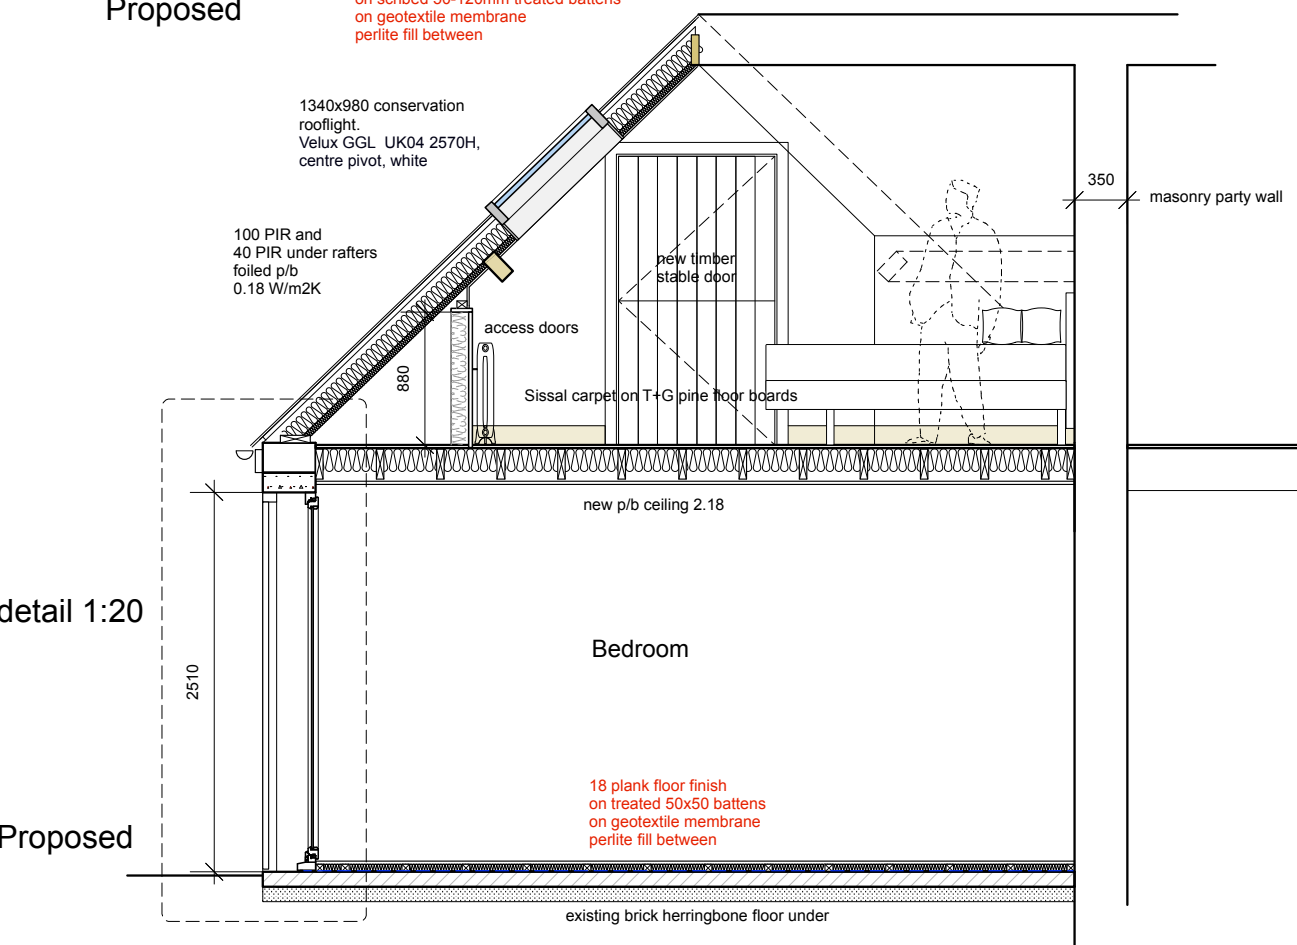


Proposed

RevC: 11.08.26
RevB: 070426
RevA: 27.08.25

Oliver Perceval Architects Ltd
Holly Tree House, Colemans Hatch, East Sussex TN7 4HN
M. 07932 668840
E. oliver@coherent-architecture.co.uk

Project : Bonhams House, Main Road, Yapton BN18 0DX

Client : Karen Dodd

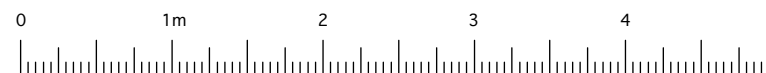

Sections 1

check all dims on site
do not scale off this drawing

Scale

1:50@A3

Date Issued

11.08.26

LBC

Drawing No.

KD.012C