
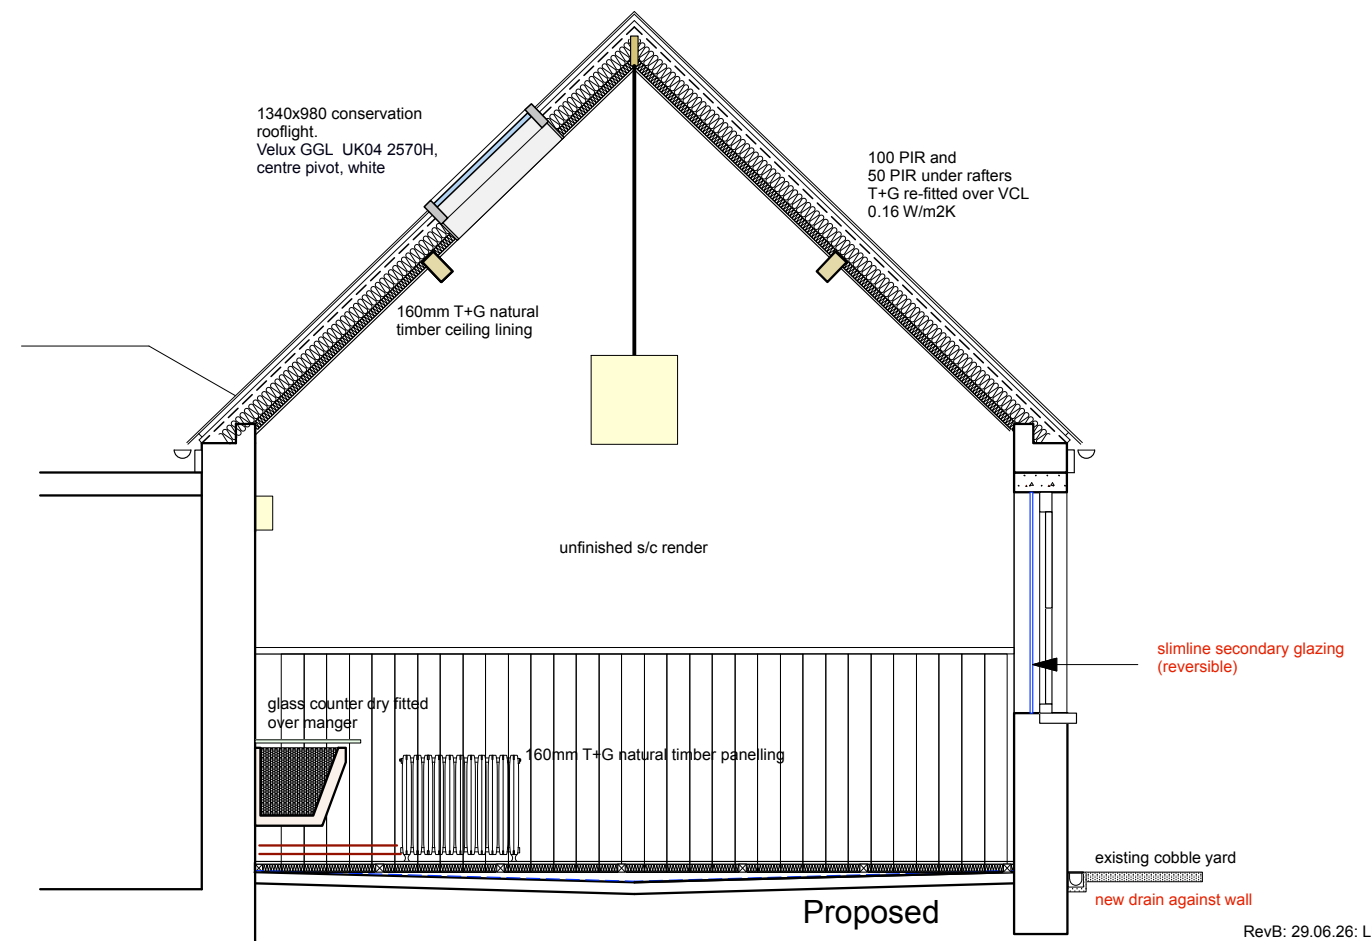
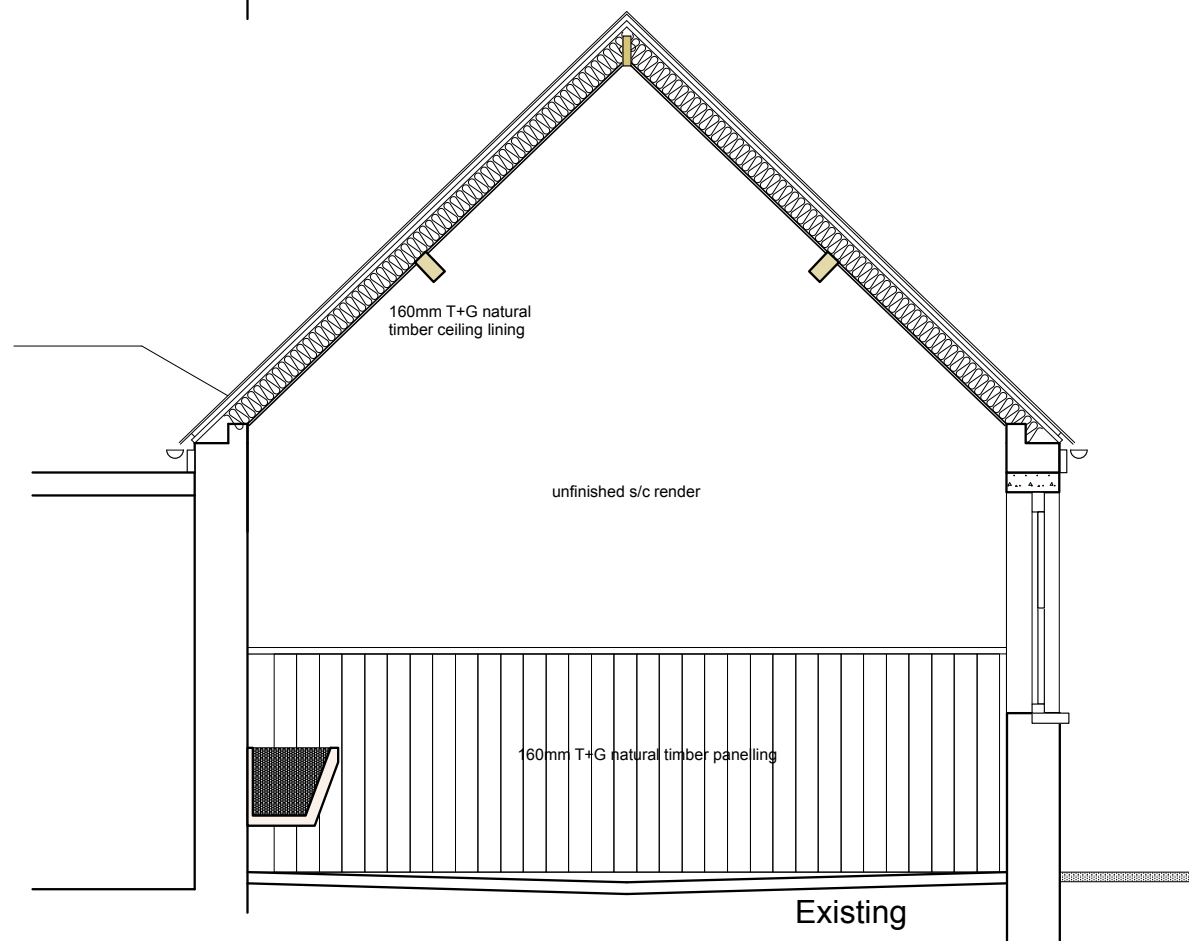
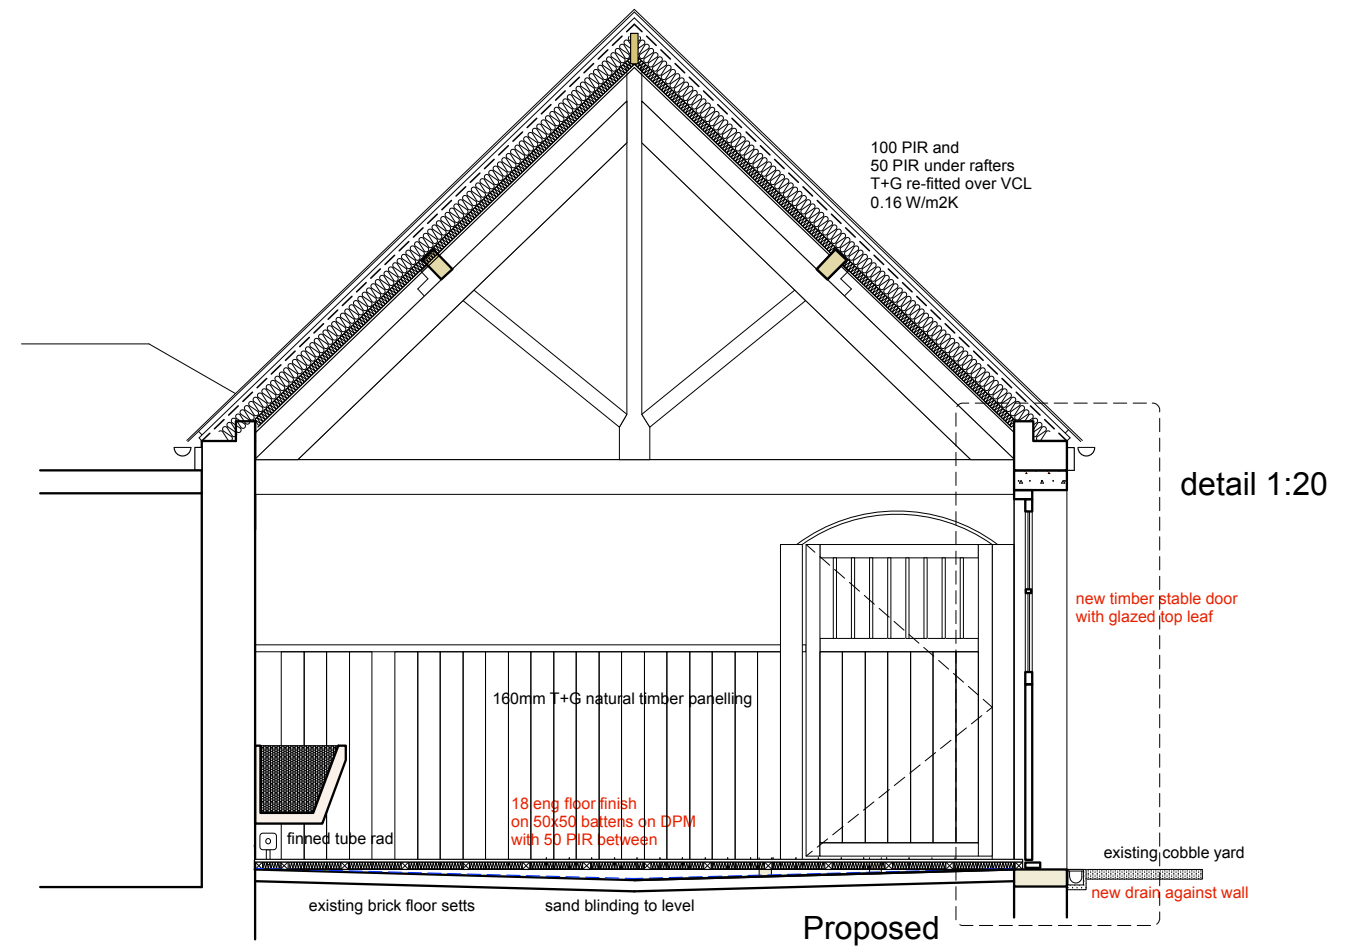


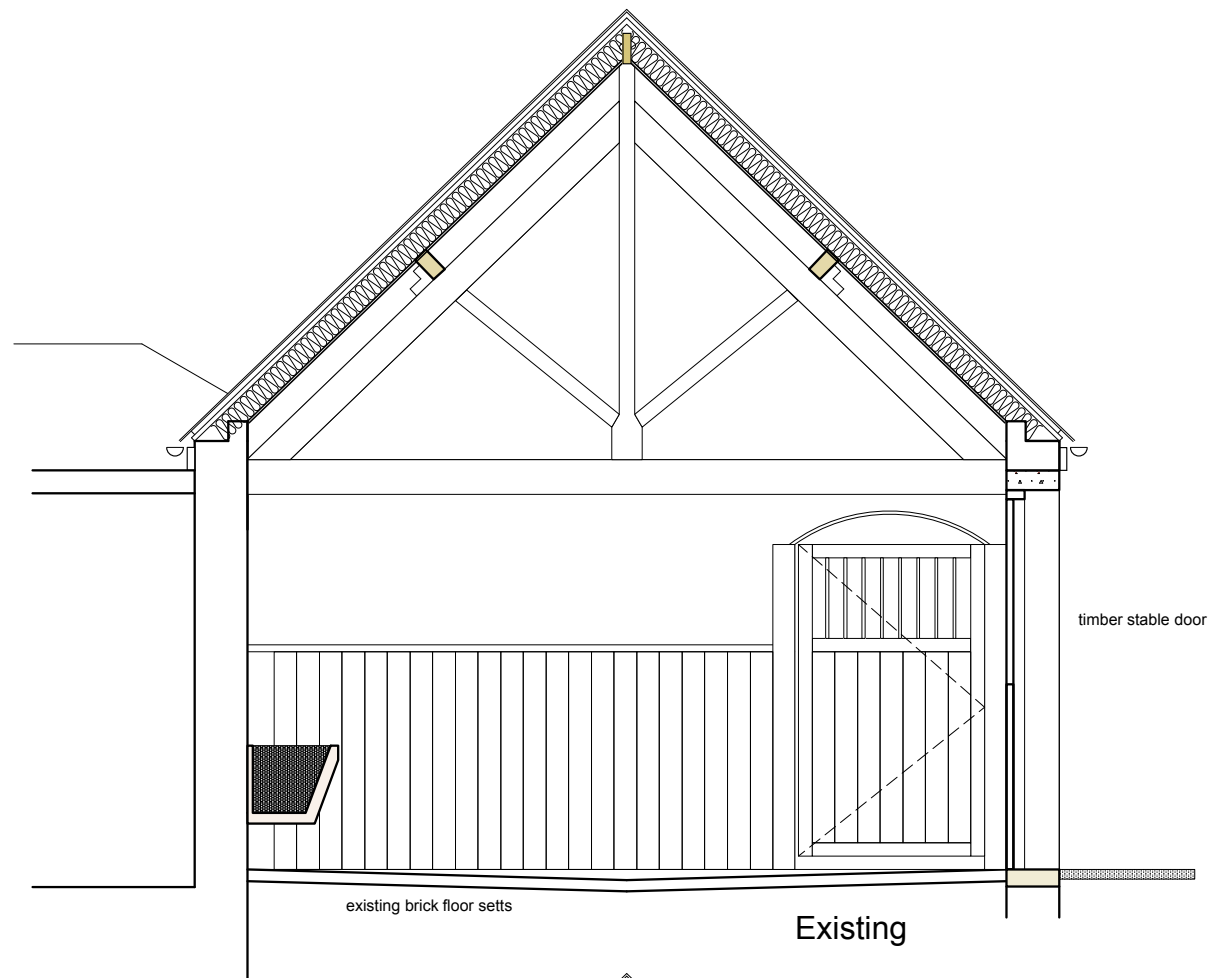


RevB: 29.06.26: LBC. change in red
RevA: 07.04.26

Oliver Perceval Architects Ltd
Holly Tree House, Colemans Hatch, East Sussex TN7 4HN
M: 07932 668840
E: oliver@coherent-architecture.co.uk

Project : Bonhams House, Main Road, Yapton BN18 0DX

Client : Karen Dodd

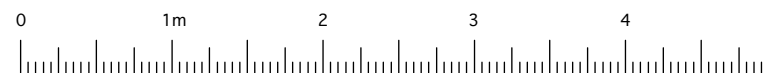

Sections 2

check all dims on site
do not scale off this drawing

Scale
1:50@A3

Date Issued
29.06.26

LBC

Drawing No.
KD.014B