



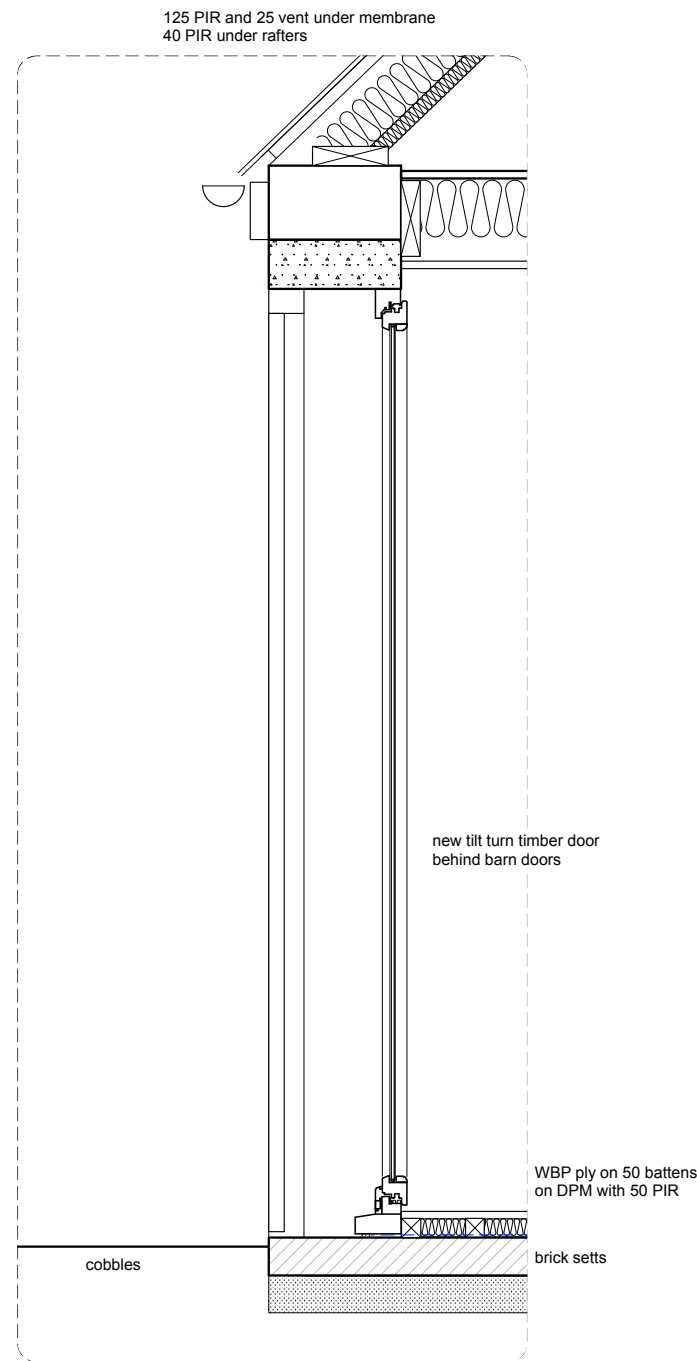

Garage / new bedroom2

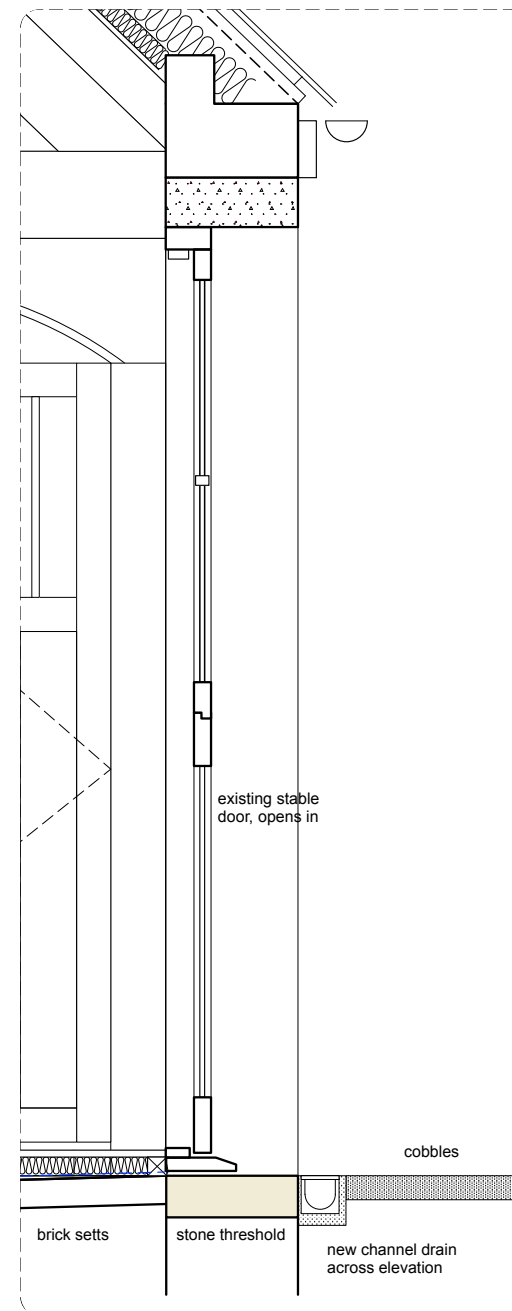

Stable front door

