

C033 MAT.001 – BILSHAM ROAD, YAPTON – MATERIALS STATEMENT OF DETAIL

(to be read in conjunction with OSP drawings 19284.P203D, P203.1C & P203.2C)

ROOF TYPE 1



Wienerberger 20/20
Flanders

ROOF TYPE 2



Wienerberger 20/20
Antique Slate

ROOF TYPE 3




Wienerberger 20/20
Natural Red

RAINWATER GOODS




uPVC half round gutters & downpipes – Black

BRICK A

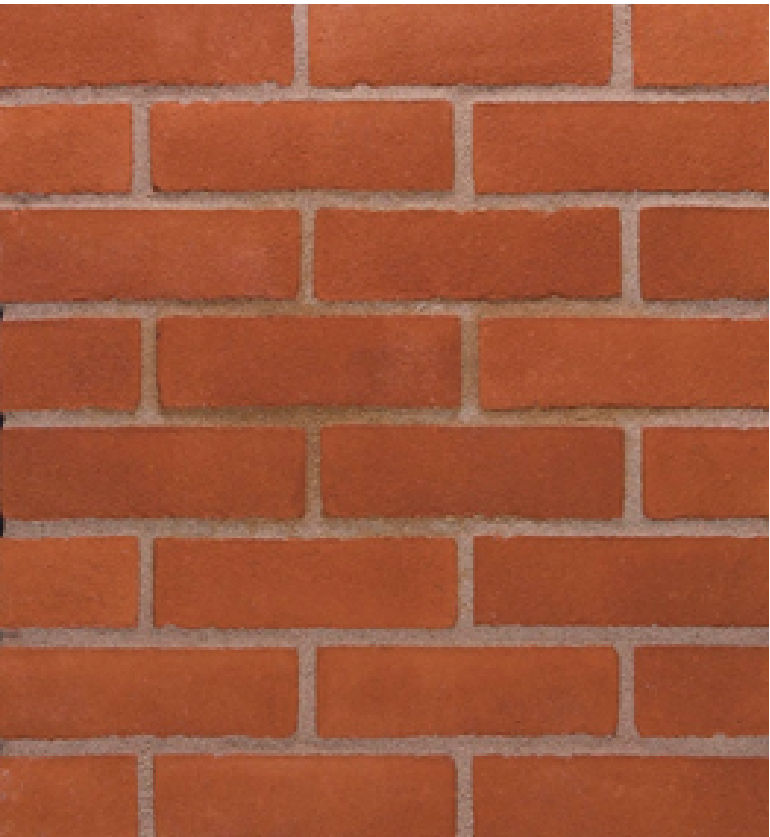

Warnham Teracotta Stock

BRICK B

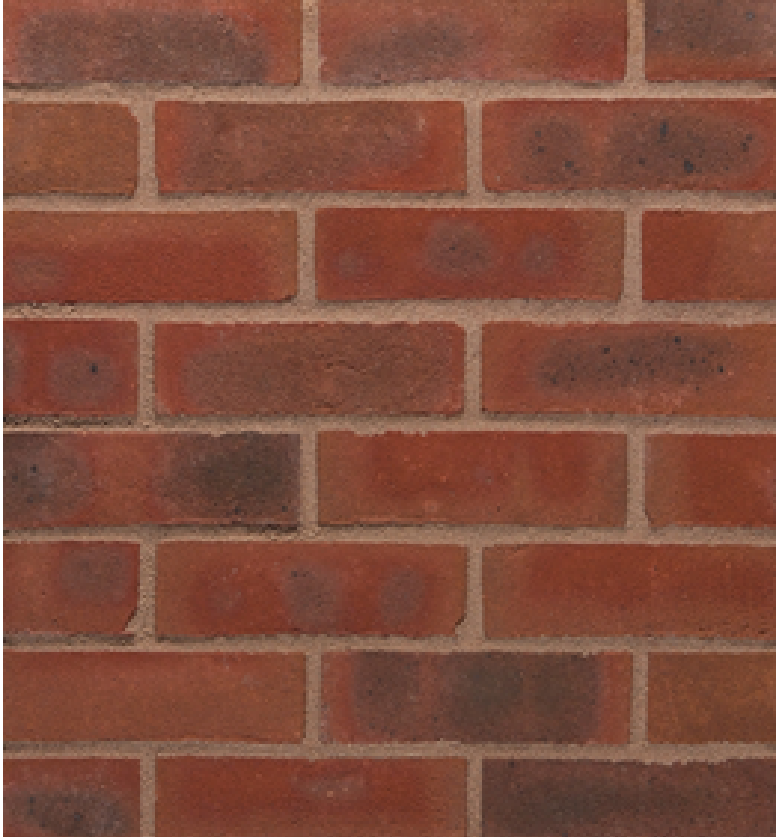

Chartham Multi

BRICK C




White Painted Brick

FLINT




Flint
Pointed flint blocks

DOORS

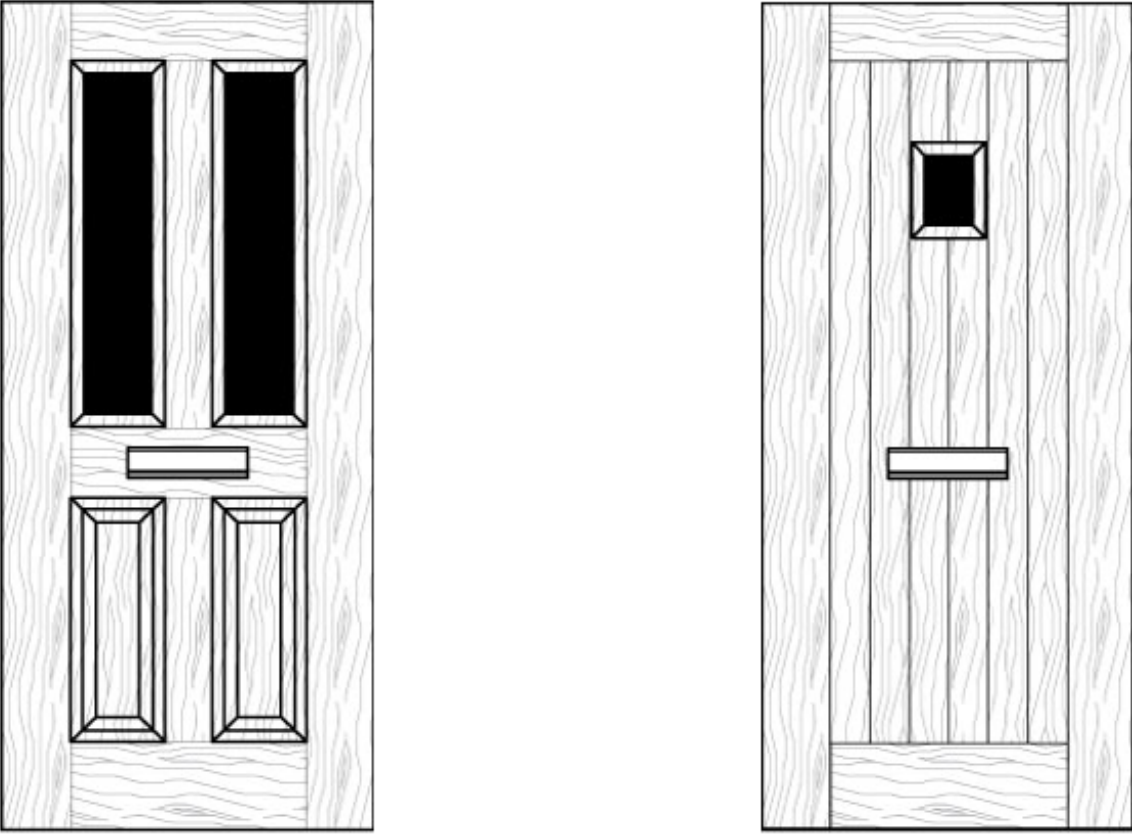

GRP Composite – Colour: TBC

BOARDING

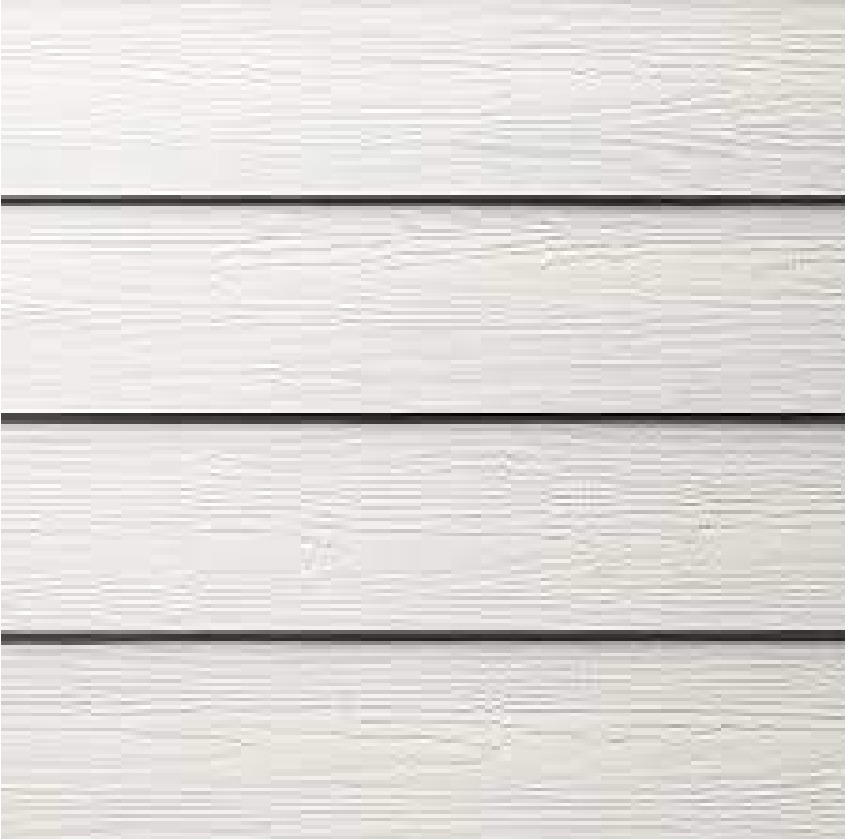

Horizontal Weatherboarding
Off White Fibre Cement Weatherboarding



Horizontal Weatherboarding
Brown Fibre Cement Weatherboarding

TILE HANGING



Wienerberger
Humber Flanders

SOFFIT AND FASCIA



uPVC Closed Eaves – White

WINDOWS



uPVC Windows – White