




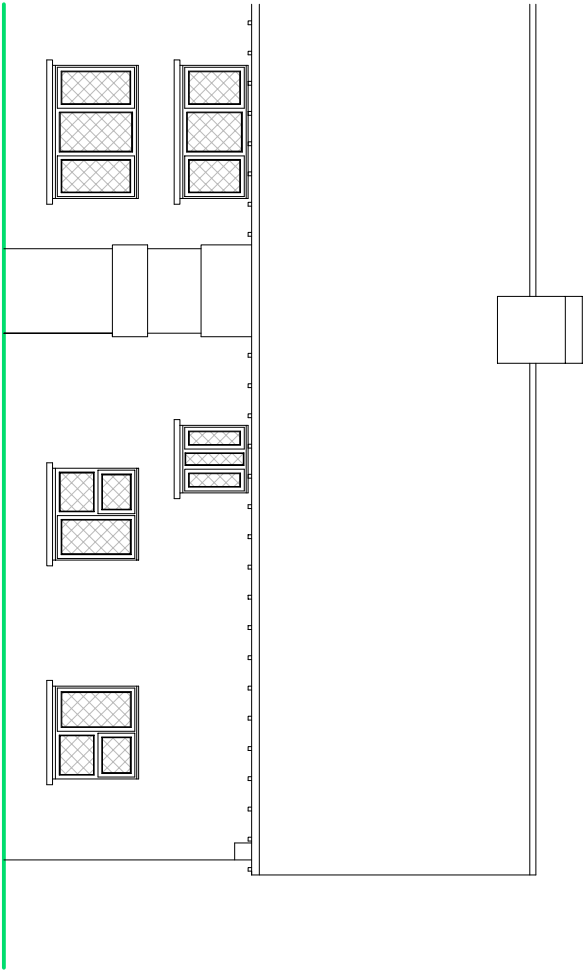

SIDE ELEVATION

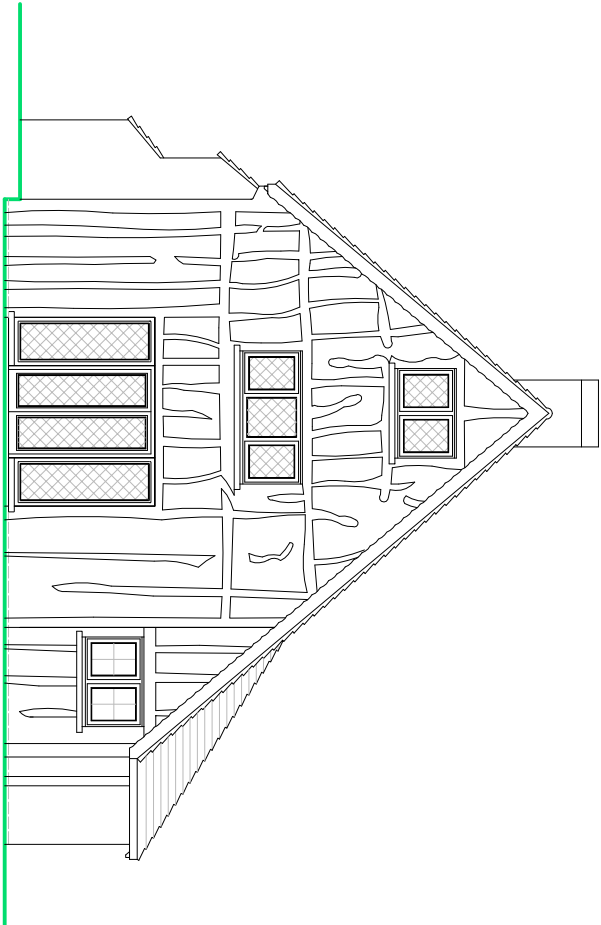

REAR ELEVATION

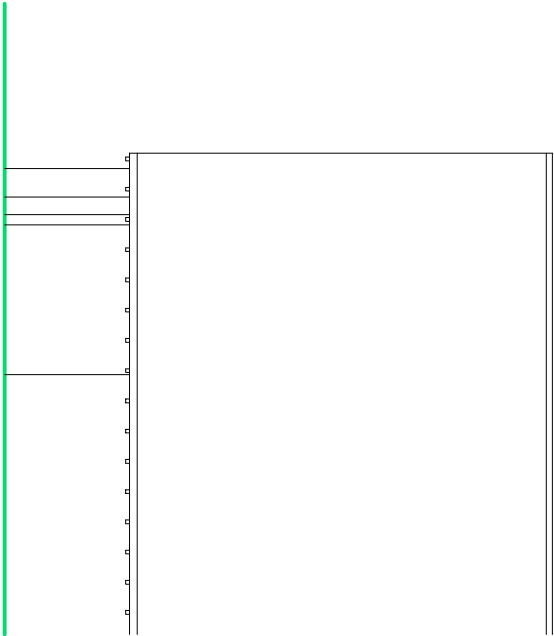


SIDE ELEVATION

NOTES

- ROOF - Plain clay plain tiles to pitched roof.
- WALLS - Painted brick and render detail to external walls with Tudor style boarding to the rear elevation.
- WINDOWS/DOORS - White painted wooden framed glazed units.

EXISTING ELEVATIONS

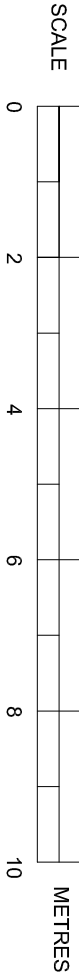

SUSSEX BUILDING CONSULTANCY LIMITED

EAPPA FARM HOUSE, NORTH END ROAD,
YAPTON, BOGNOR REGIS.

SCALE - 1/100 REV - DATE - 10/06/2013



LABC

Partner

3 NORTHGATE ROAD
PO21 3LZ, Bognor Regis

TEL - 01243 861376