




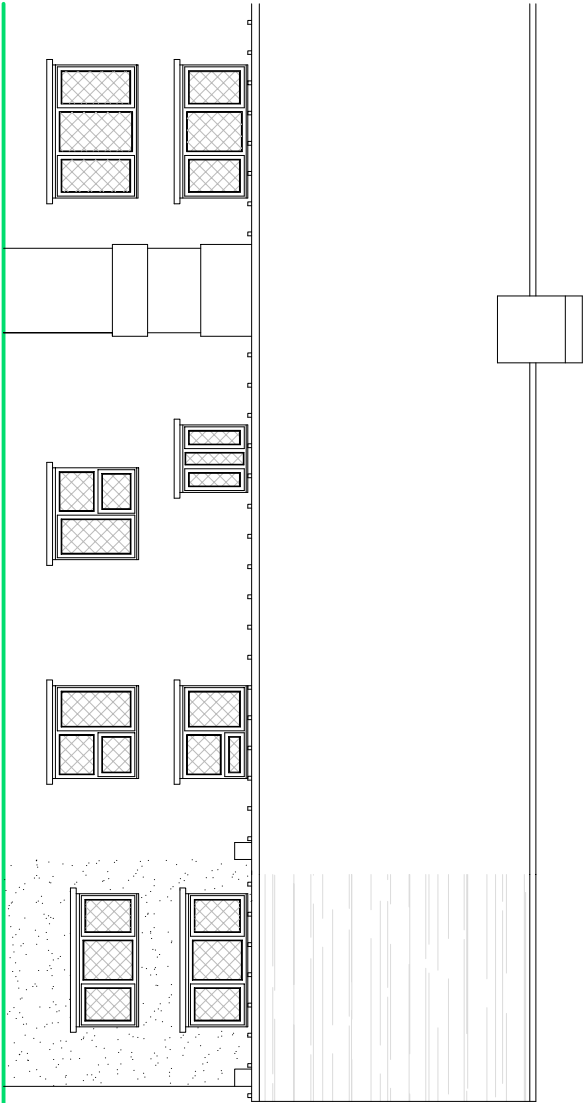

SIDE ELEVATION

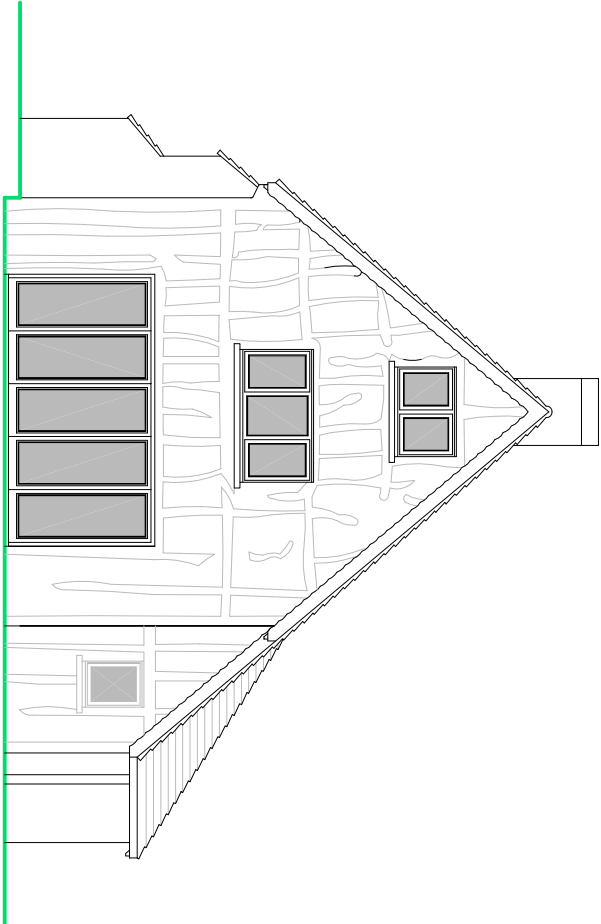

REAR ELEVATION

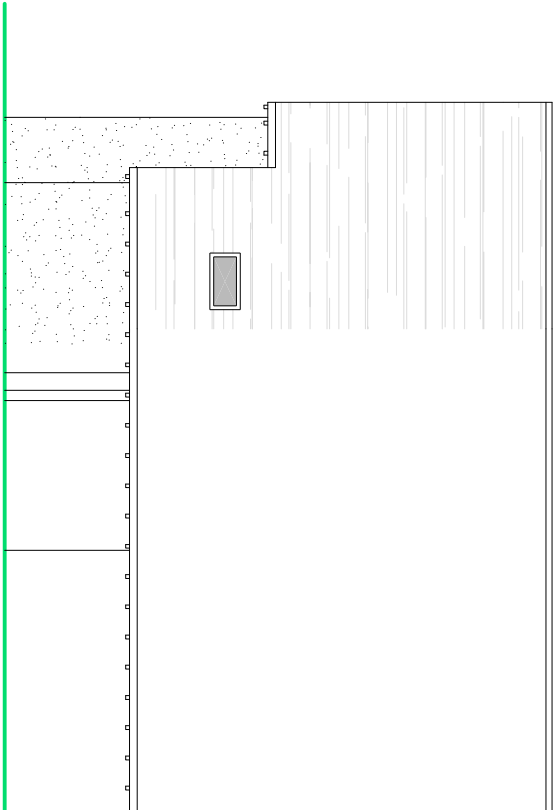


SIDE ELEVATION

NOTES

- ROOF - Plain clay plain tiles to pitched roof to match with existing.
- WALLS - Painted brick and render detail to external walls with 'Tudor' style boarding to the rear elevation all to match.
- WINDOWS/DOORS - White painted wooden framed glazed units.

PROPOSED ELEVATIONS

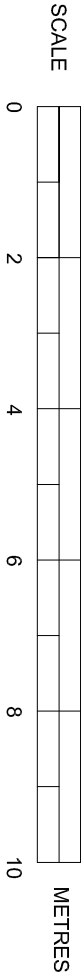

SUSSEX BUILDING CONSULTANCY LIMITED

EAPPA FARM HOUSE, NORTH END ROAD,
YAPTON, BOGNOR REGIS.

SCALE - 1/100 REV - A DATE - 13/07/2013



LABC
Partner
3 NORTHOTTER ROAD
PO21 3LZ, Bognor Regis
TEL - (01243) 861379