

From: Simon Davis

Sent: 20 December 2017 10:52

To: Planning.Responses

Subject: FW: FAO Simon Davis: Highways England response - Y/44/17/OUT Land at Stakers Farm, North End Road, Yapton, BN18 0DU

Highways England comments

Y/44/17/OUT

Kind Regards

Simon J Davis MRTPI | Principal Planning Officer, Planning Department, Directorate of Place, Arun District Council |
Location: 1st Floor, Arun Civic Centre, Maitravers Road, Littlehampton, BN17 5LF
Internal: 37874 | External: +44 (0) 1903 737874 | E-mail: simon.davis@arun.gov.uk

Visit Arun's web site at www.arun.gov.uk



Save the environment - think before you print.

From: [REDACTED]

Sent: 20 December 2017 09:24

To: Planning.Responses; Simon Davis

[REDACTED]
Elizabeth

Subject: FAO Simon Davis: Highways England response - Y/44/17/OUT Land at Stakers Farm, North End Road, Yapton, BN18 0DU

For the attention of: Simon Davis

Application No: Y/44/17/OUT

Site: Land at Stakers Farm, North End Road, Yapton, BN18 0DU.

Proposal: Outline Planning Application for 70No. residential dwellings including 30% affordable, public open space & associated landscaping. All matters to be reserved apart from Access (access to be achieved via permitted road (reference Y/93/14/OUT). This application is a Departure from the Development plan.

Highways England reference: 78400

Dear Mr Davis,

Thank you for your consultation of 10 July 2017 regarding the above application and for your kind assistance during the period of Highways England's deliberations on this application.

Highways England has been appointed by the Secretary of State for Transport as strategic highway company under the provisions of the Infrastructure Act 2015 and is the highway authority, traffic authority and street authority for the strategic road network (SRN). The SRN is a critical national asset and as such Highways England works to ensure that it operates and is managed in the public interest, both in respect of current activities and needs as well as in providing effective stewardship of its long-term operation and integrity.

Highways England will be concerned with proposals that have the potential to impact on the safe and efficient operation of the SRN, in this case the A27.

Having examined the above application, we are satisfied that the development proposals can be achieved, subject to certain necessary conditions following discussions with the applicant, without detriment to the safe and efficient operation of the Strategic Road Network. Accordingly, I attach our formal conditional response for your attention.

Should you have any questions regarding this response, please contact me.

Regards,

Sent on behalf of Kevin Bown, Spatial Planning Manager Area 4

Richard Franklin

Highways England Company Limited | Registered Office: Bridge House, 1 Walnut Tree Close, Guildford GU1 4LZ | Registered in England and Wales No. 9346363

Web: www.highwaysengland.co.uk

This email may contain information which is confidential and is intended only for use of the recipient/s named above. If you are not an intended recipient, you are hereby notified that any copying, distribution, disclosure, reliance upon or other use of the contents of this email is strictly prohibited. If you have received this email in error, please notify the sender and destroy it.

Highways England Company Limited | General enquiries: 0300 123 5000 | National Traffic Operations Centre, 3 Ridgeway, Quinton Business Park, Birmingham B32 1AF |

<https://www.gov.uk/government/organisations/highways-england> | info@highwaysengland.co.uk

Registered in England and Wales no 9346363 | Registered Office: Bridge House, 1 Walnut Tree Close, Guildford, Surrey GU1 4LZ

Consider the environment. Please don't print this e-mail unless you really need to.



Developments Affecting Trunk Roads and Special Roads
Highways England Planning Response (HEPR 16-01)
Formal Recommendation to an Application for Planning Permission

From: Simon Jones (Divisional Director),
Network Delivery and Development
South East Region
Highways England.

To: [REDACTED]
Arun District Council – FAO Simon Davis

CC: [REDACTED]

Council's Reference: Y/44/17/OUT

Location: Land at Stakers Farm, North End Road, Yapton, BN18 0DU.

Proposal: Outline Planning Application for 70 No. residential dwellings including 30% affordable, public open space & associated landscaping. All matters to be reserved apart from Access (access to be achieved via permitted road (reference Y/93/14/OUT)). This application is a Departure from the Development plan.

Highways England Reference: HAMIS 78400

Referring to the notification of a planning application dated 10 July 2017 referenced above, in the vicinity of the A27 that forms part of the Strategic Road Network, notice is hereby given that Highways England's formal recommendation is that we:

- ~~a) offer no objection;~~
- b) recommend that conditions should be attached to any planning permission that may be granted (see Annex A – Highways England recommended Planning Conditions);
- ~~c) recommend that planning permission not be granted for a specified period (see Annex A – further assessment required);~~


~~d) recommend that the application be refused (see Annex A – Reasons for recommending Refusal).~~

Highways Act Section 175B is not relevant to this application.¹

HIGHWAYS ENGLAND ("we") have been appointed by the Secretary of State for Transport as strategic highway company under the provisions of the Infrastructure Act 2015 and is the highway authority, traffic authority and street authority for the Strategic Road Network (SRN). The SRN is a critical national asset and as such we work to ensure that it operates and is managed in the public interest, both in respect of current activities and needs as well as in providing effective stewardship of its long-term operation and integrity.

This response represents our formal recommendations with regard to Y/44/17/OUT and has been prepared by the Area 4 Spatial Planning Team and is copied to the Department for Transport as per the terms of our Licence.

Should the Council disagree with this recommendation you should consult the Secretary of State for Transport, as per the Town and Country Planning (Development Affecting Trunk Roads) Direction 2015, via transportplanning@dft.gsi.gov.uk. If you need a copy of the Direction, please contact us.

 Signature: 	Date: 19 December 2017
Name: Kevin Bown	Position: Spatial Planning Manager
Highways England:	
Highways England, Bridge House, 1 Walnut Tree Close, Guildford, GU1 4LZ	
	

¹ Where relevant, further information will be provided within Annex A.

Annex A Highways England recommended Planning Conditions

We recommend that the following condition and informative be attached to any permission granted in connection with planning application Y/44/17/OUT:

Condition: Strategic Road Network Mitigation Scheme


- 1) Prior to the occupation of 50 dwellings within the permitted development, the improvement works at the A27 / Yapton Lane junction shall be completed and open to the travelling public as shown on i-Transport's drawing number ITB11324-GA-014 Revision C "*Proposed extension to A27 Yapton Lane right turn*" dated 30/8/17.

Reason: This is to ensure that the A27 Trunk Road continues to be an effective part of the national system of routes for through traffic in accordance with section 10 of the Highways Act 1980 and to satisfy the reasonable requirements of road safety.

Condition: Construction Management Plan

- 2) No works shall commence on site until a Construction Management Plan has been submitted to and approved in writing by the Local Planning Authority (who shall consult with Highways England). The plan shall include details of the management of traffic during the construction period. The construction of the development shall be carried out in accordance with the approved Construction Management Plan unless otherwise agreed in writing by the Local Planning Authority (who shall consult with Highways England).

Reason: To ensure that construction of the development does not result in avoidable congestion of the A27 Trunk Road, to ensure that the A27 Trunk Road continues to be an effective part of the national system of routes for through traffic in accordance with section 10 of the Highways Act 1980 and to satisfy the reasonable requirements of road safety.

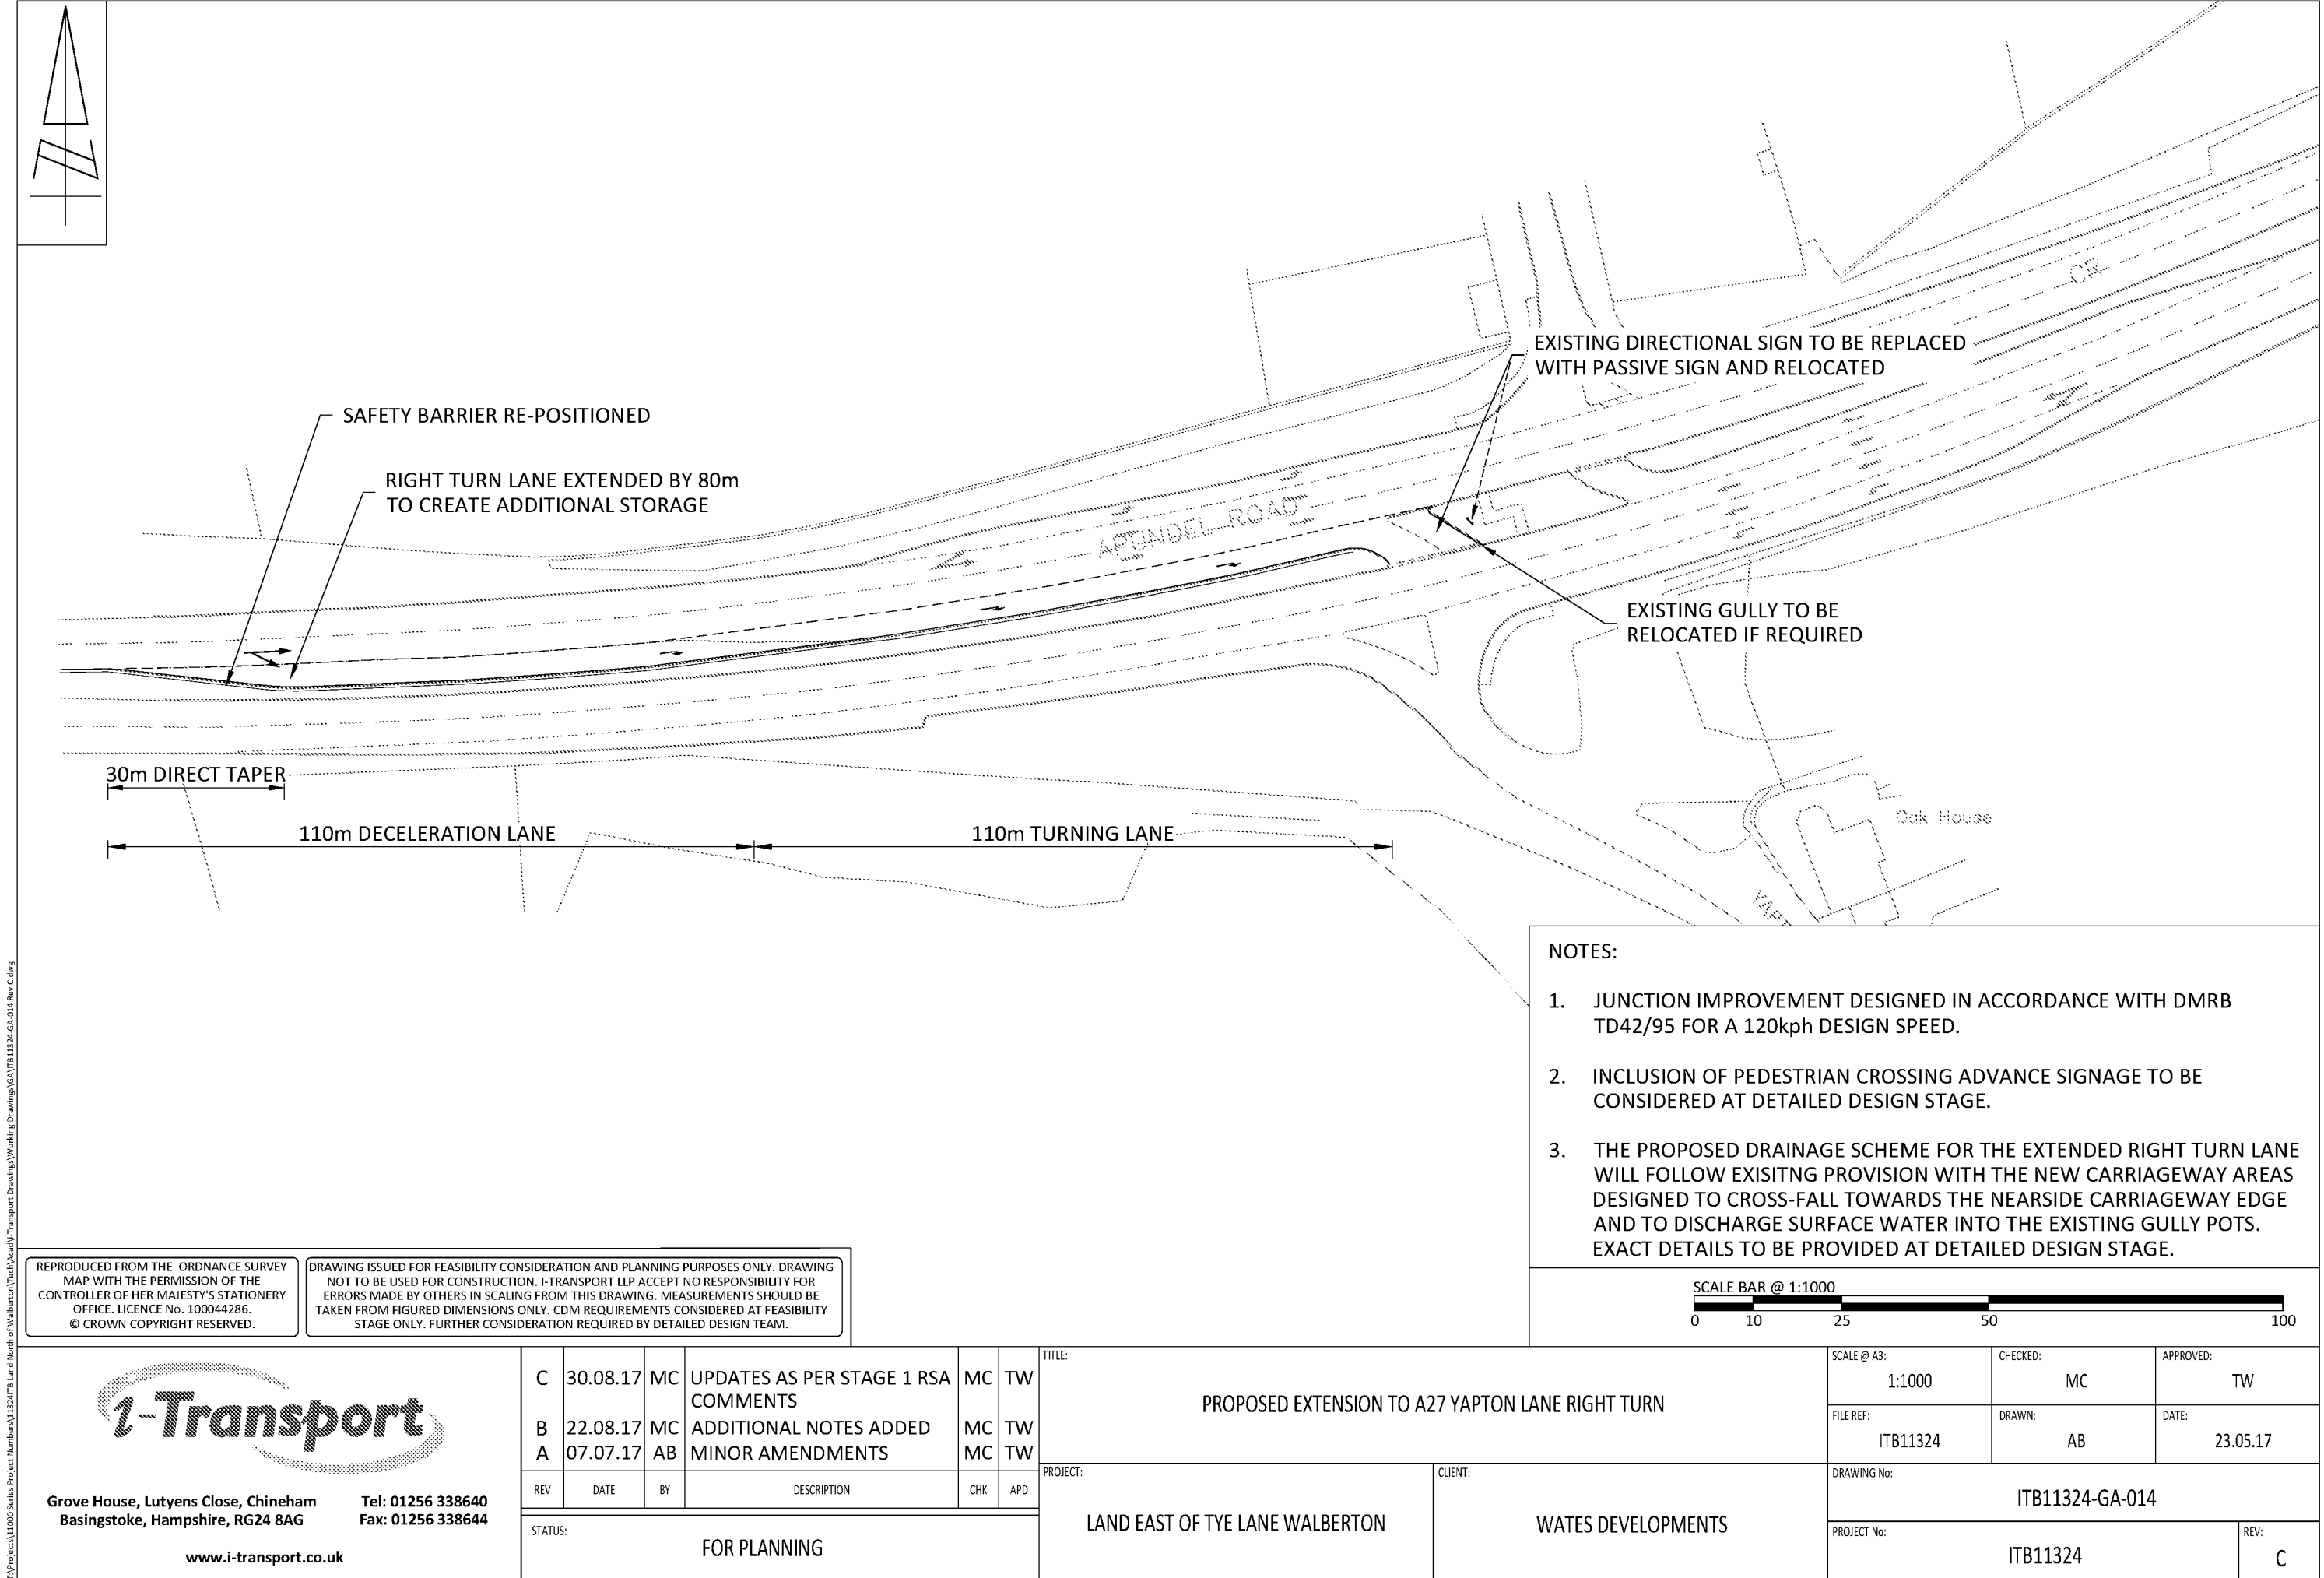



REPRODUCED FROM THE ORDNANCE SURVEY MAP WITH THE PERMISSION OF THE CONTROLLER OF HER MAJESTY'S STATIONERY OFFICE. LICENCE No. 100044286. © CROWN COPYRIGHT RESERVED.

DRAWING ISSUED FOR FEASIBILITY CONSIDERATION AND PLANNING PURPOSES ONLY. DRAWING NOT TO BE USED FOR CONSTRUCTION. I-TRANSPORT LLP ACCEPT NO RESPONSIBILITY FOR ERRORS MADE BY OTHERS IN SCALING FROM THIS DRAWING. MEASUREMENTS SHOULD BE TAKEN FROM FIGURED DIMENSIONS ONLY. CDM REQUIREMENTS CONSIDERED AT FEASIBILITY STAGE ONLY. FURTHER CONSIDERATION REQUIRED BY DETAILED DESIGN TEAM.

NOTES:

1. JUNCTION IMPROVEMENT DESIGNED IN ACCORDANCE WITH DMRB TD42/95 FOR A 120kph DESIGN SPEED.
2. INCLUSION OF PEDESTRIAN CROSSING ADVANCE SIGNAGE TO BE CONSIDERED AT DETAILED DESIGN STAGE.
3. THE PROPOSED DRAINAGE SCHEME FOR THE EXTENDED RIGHT TURN LANE WILL FOLLOW EXISITNG PROVISION WITH THE NEW CARRIAGEWAY AREAS DESIGNED TO CROSS-FALL TOWARDS THE NEARSIDE CARRIAGEWAY EDGE AND TO DISCHARGE SURFACE WATER INTO THE EXISTING GULLY POTS. EXACT DETAILS TO BE PROVIDED AT DETAILED DESIGN STAGE.

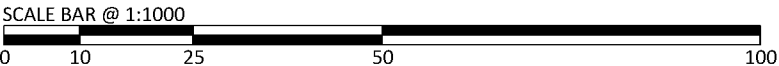

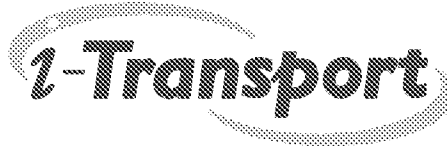 Grove House, Lutyens Close, Chineham Basingstoke, Hampshire, RG24 8AG Tel: 01256 338640 Fax: 01256 338644 www.i-transport.co.uk	C	30.08.17	MC	UPDATES AS PER STAGE 1 RSA COMMENTS	MC	TW	TITLE: PROPOSED EXTENSION TO A27 YAPTON LANE RIGHT TURN	SCALE @ A3: 1:1000	CHECKED: MC	APPROVED: TW
	B	22.08.17	MC	ADDITIONAL NOTES ADDED	MC	TW		FILE REF: ITB11324	DRAWN: AB	DATE: 23.05.17
	A	07.07.17	AB	MINOR AMENDMENTS	MC	TW				
	REV	DATE	BY	DESCRIPTION	CHK	APD	PROJECT: LAND EAST OF TYE LANE WALBERTON	CLIENT: WATES DEVELOPMENTS	DRAWING No: ITB11324-GA-014	
	STATUS: FOR PLANNING								PROJECT No: ITB11324	