


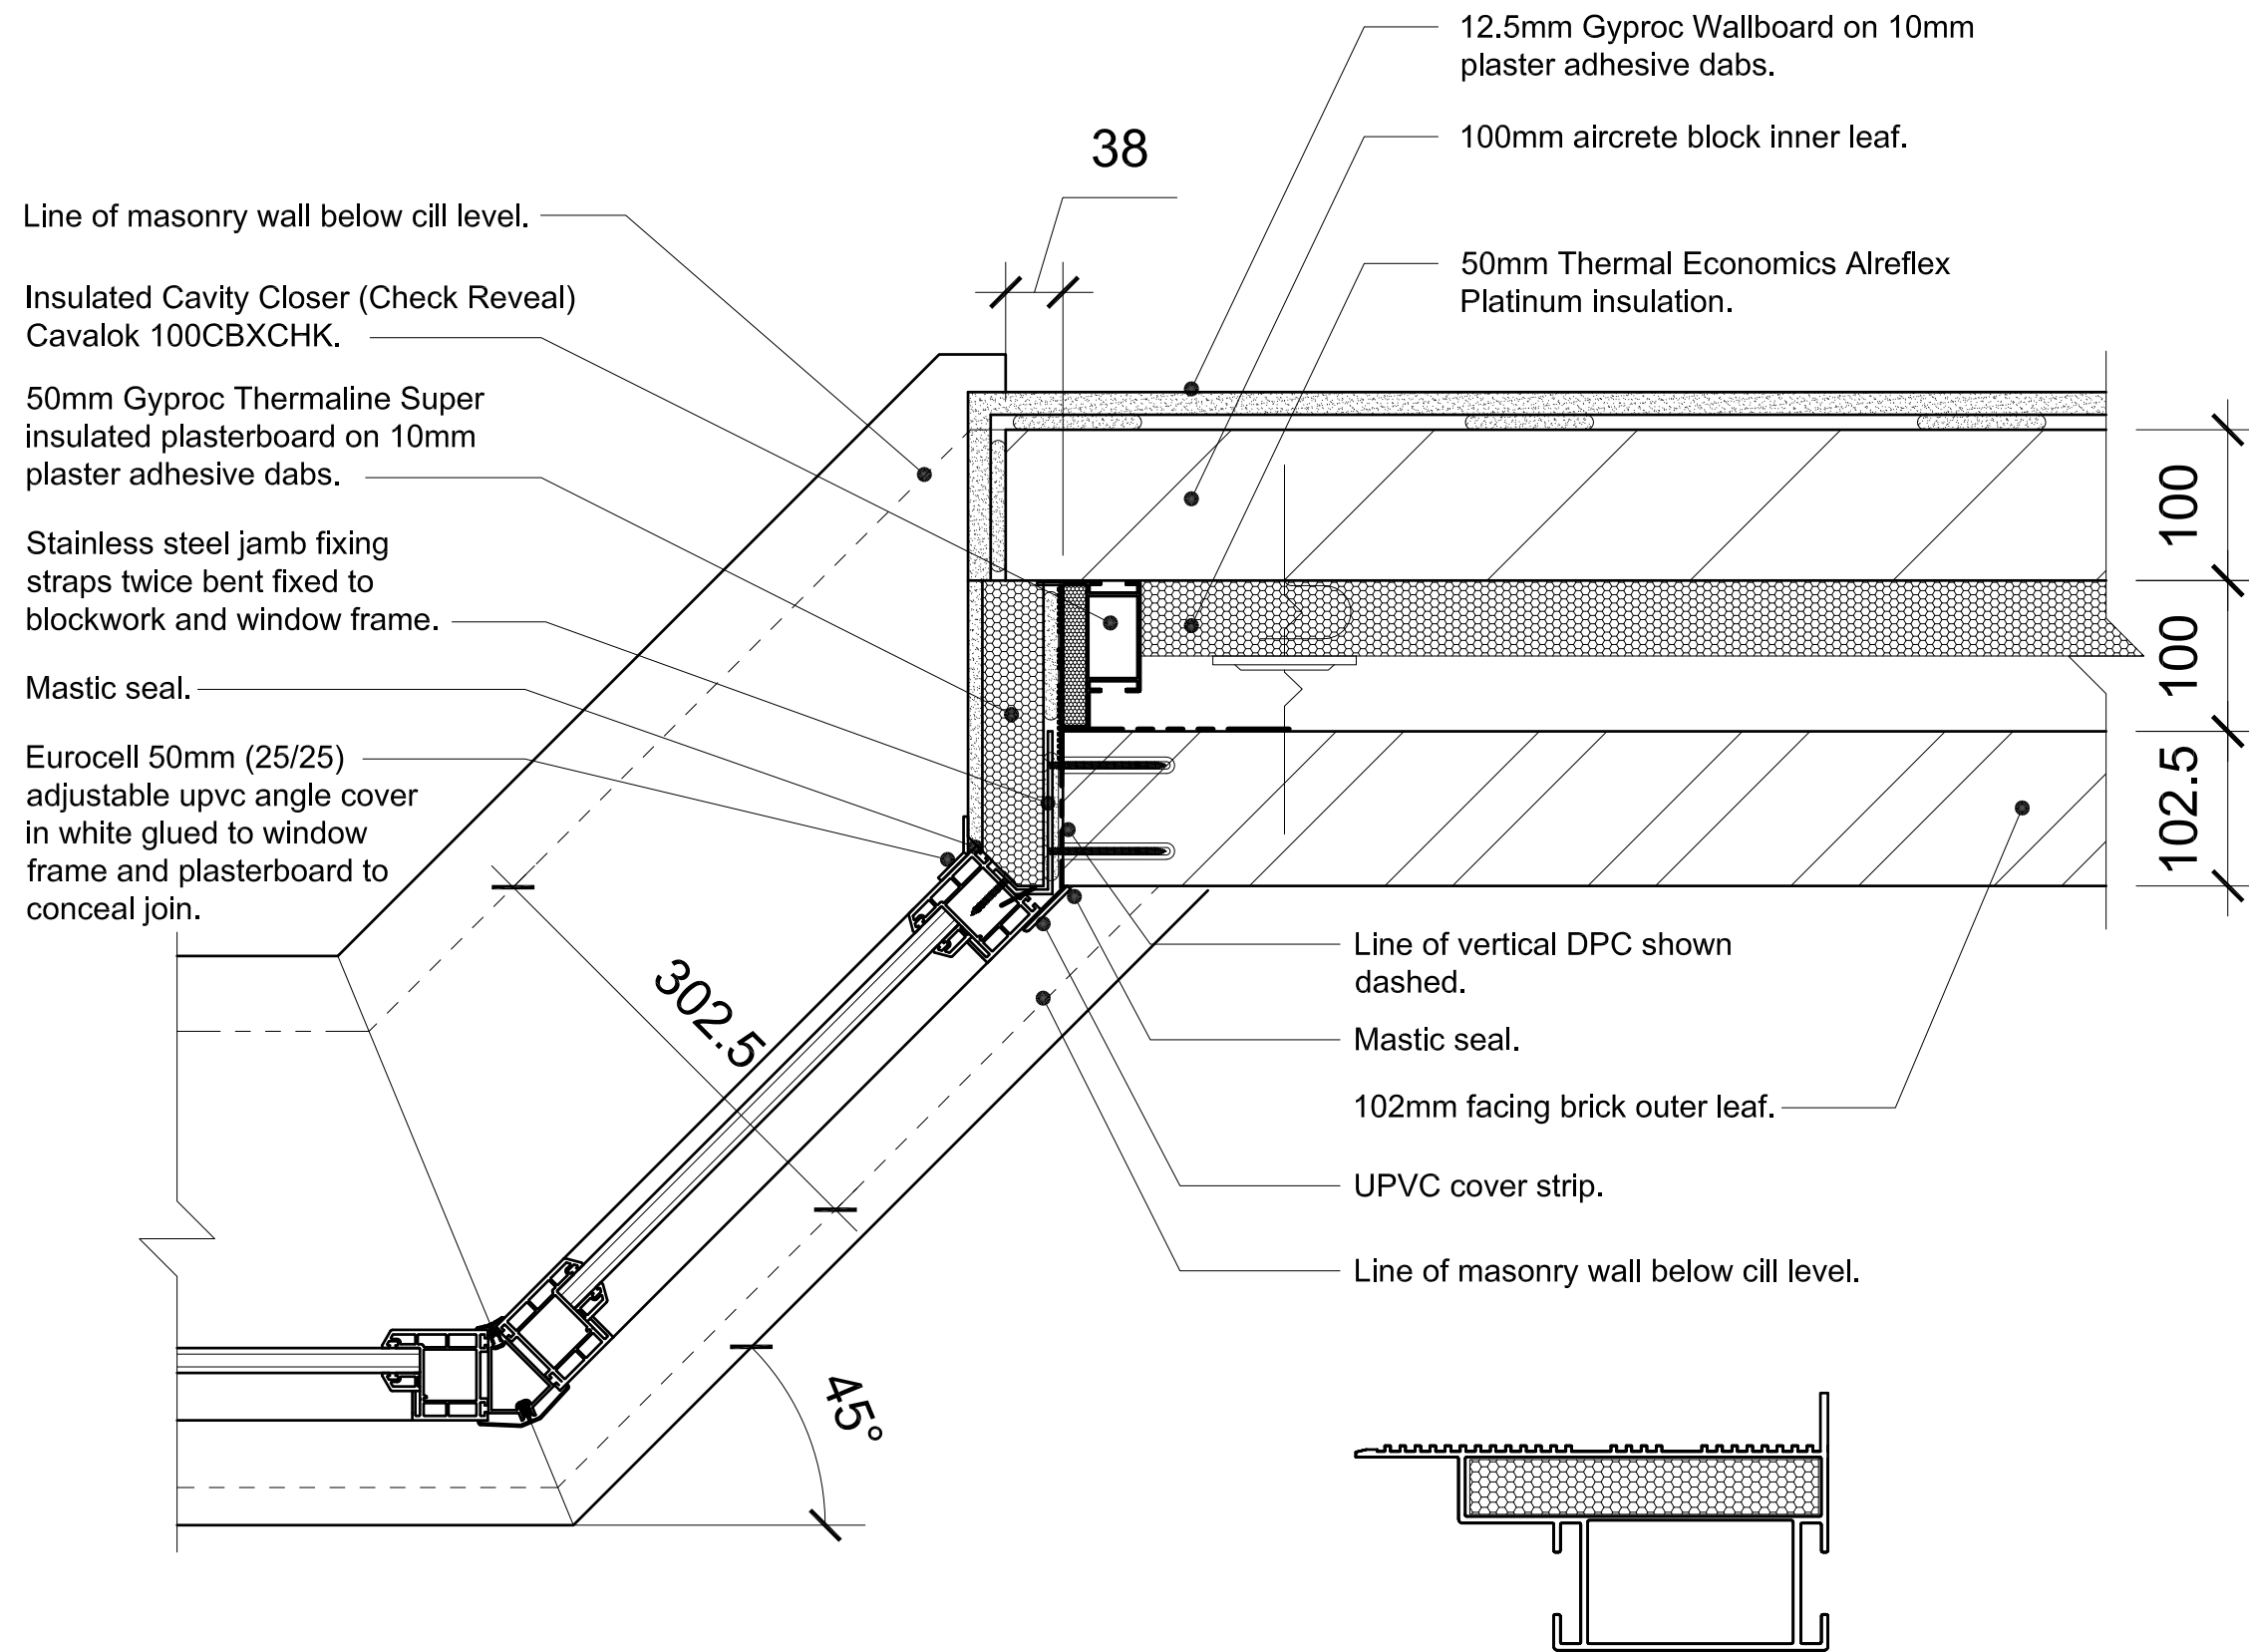

NOTE - Insulated Cavity Closer (Check Reveal) Cavalok 100CBXCHK **MUST** be installed.
Scale 1:2

EXTERNAL REFERENCE : 13/092/RV03-EW01, 13/092/RV03-EW02, 13/092/RV03-EW03.

 DAVID WILSON HOMES BARRATT DEVELOPMENTS PLC 				Date: Dec 19	
Description: Adjustable internal angle cover added					
Rev: C					
Brand: BARRATT / DAVID WILSON HOMES Range: -5 / 2010 Title: SPLAY BAY JAMB DETAIL Detail No: DB-SD07-002 Drawn: GDT Checked: GDT Scale: 1:5 / 1:2 Date: June 14					