

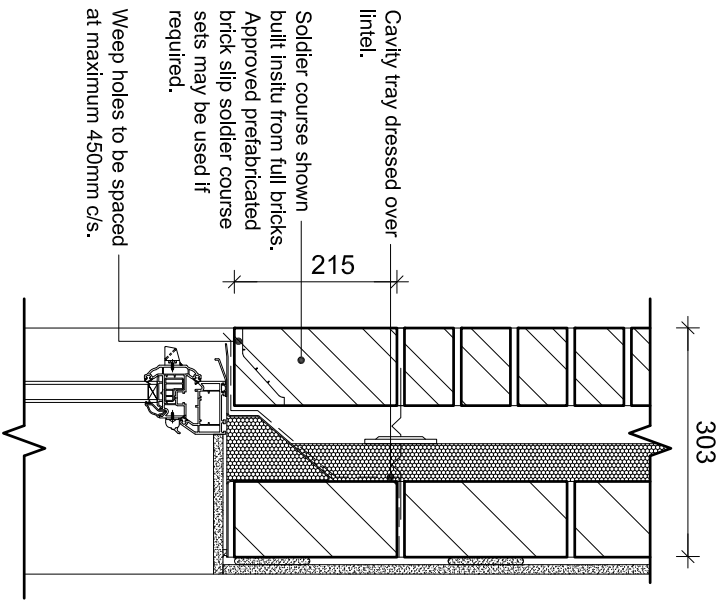
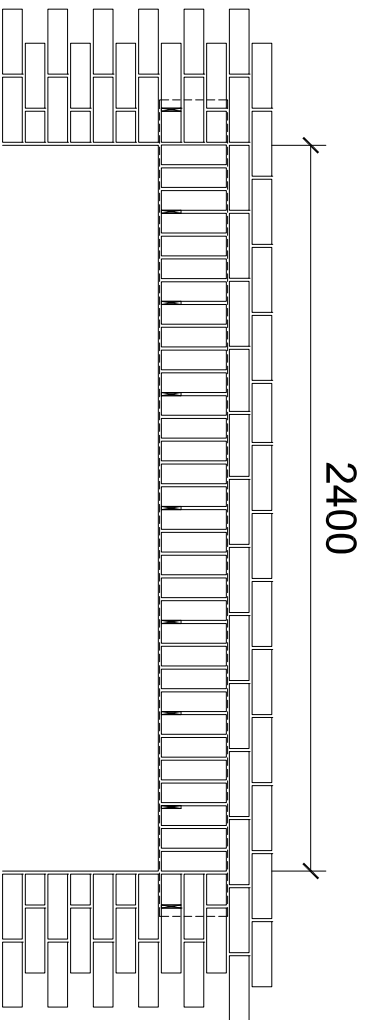
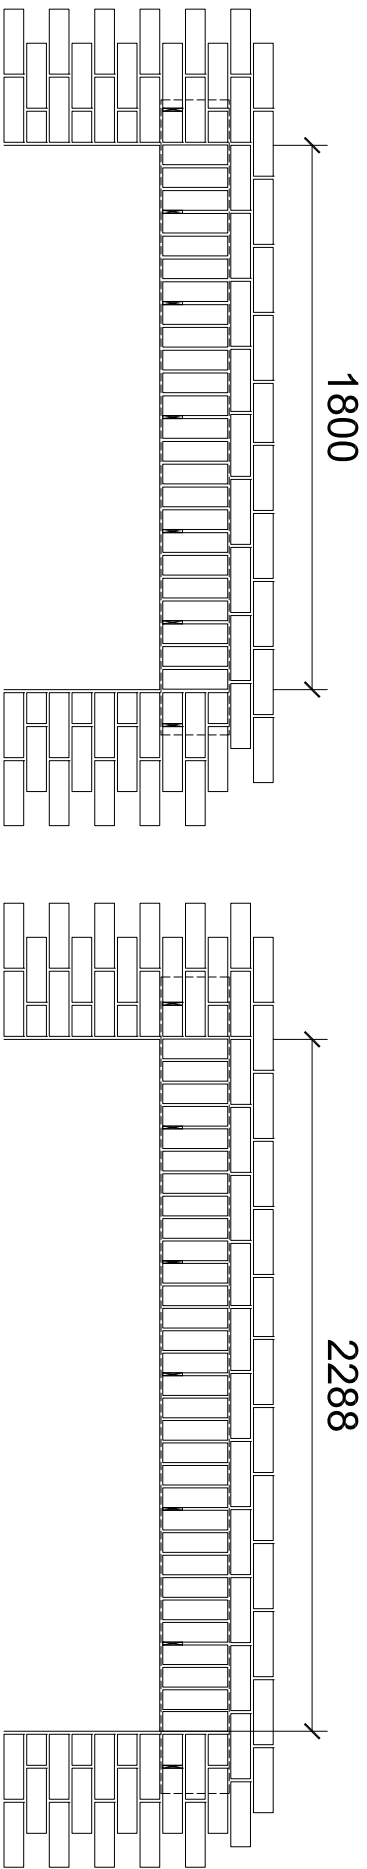


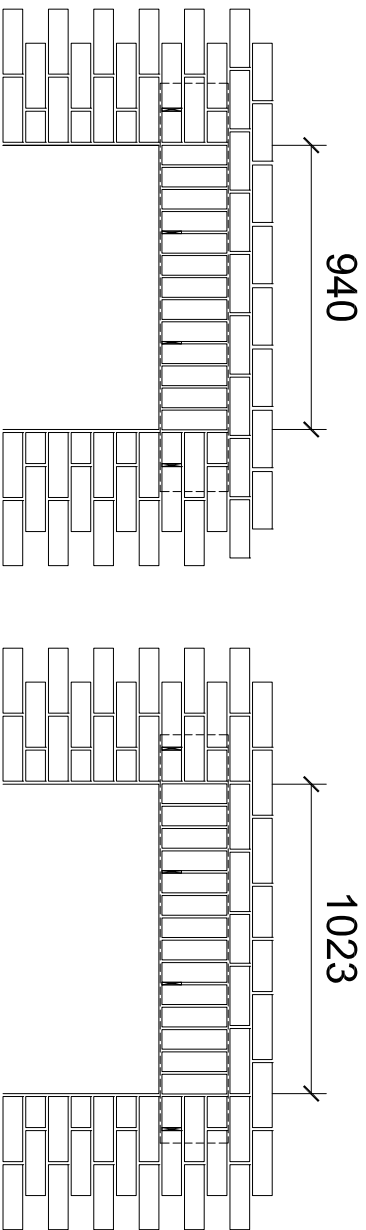

SECTION THROUGH WINDOW HEAD
SCALE 1:10

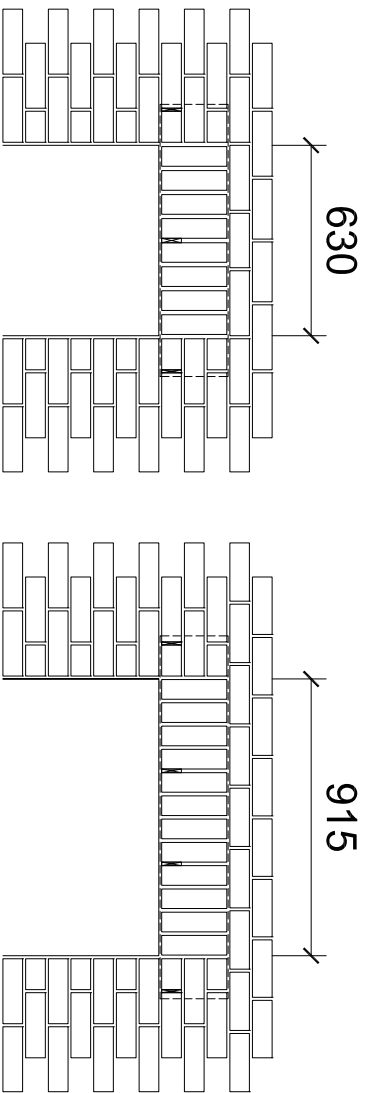

KEY:
Weep Hole = 
Cavity Tray = 

EXTERNAL REFERENCE :

Brand: DAVID WILSON HOMES Range: -5 / -7 Title: Brick Soldier Course Details Detail No: DW-SD07-016 Drawn: GDT Checked: GDT Scale: 1:25 Date: APR 19				Rev:	Description:	Date:	