




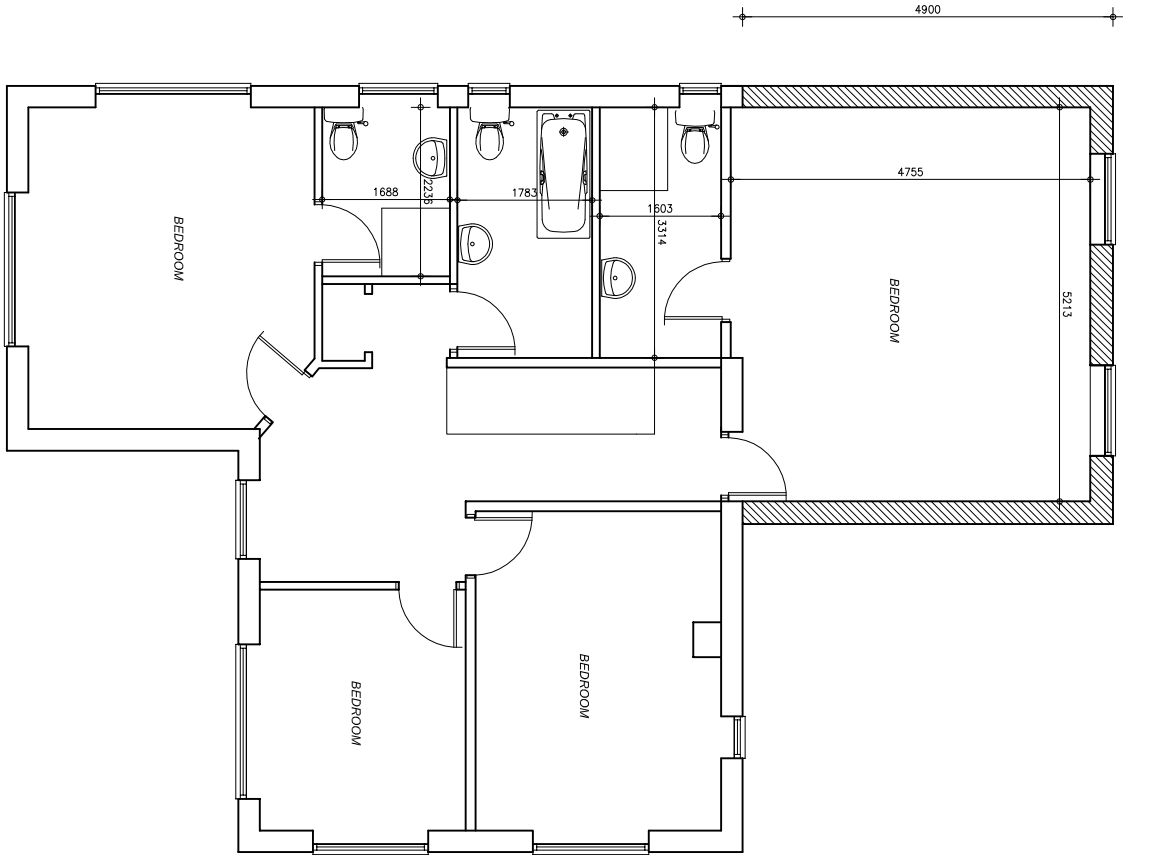


PROPOSED FIRST FLOOR PLAN

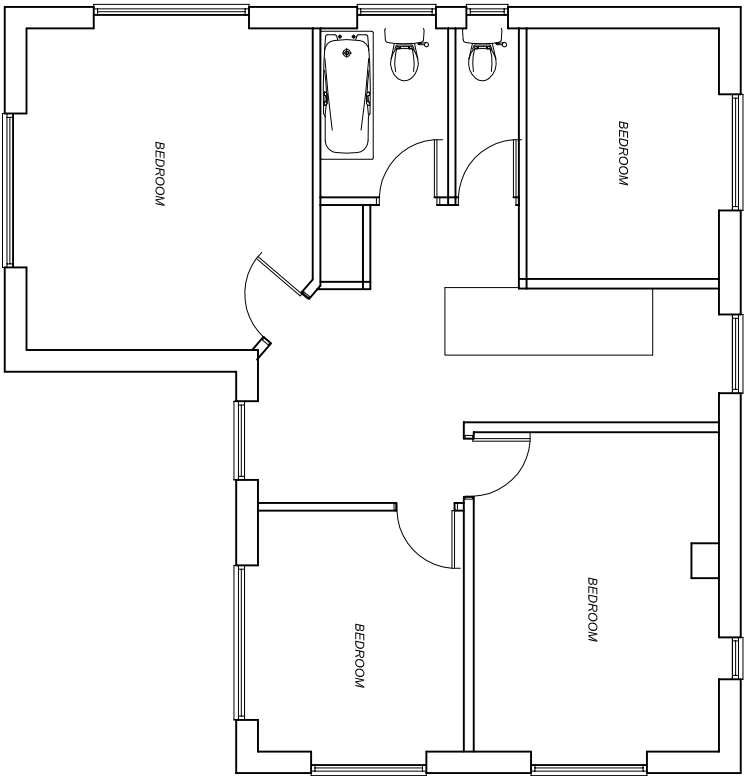


EXISTING FIRST FLOOR PLAN

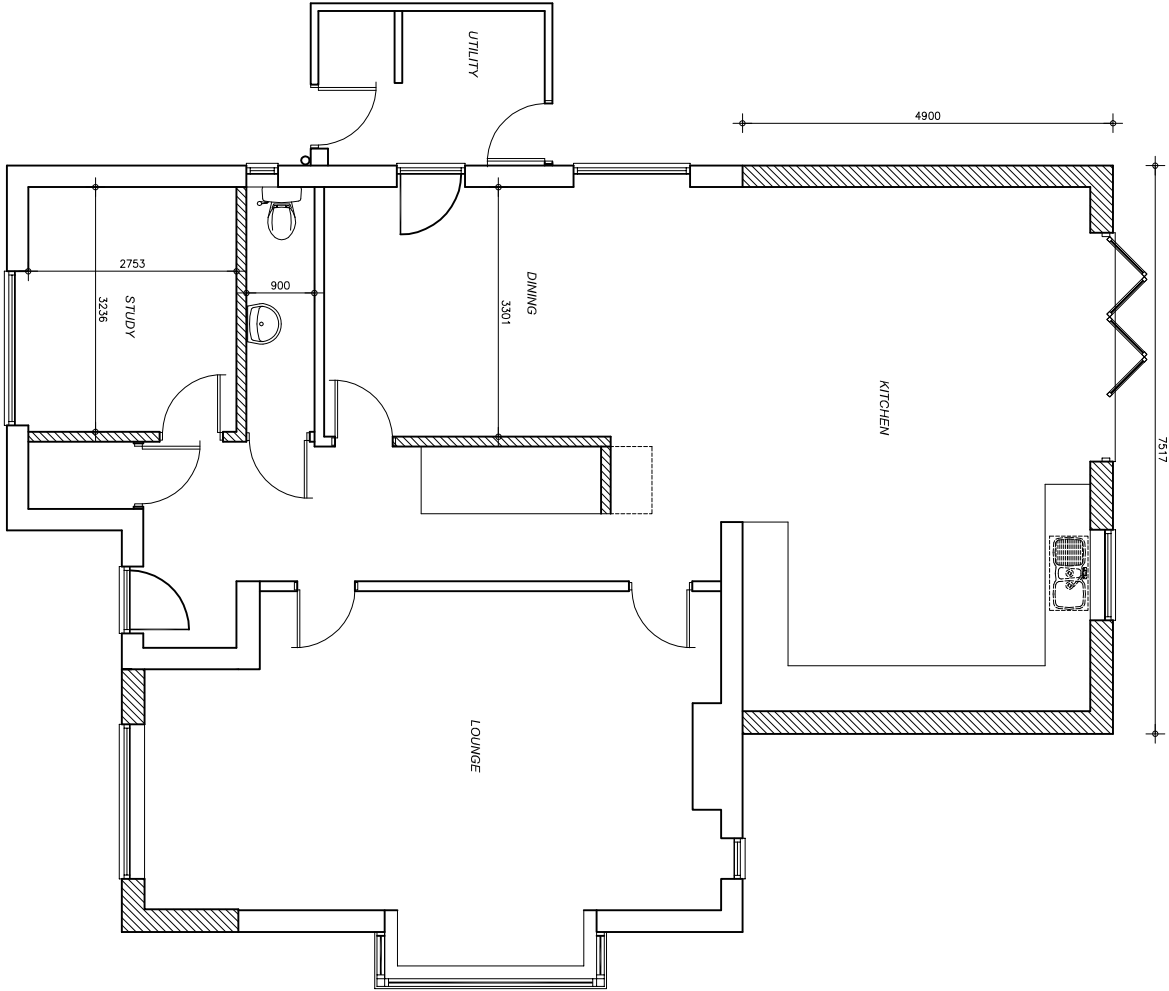

PROPOSED GROUND FLOOR PLAN

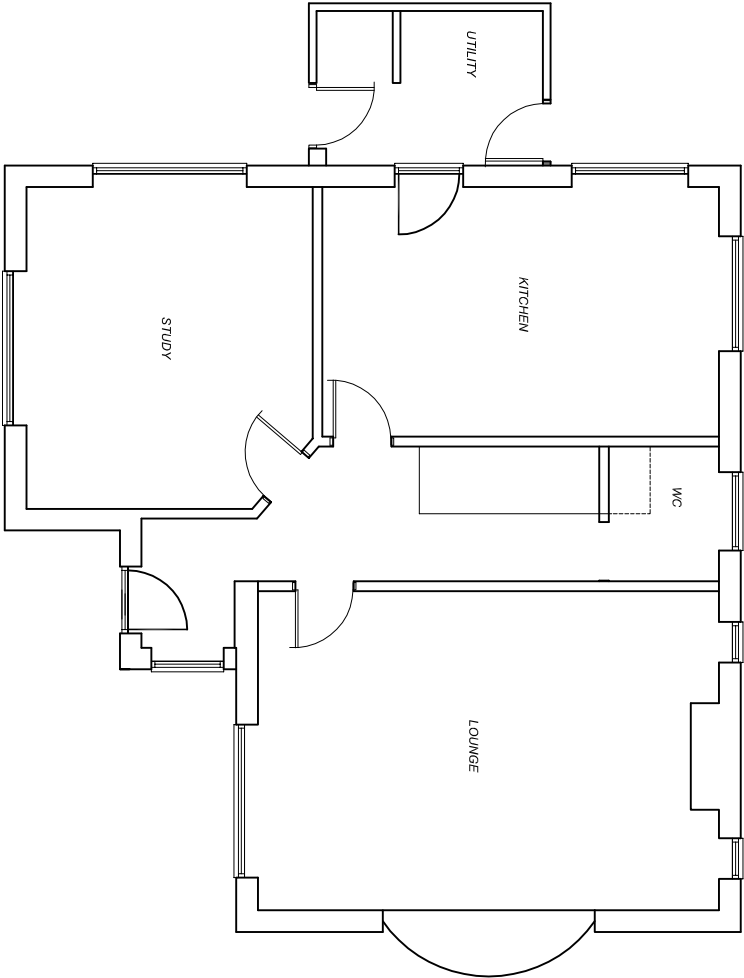

EXISTING GROUND FLOOR PLAN

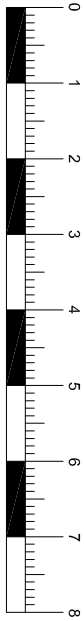

REVISIONS	DATE	INITIAL

HomeZone

Architectural Services
27 The Avenue
Liphook
Hants GU30 7QD

07780 823131

PROJECT
Ground & First Floor Extensions and
alterations @ Normandie
Church Lane, Yapton.

CLIENT
J Napthine

DRAWING
EXISTING & PROPOSED
FLOOR PLANS

SCALE	DATE	DRAWN	CHECKED
1:100 @ A3	05/19	gj	

DRAWING NO.
0802 - SK-01

CAD NO. C:\ACTION\HZ\0801\DRAWINGS