





SITE LAYOUT 1:500

- 1.5m WOOD POST & RAIL FENCE
- 1.5m CLOSE BOARD FENCE
- 1.5m BRICK BORDEN WALL
- 1.5m CLOTHED FENCE WITH 330mm TREES OVER
- 1.5m TIMBER PALISADE FENCE



6m RPA

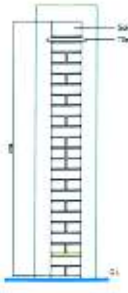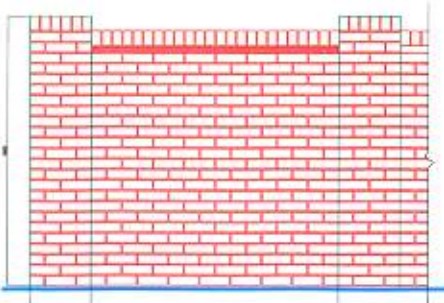

Hawthorn
Maple
Blackthorn

KEY

- Tree, Group or Hedge to be retained and protected in accordance with BS5837:2012
- Tree, Group or Hedge to be removed to facilitate development, subject to Local Authority approval
- Tree to be removed for sound arboricultural management reasons, subject to Local Authority approval
- Initial Root Protection Area shown as circle (RPA)
- Approximate line of tree protection barrier indicating the Construction Exclusion Zone for more active areas of construction (CEZ)
- Approximate line of tree protection barrier for areas of less active construction

NOTES

- Refer to Tree Report for tree details.
- Trees surveyed in accord with BS5837:2012
- Do not scale from this drawing
- All trees marked * are indicatively plotted only and should be verified by Land Surveyor.
- This plan is based on Boundary Treatment, 2nd Edn, 1994, 1st Edn, 1991, A.P. Architecture Ltd.

category A trees
 category B trees
 category C trees
 category U trees
 CLIENT
 Penstemon Homes
 South Coast
 DRAWING No.
 GT5535.02
 JOB TITLE
 Burndell Road
 Yapton
 West Sussex
 DRAWING TITLE
 Tree Protection Plan
 SCALE
 1:500 @ A0
 DATE
 08 March 2013
 Trees Surveyed by
 A.J. Monk Consulting
 email: ajmonk@ajmonkconsulting.com
 tel: 01794 524 268
 ALL DRAWINGS MUST BE
 CHECKED ON SITE AND NOT
 SCALED FROM THIS DRAWING