




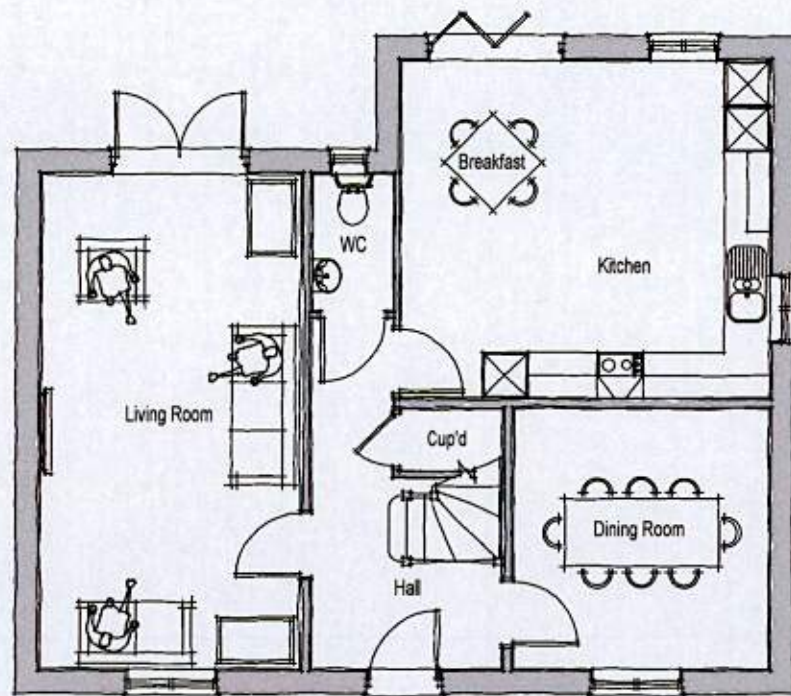

GROUND FLOOR PLAN

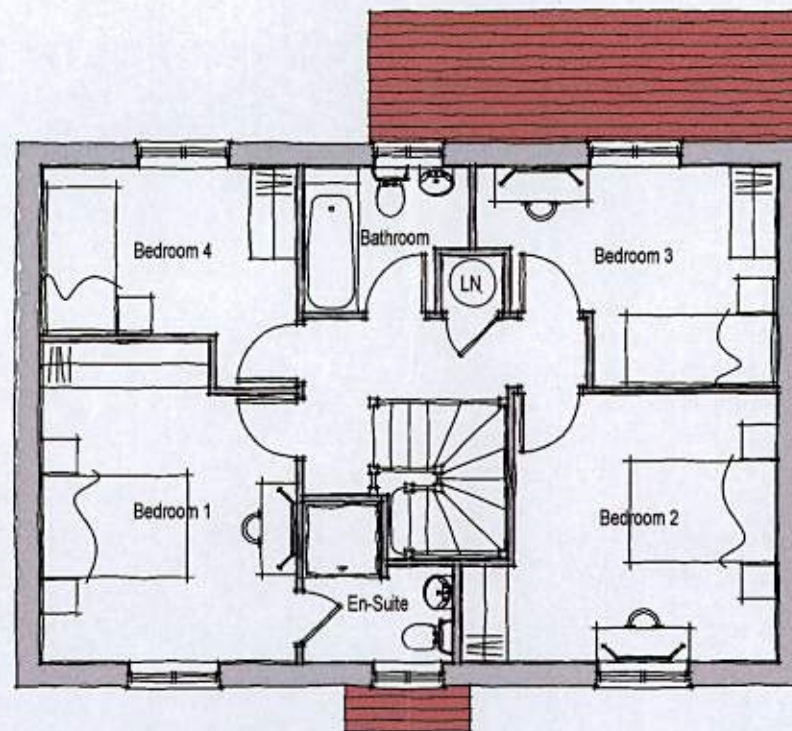

FIRST FLOOR PLAN

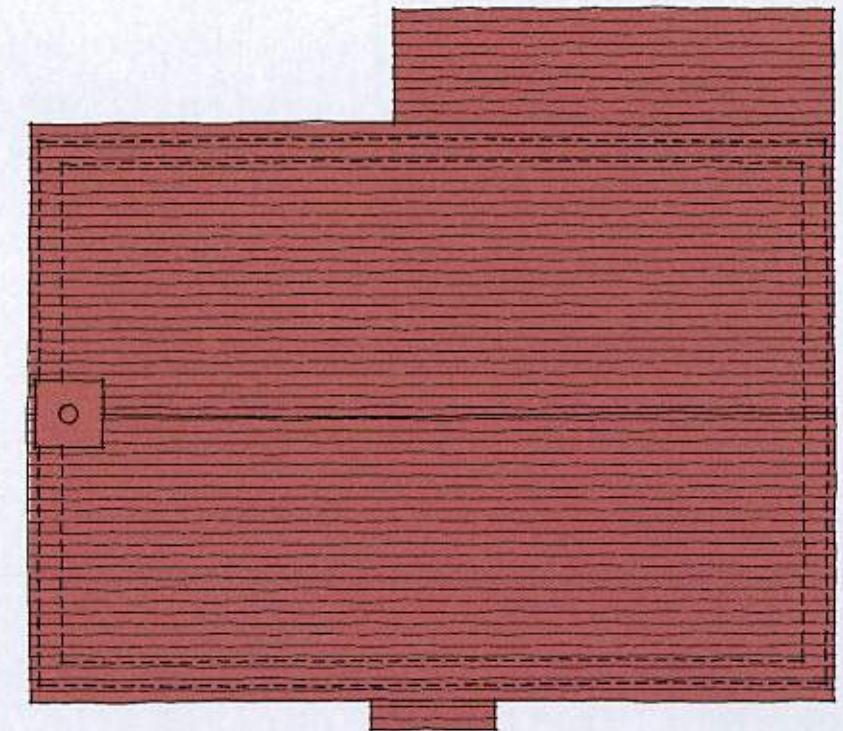

ROOF PLAN

TYPE 1443

Rev.	Date	Description	Scale	Drawn	Checked	Drawn	Checked
			1:100 @ A3	MCN	DGP		
Client		Project		File		Drawing Status	
		CHARLES CHURCH		Type 1443		PLANNING	
Goodhew Close, Yapton, West Sussex.		Date		May 13			
Drawing Title		Drg.No.		P1004.1443.01			
Type 1443		Rev.		-			
Floor & Roof Plans							



AAP Architecture Ltd, Unit A, Monument Business Centre, Monument Way East, Woking,
Surrey GU21 5LY. Tel: 01483 727345 Fax: 01483 727375
Web: www.aap-arc.co.uk E-mail: projects@aap-arc.co.uk

This drawing is the copyright of AAP Architecture Ltd.