
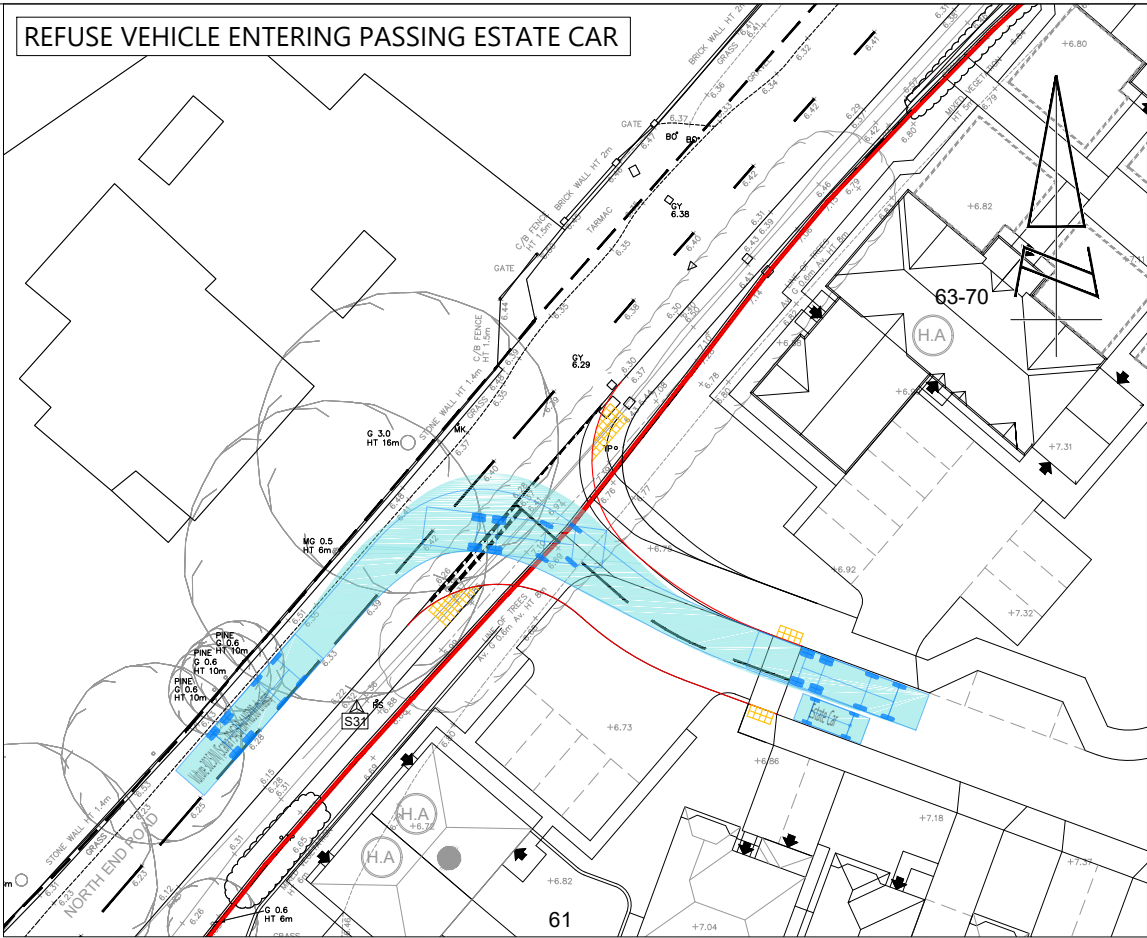
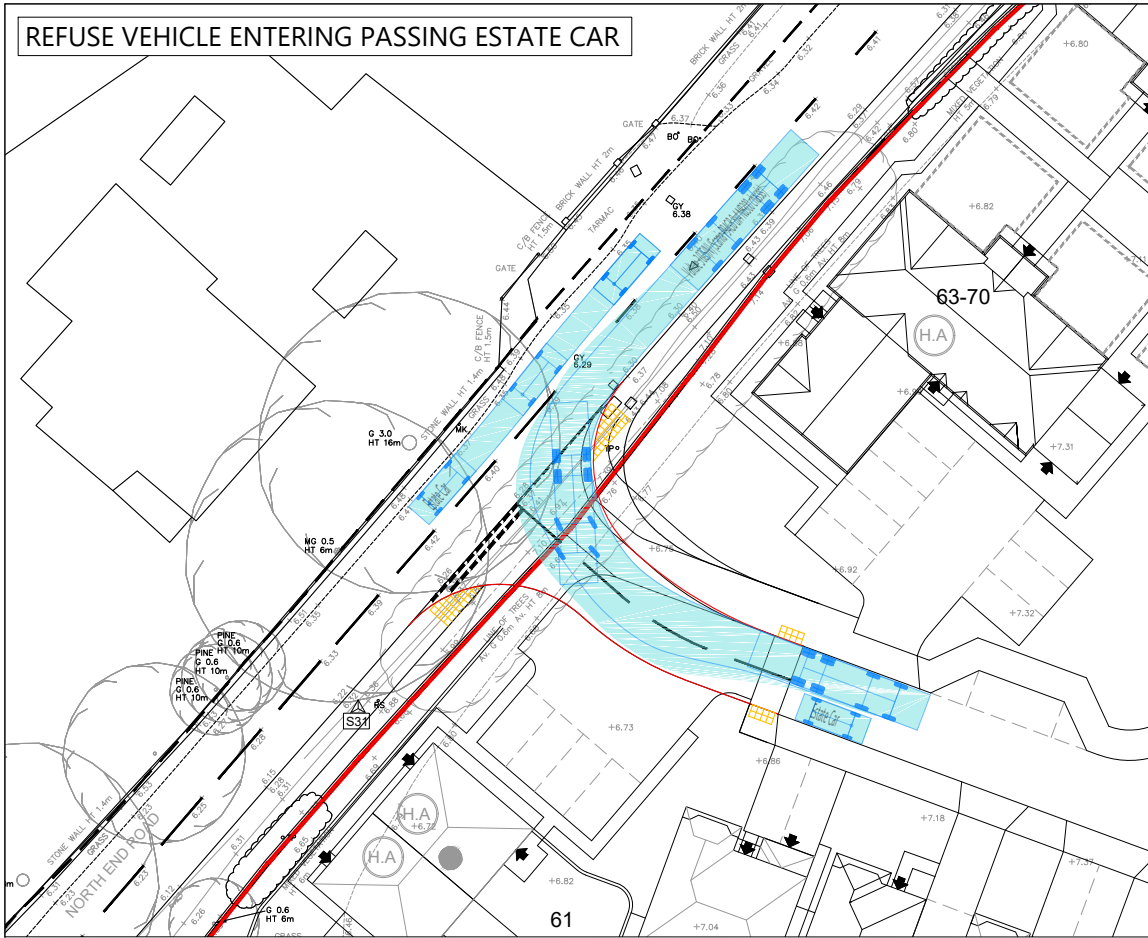


Vulture 3025(N) (Scania P94GB 8x4 NB300 chassis)  
Overall Length 11.997m  
Overall Width 2.500m  
Overall Body Height 3.749m  
Min Body Ground Clearance 0.302m  
Track Width 2.490m  
Lock to lock time 4.00s  
Kerb to Kerb Turning Radius 10.800m

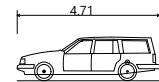

Estate Car  
Overall Length 4.710m  
Overall Width 1.804m  
Overall Body Height 1.442m  
Min Body Ground Clearance 0.207m  
Max Track Width 1.756m  
Lock to lock time 4.00s  
Kerb to Kerb Turning Radius 5.950m

| REV | DATE | BY | DESCRIPTION | CHK | APD |
|-----|------|----|-------------|-----|-----|
|     |      |    |             |     |     |

STATUS: FOR INFORMATION



Grove House, Lutyens Close, Chineham  
Basingstoke, Hampshire, RG24 8AG  
Tel: 01256 338640  
www.i-transport.co.uk



TITLE: SWEPT PATH ANALYSIS - REFUSE VEHICLE / ESTATE CAR

PROJECT: LAND SOUTH OF FORD LANE

CLIENT: REDROW HOMES

|                      |                   |                |
|----------------------|-------------------|----------------|
| DRAWN: JD            | CHECKED: DS       | APPROVED: DS   |
| PROJECT No: ITB14679 | SCALE @ A3: 1:500 | DATE: 17.05.21 |

DRAWING No: ITB14679-GA-004  
REV: -

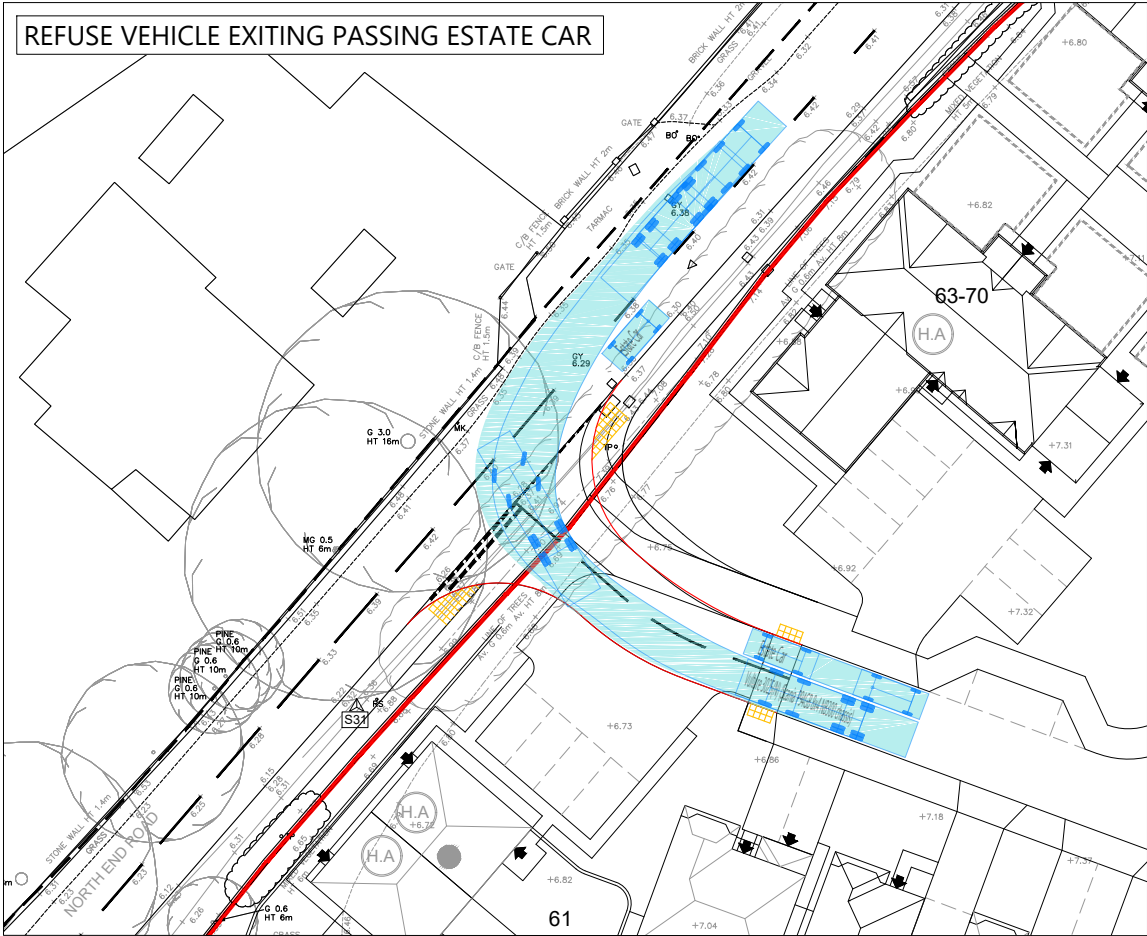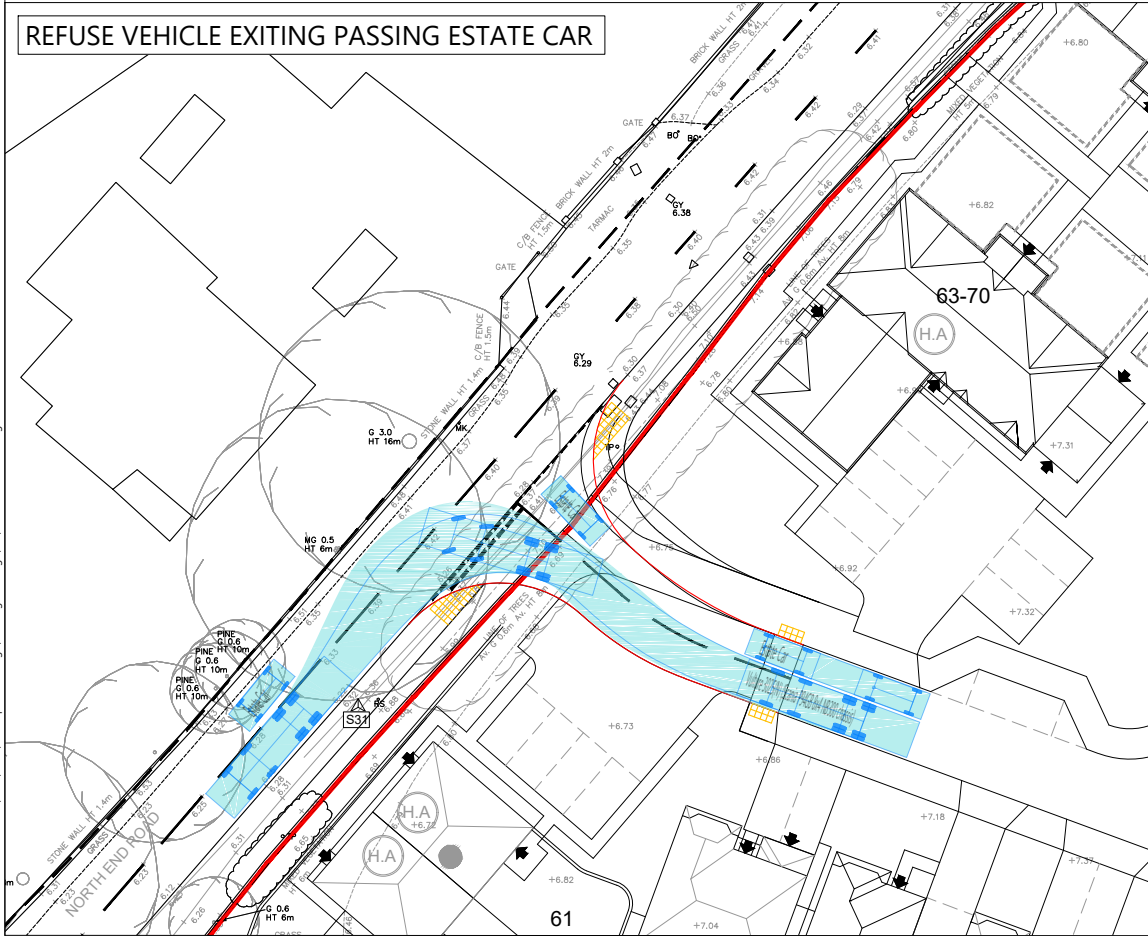

REPRODUCED FROM THE ORDNANCE SURVEY MAP WITH THE PERMISSION OF THE CONTROLLER OF HER MAJESTY'S STATIONERY OFFICE. LICENCE No. 100044286. © CROWN COPYRIGHT RESERVED.

DRAWING ISSUED FOR FEASIBILITY CONSIDERATION AND PLANNING PURPOSES ONLY. DRAWING NOT TO BE USED FOR CONSTRUCTION. I-TRANSPORT LLP ACCEPT NO RESPONSIBILITY FOR ERRORS MADE BY OTHERS IN SCALING FROM THIS DRAWING. MEASUREMENTS SHOULD BE TAKEN FROM FIGURED DIMENSIONS ONLY. CDM REQUIREMENTS CONSIDERED AT FEASIBILITY STAGE ONLY. FURTHER CONSIDERATION REQUIRED BY DETAILED DESIGN TEAM.