




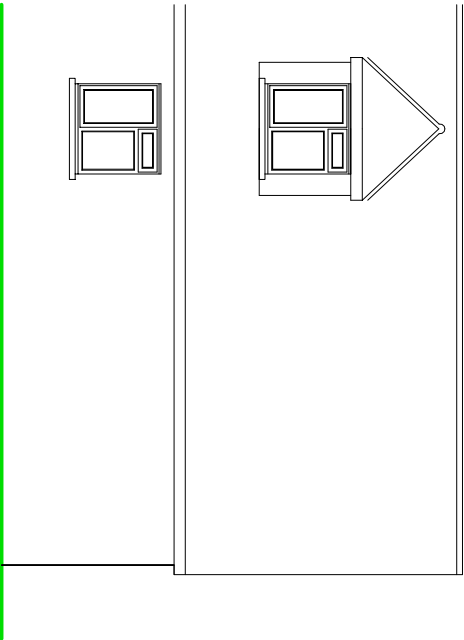

SIDE ELEVATION

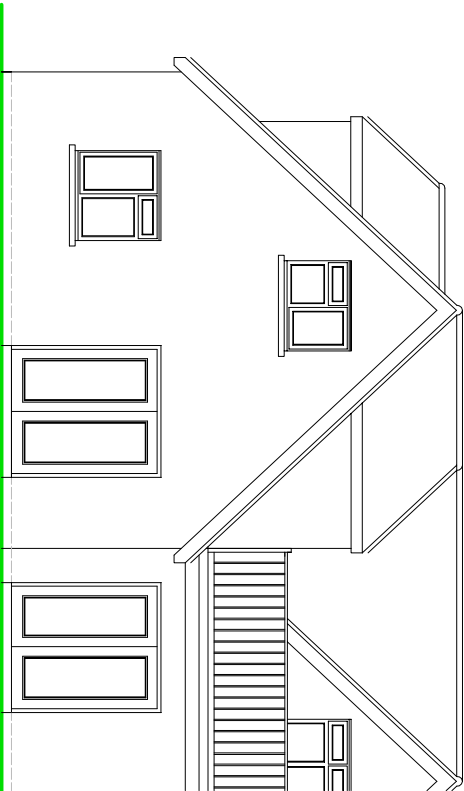

REAR ELEVATION

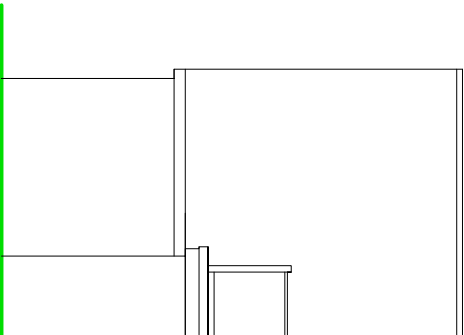

SIDE ELEVATION


NOTES

ROOF - Interlocking concrete pan tiles to pitched roof.

WALLS - Pebble dash render detail to external walls.

WINDOWS/DOORS - White PVC framed double glazed units.

EXISTING ELEVATIONS

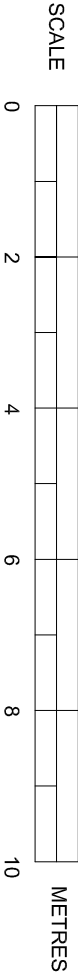

SUSSEX BUILDING CONSULTANCY LIMITED

9 EAST BANK, NORTH END ROAD,
YAPTON, ARUNDEL, WEST SUSSEX.

SCALE - 1/100 REV - DATE - 05/10/2012

partner

LABC

3 NORTHGATE ROAD
BOGNOR REGIS
PO21 5LZ
TEL - (01243) 863779