




The 'lean to' portion of the conservatory roof is to be laid to the underside of the existing guttering with compliant weathering and roof falls to be checked by the contractor on site prior to construction and agreed with Building Control.

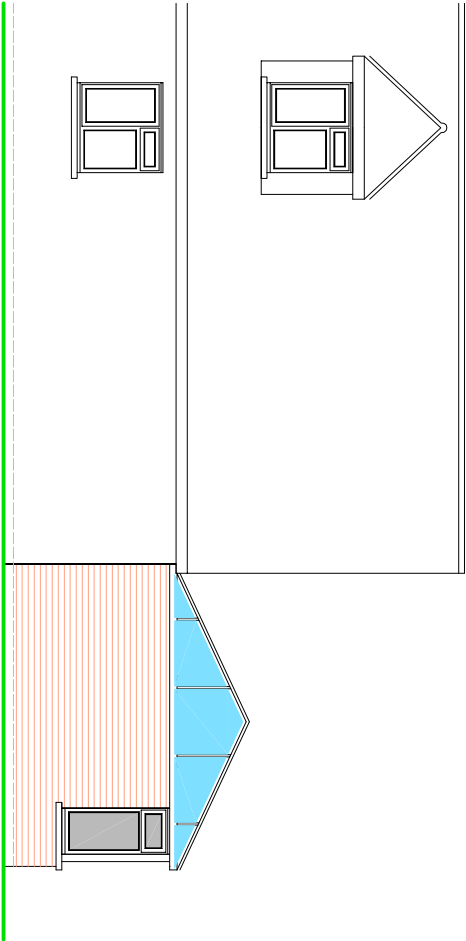

SIDE ELEVATION

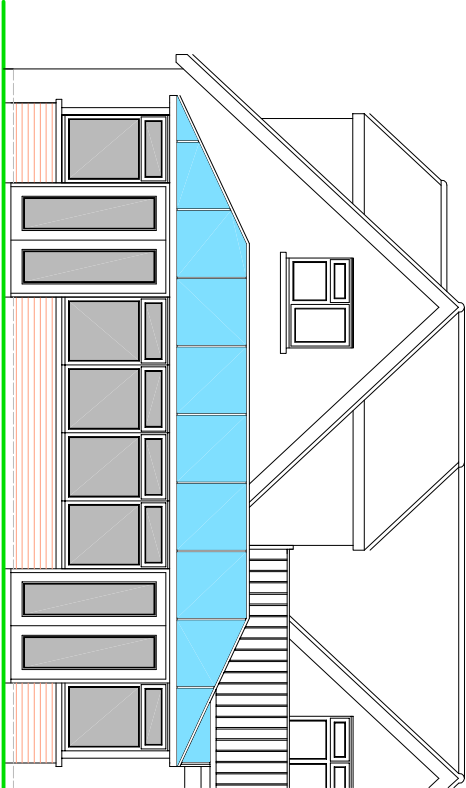

REAR ELEVATION

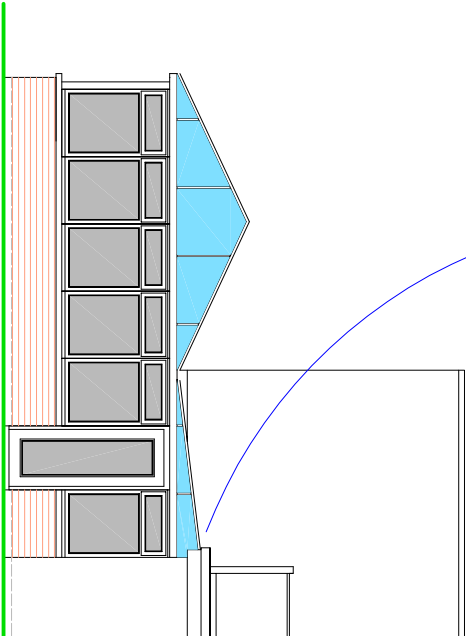

SIDE ELEVATION

NOTES

ROOF - Polycarbonate roof.

WALLS - Face brick to external walls.

WINDOWS/DOORS - White PVC framed double glazed units.

PROPOSED ELEVATIONS



SUSSEX BUILDING CONSULTANCY LIMITED

9 EAST BANK, NORTH END ROAD,
YAPTON, ARUNDEL, WEST SUSSEX.

SCALE - 1/100 REV - A DATE - 08/10/2012

partner

LABC

3 NORTHGATE ROAD
BOGNOR REGIS
TEL - (01243) 861979